


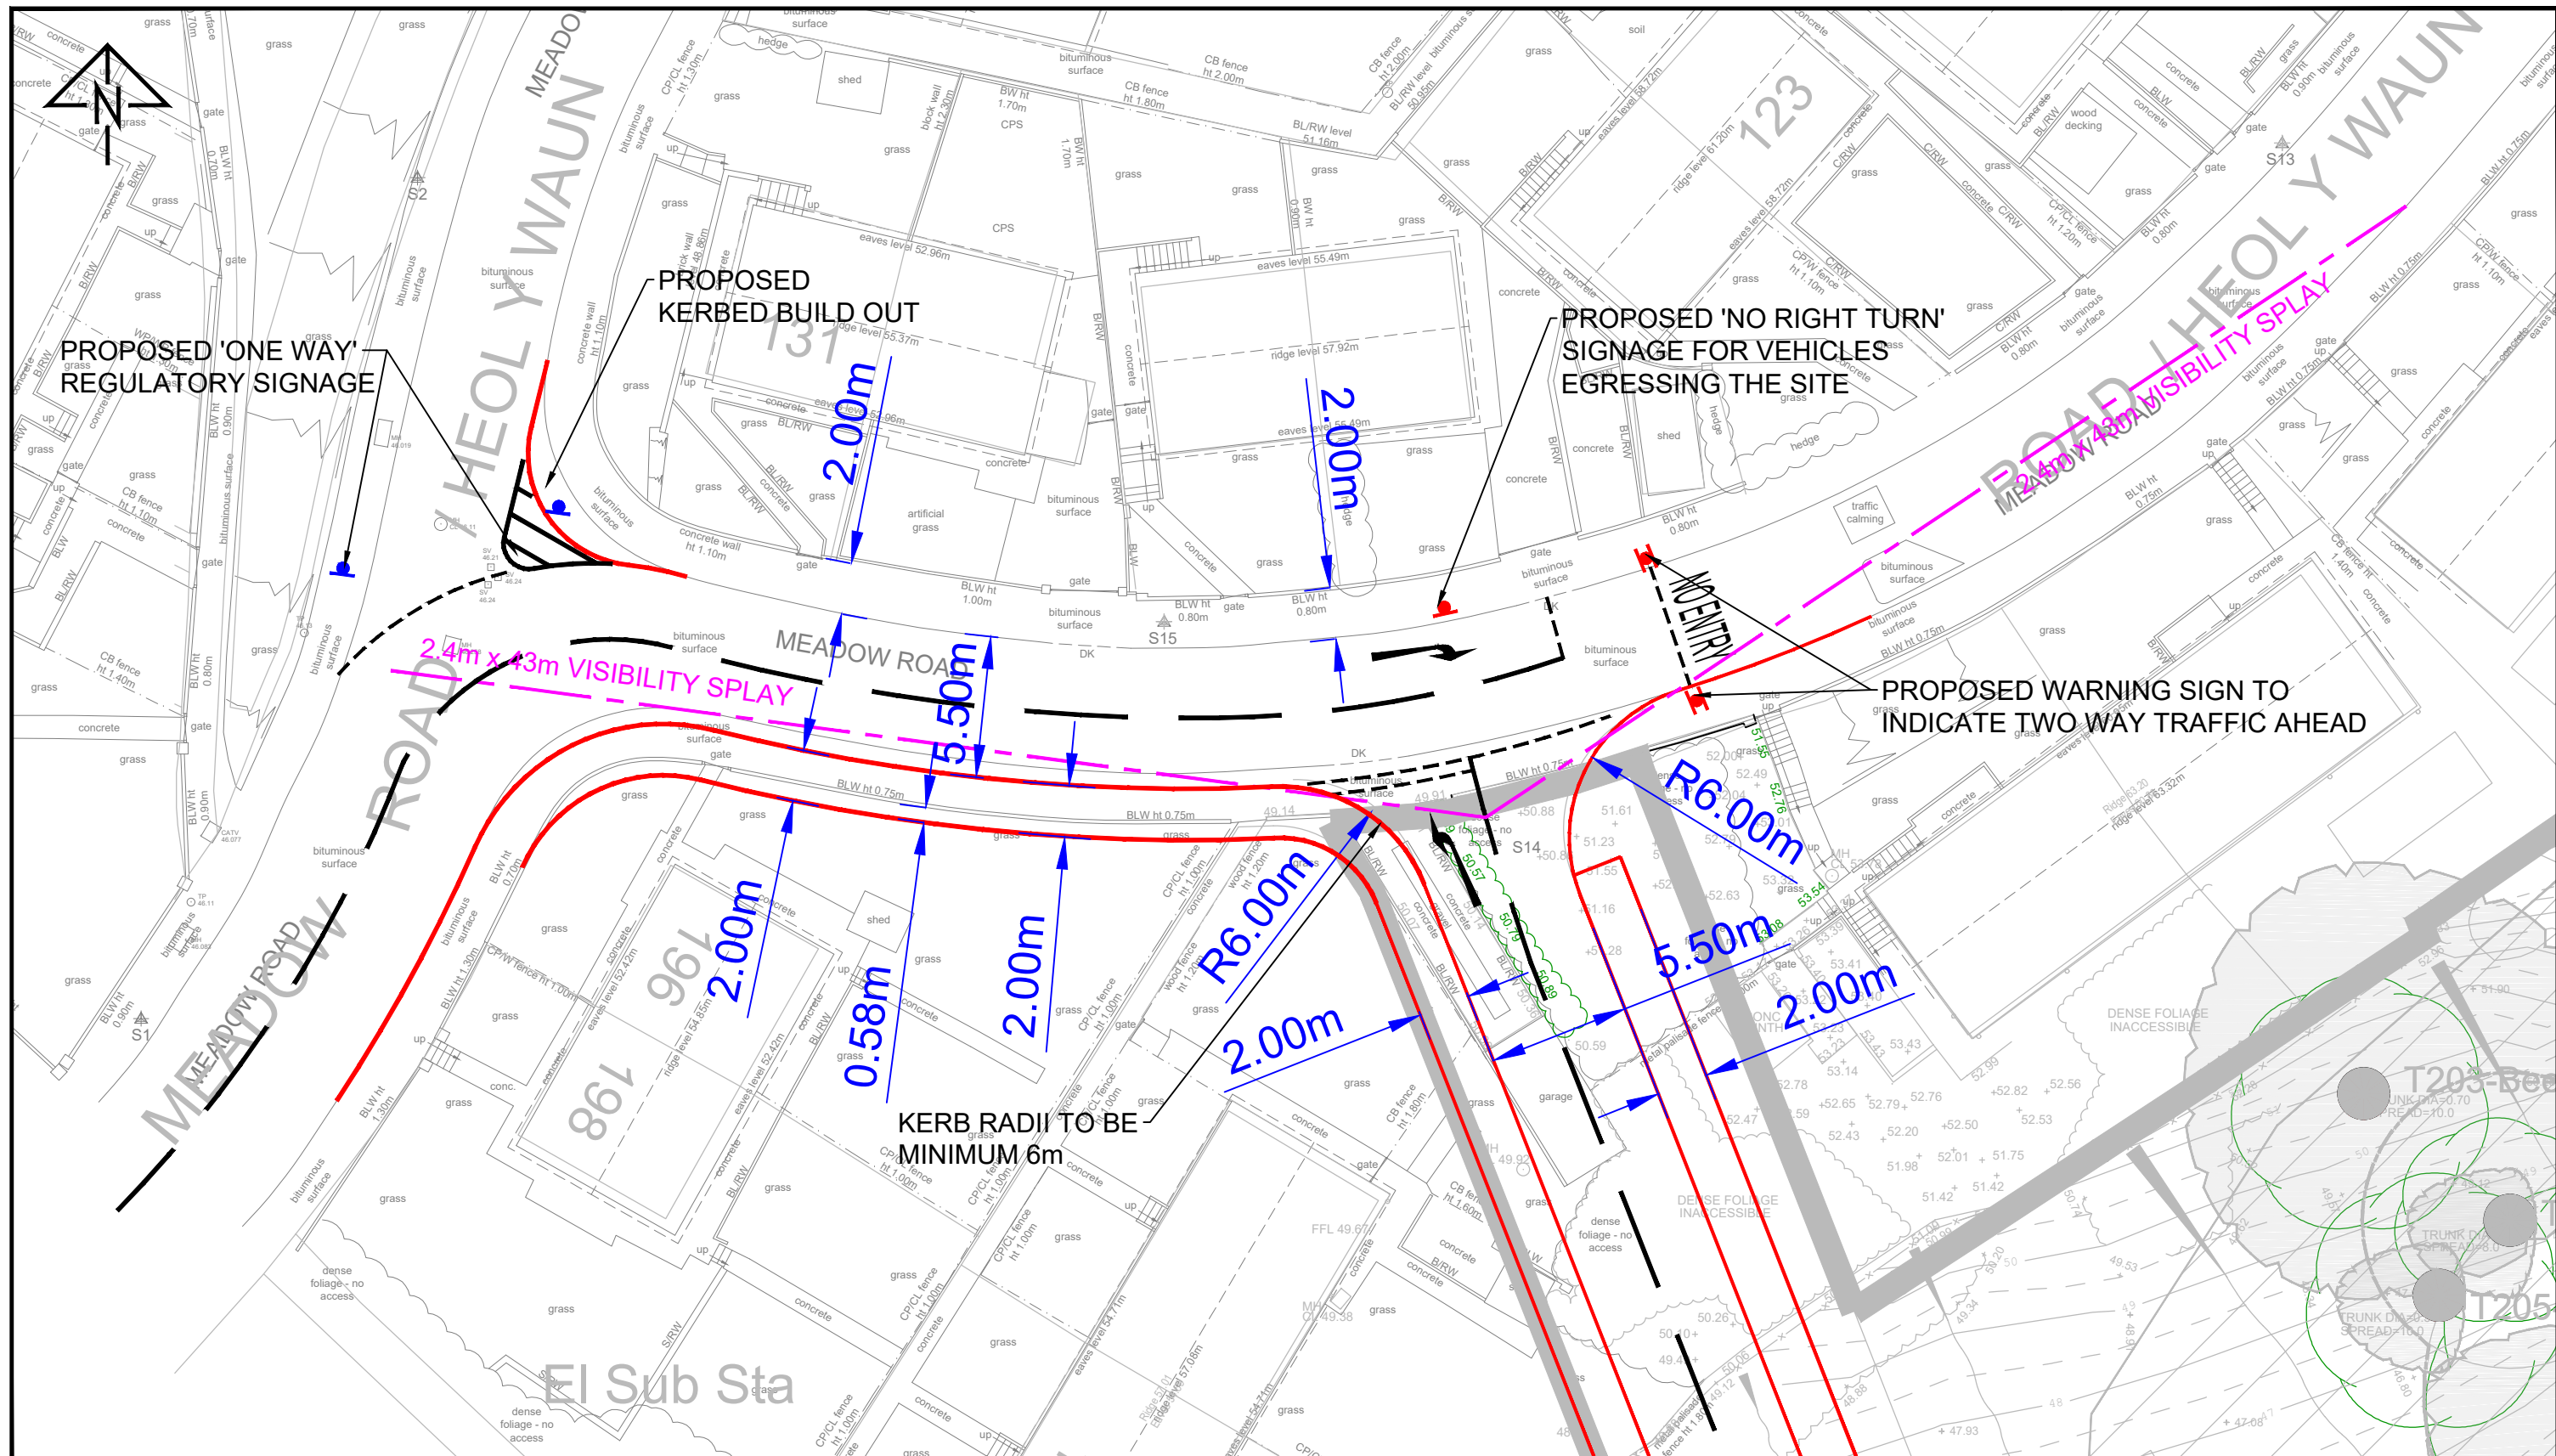

REV.	DETAILS	DRAWN	CHECKED	DATE	Notes:	MEADOW ROAD, NEATH	TAI TARIAN LTD & JONES BROS LTD
A	LAYOUT AMENDED ADDITIONAL TRACKING ADDED	AP	MT	13.12.20	1. This is not a construction drawing and is intended for illustrative purposes only. 2. White lining is indicative only.	PROPOSED SITE ACCESS OPTION 3 GENERAL ARRANGEMENT	vectos. Ground Floor, Helmont House, Churchill Way, Cardiff CF10 2HE t: 02920 720 860 e: enquiries@vectos.co.uk
		DRAWN: AP	CHECKED: MT	DATE: 07.12.2020	SCALES: 1:250 at A3	DRAWING NUMBER: 205496A_A03c	REVISION: A