


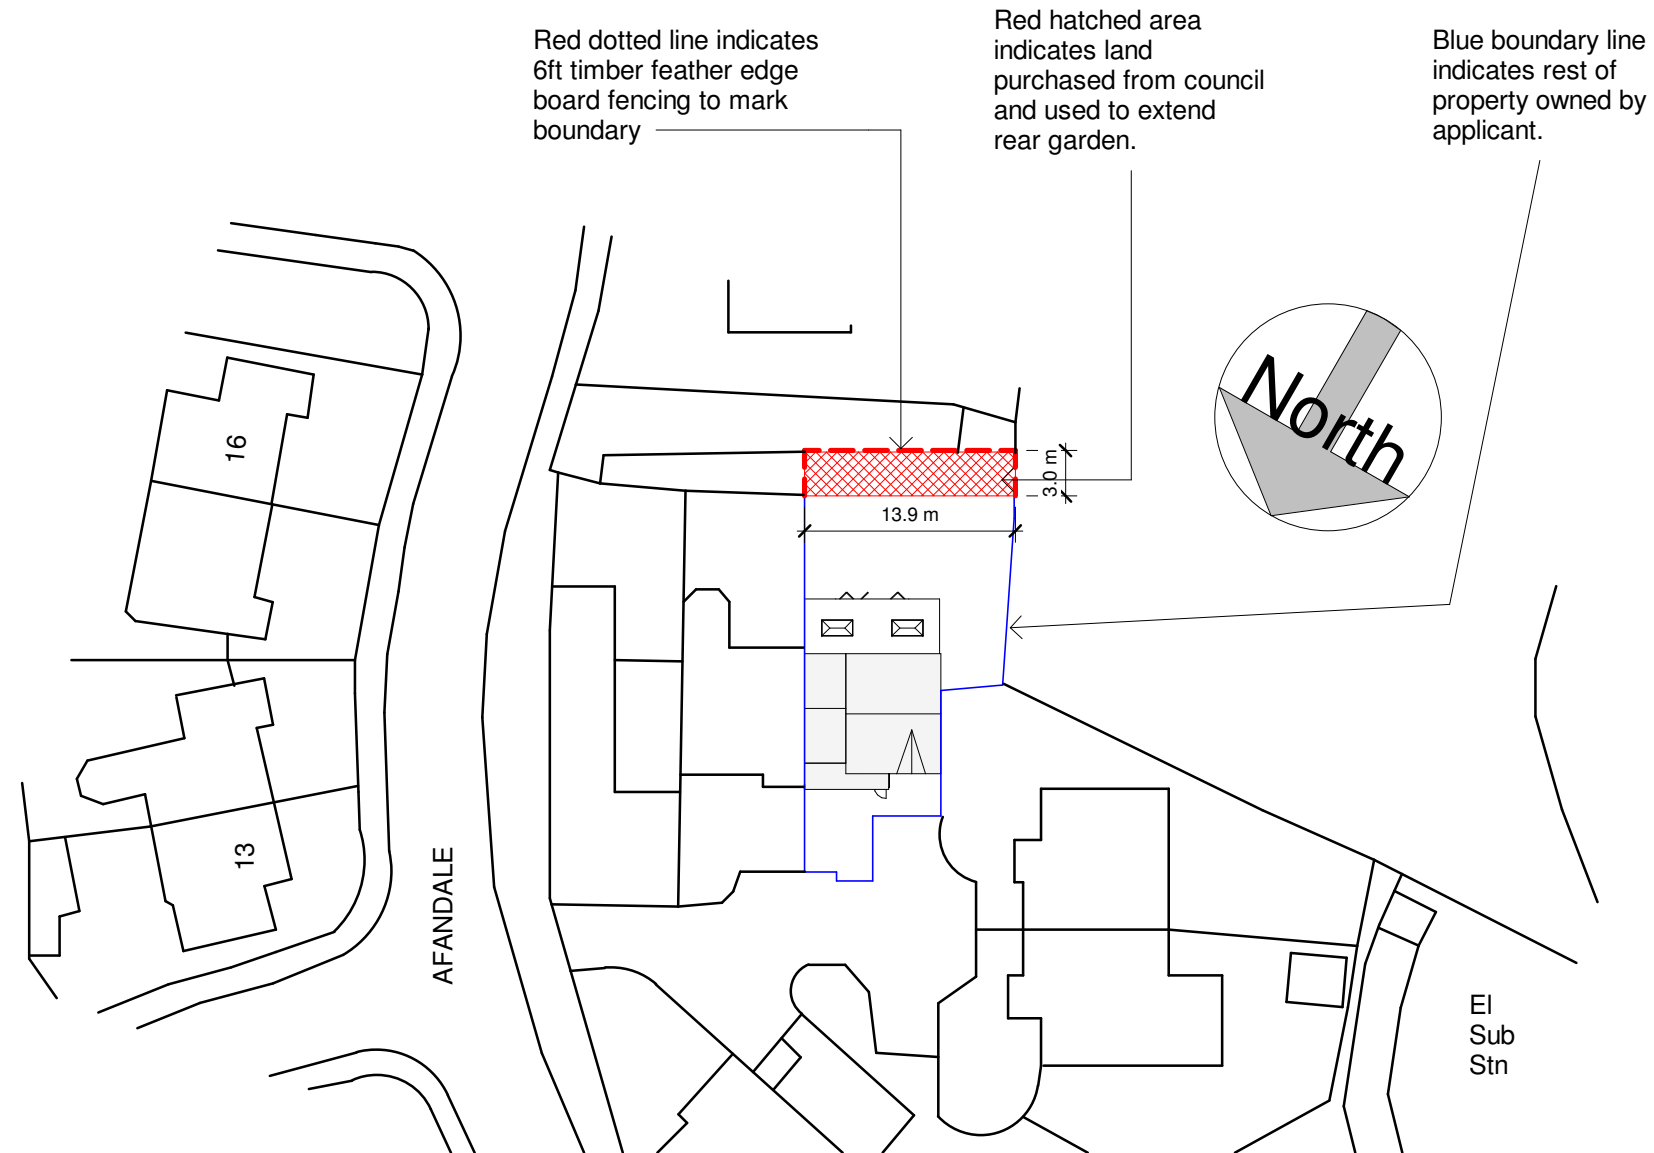

1 Proposed Block Plan
1 : 500

	No.	Description	Date	 www.ccs-solutions.co.uk				PROJECT		Mr Craig Mallon			
								Rear and side extension					
								SHEET		Date 19/09/2021	Project number 12032021	Scale (@ A3) 1 : 500	
				CODE	STATUS	SUITABILITY DESCRIPTION	PURPOSE OF ISSUE	Change of use land to rear		Drawn by CCS	DRWAING NUMBER A102		REV A
										Checked by			