


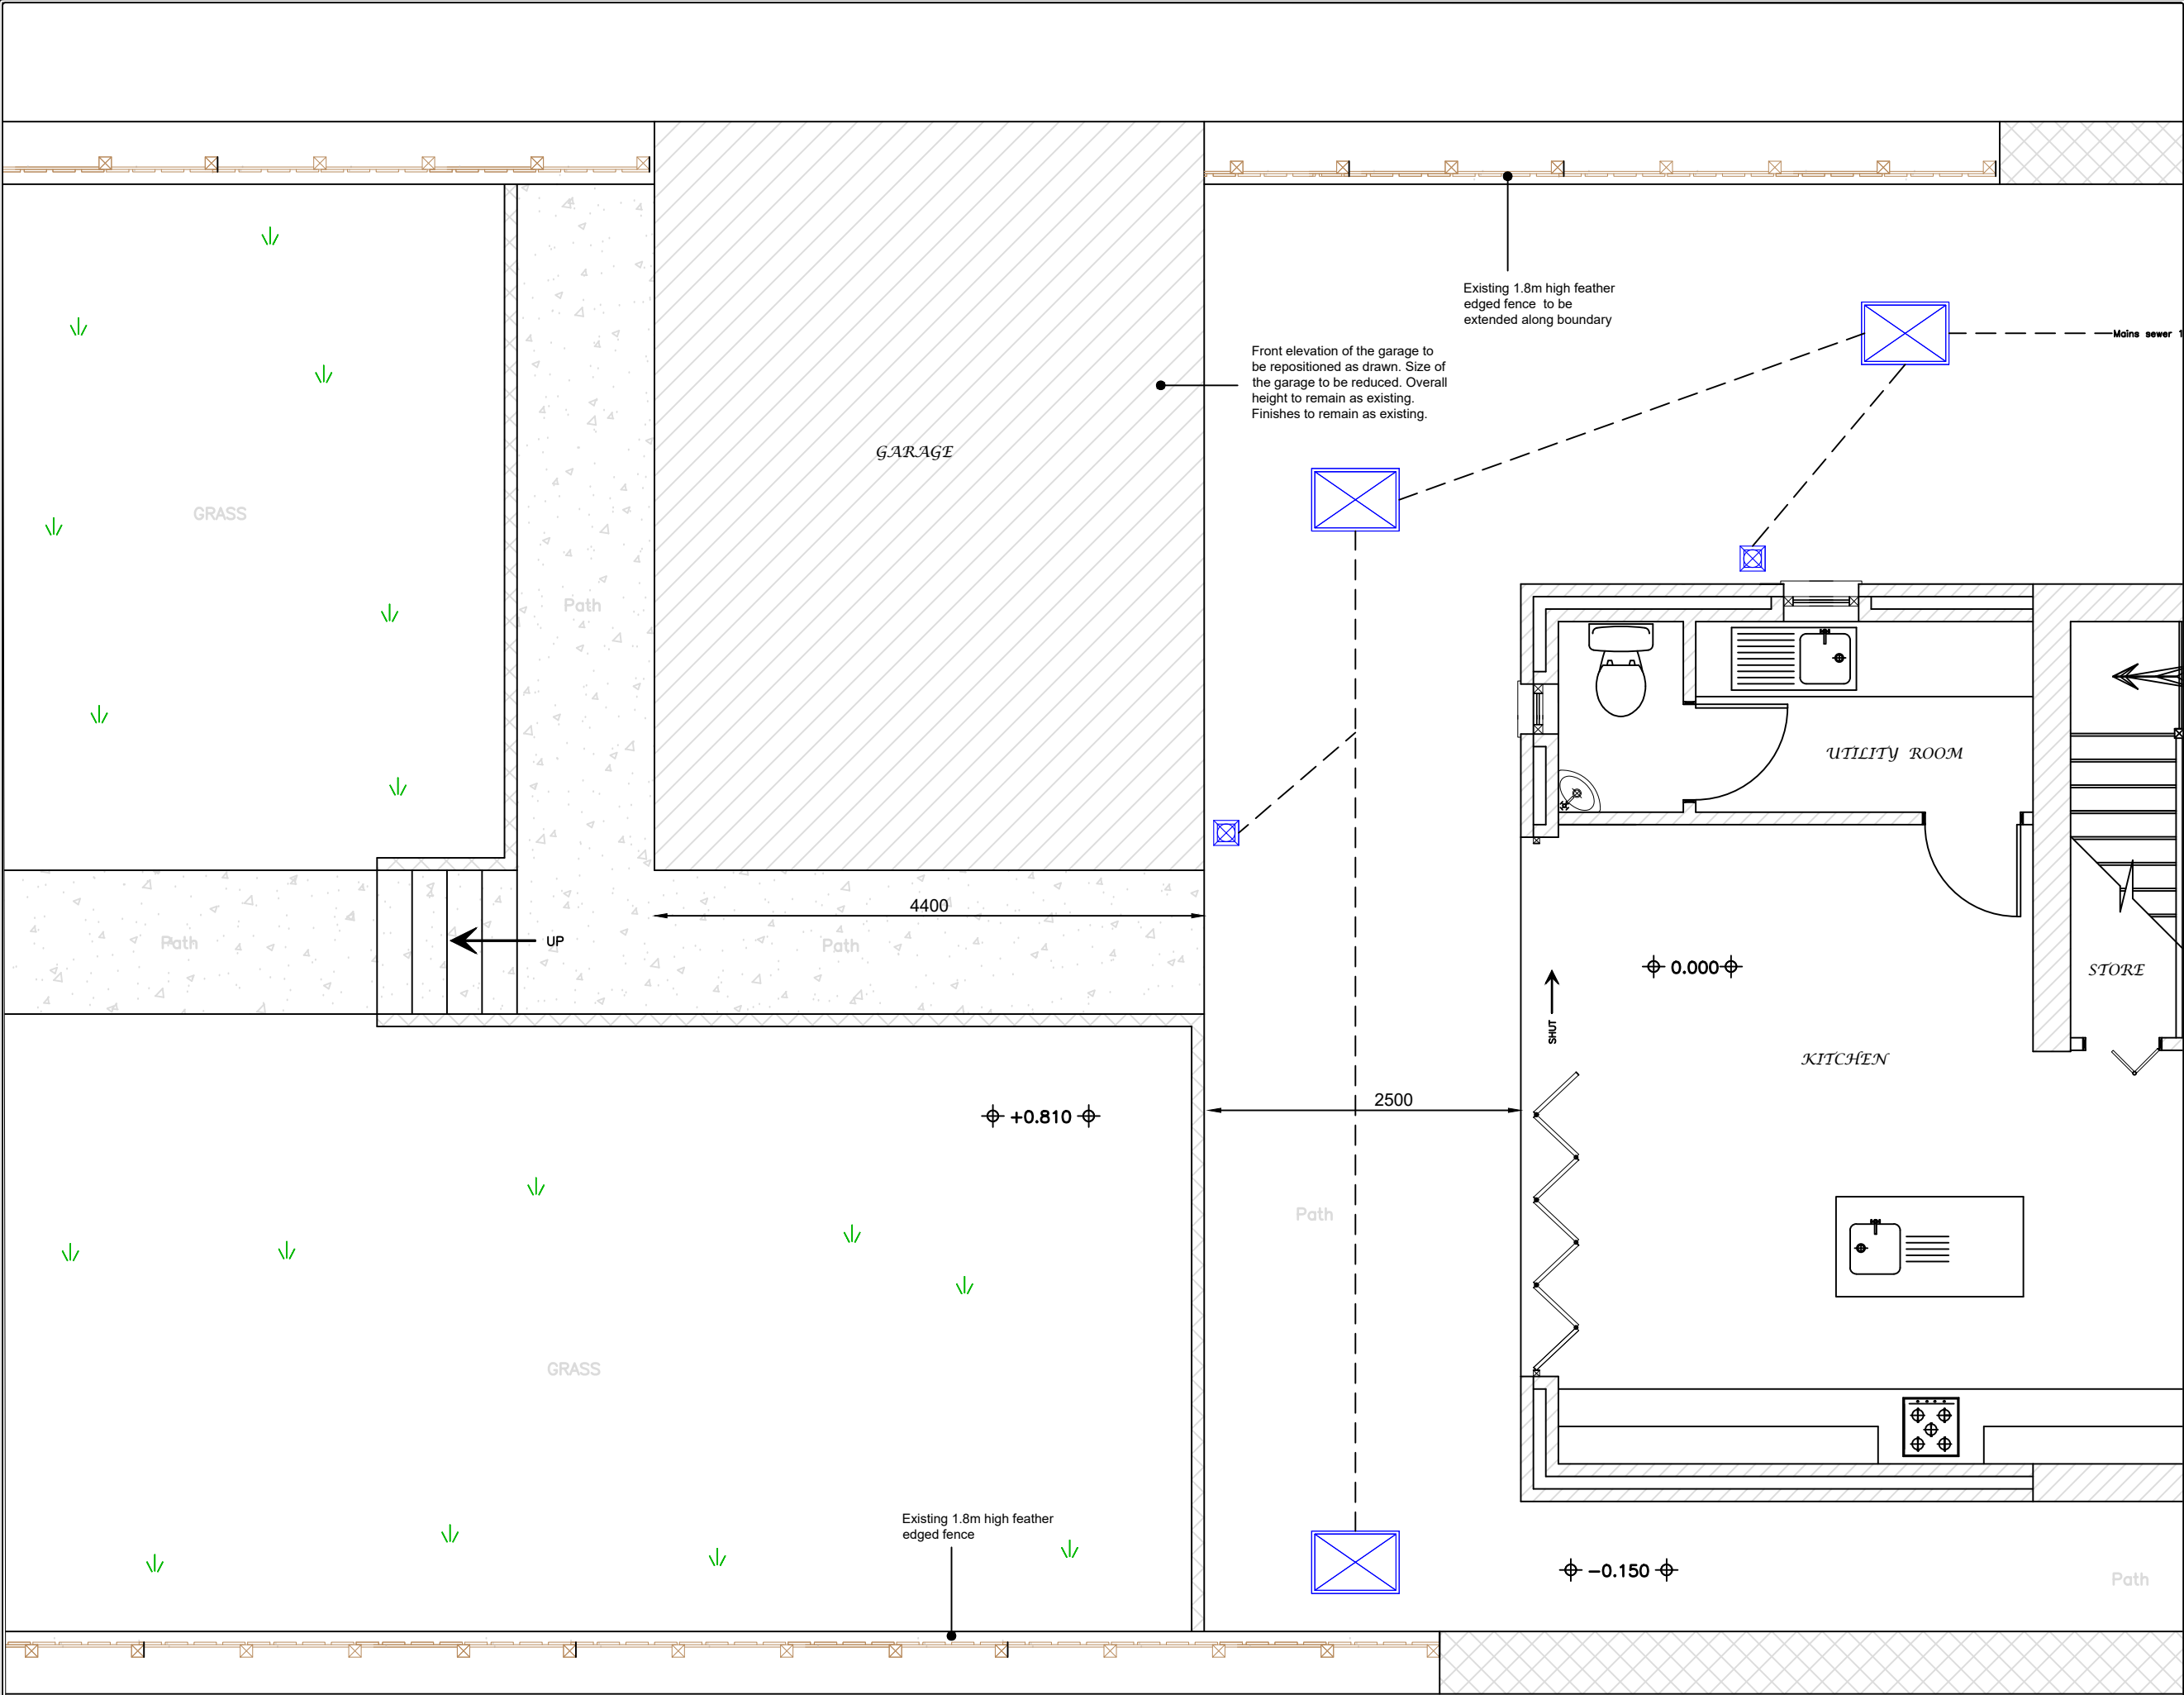

PROPOSED REAR
GARDEN

PROPOSED ALTERATIONS
25 CILMAENGWYN ROAD
PONTARDAWE
SWANSEA
SA8 4QL

DRAWN BY
F.COLE

DRAWING A6
SCALE 1:50