



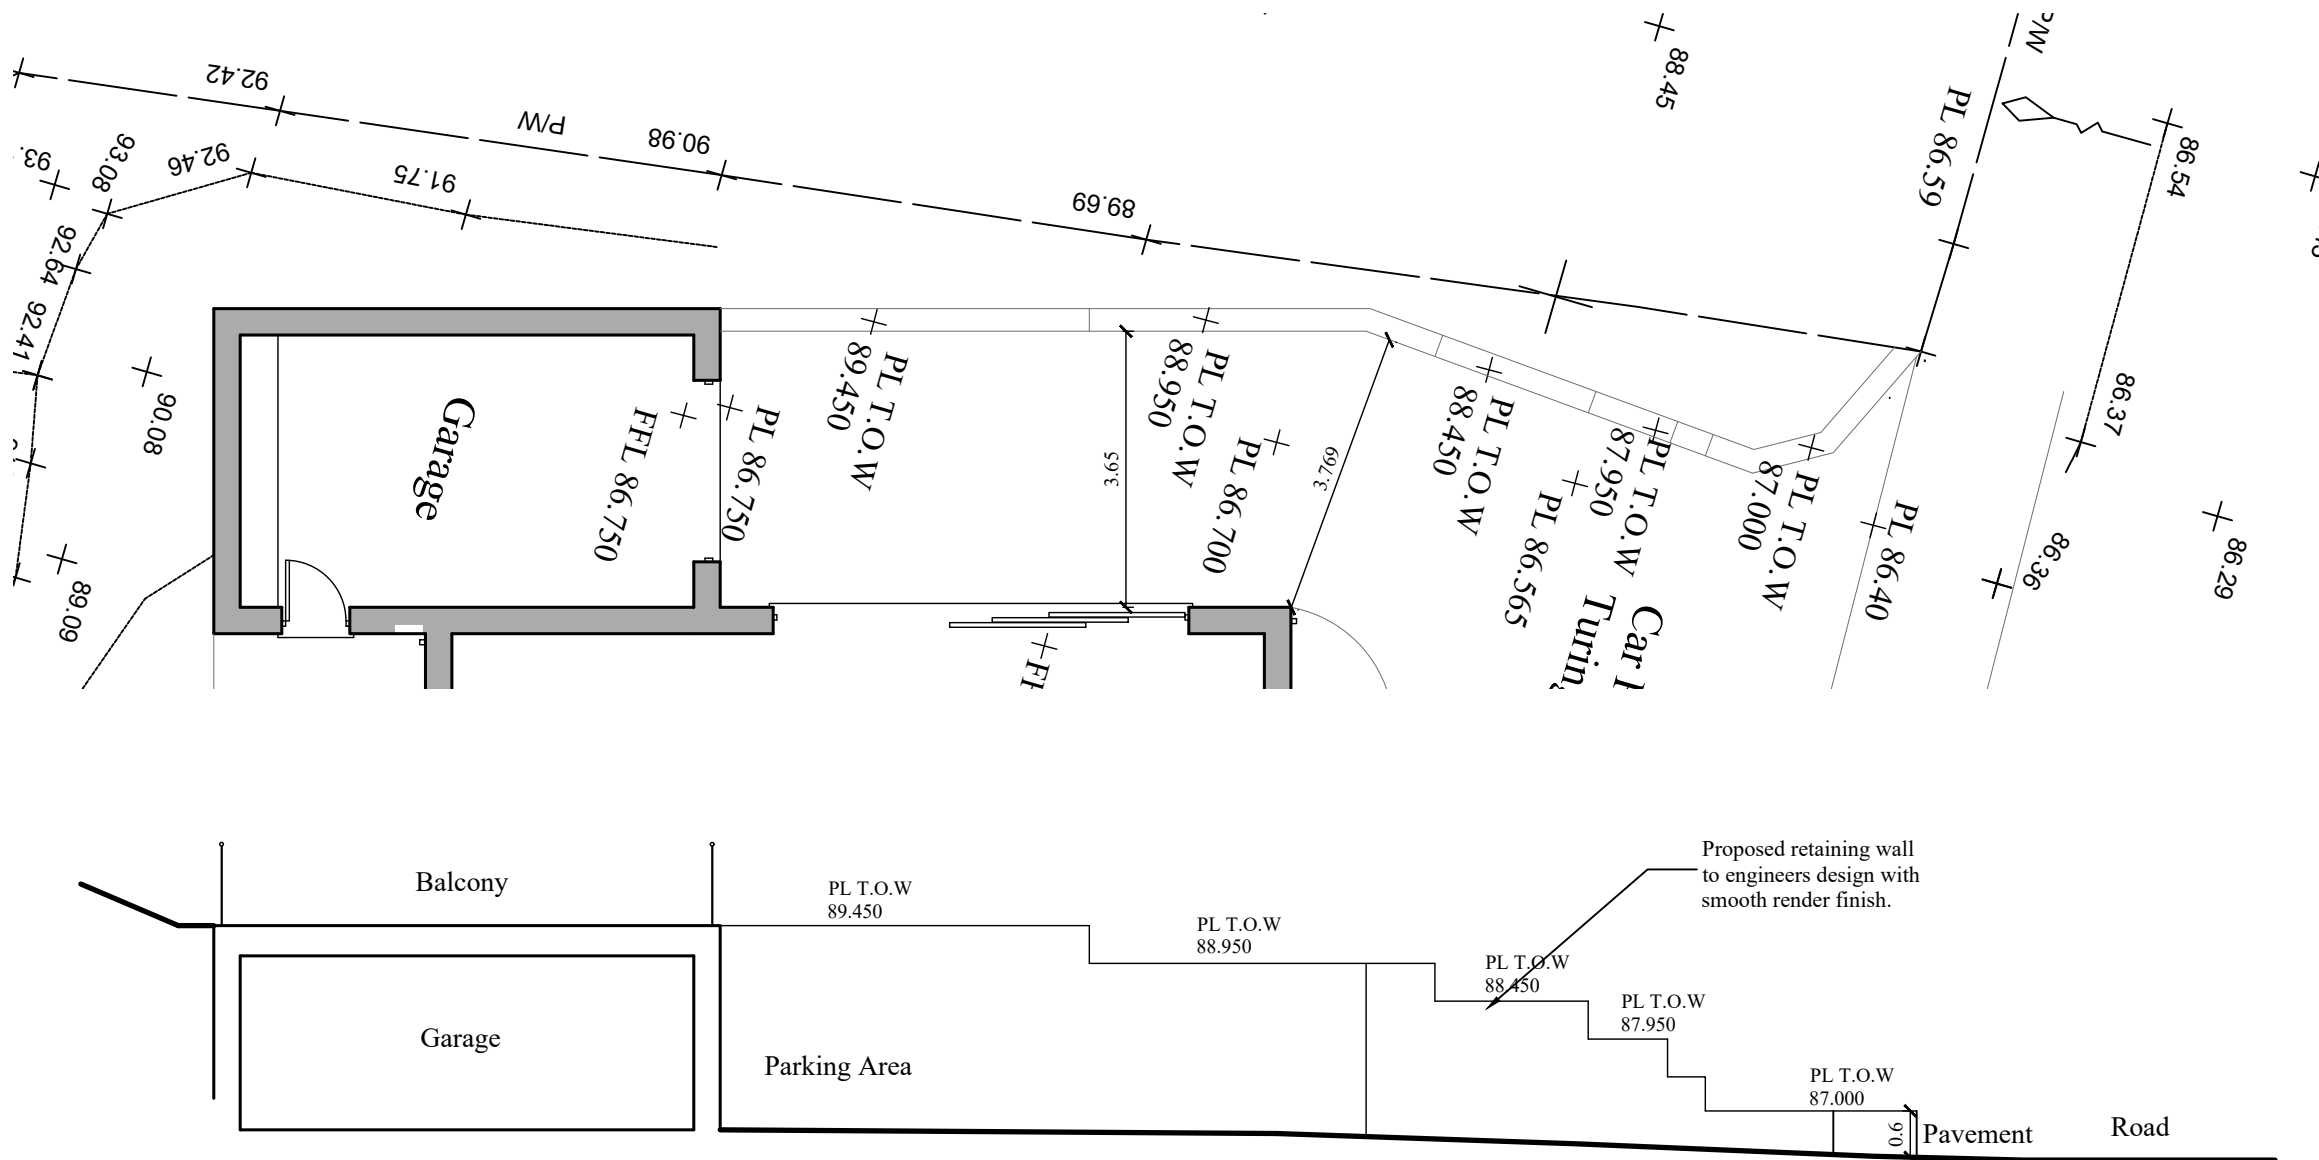

Section / retaining wall elevation

SCALE BAR 1:100

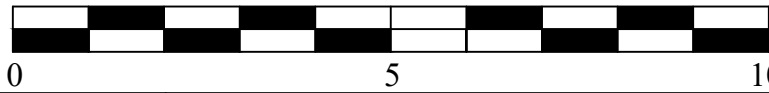

GP HADEN & Associates ENGINEERS & SURVEYORS Keepers Cottage, Clyne Woods, Swansea SA3 5BD Tel: 01792 401401 / 403333 Email: info@gphadenandassociates.com	Client -	Drawing Title Proposed retaining wall elevation	Scale 1:100	Rev: A. 21.09.2021- External Works amended
	Job Title Proposed detached house, Plot 29, Forest Lodge Lane, Cwmavon, PORT TALBOT, SA13 2RX		Date 03-09-2021	
			Drg. No. 1186-P19	