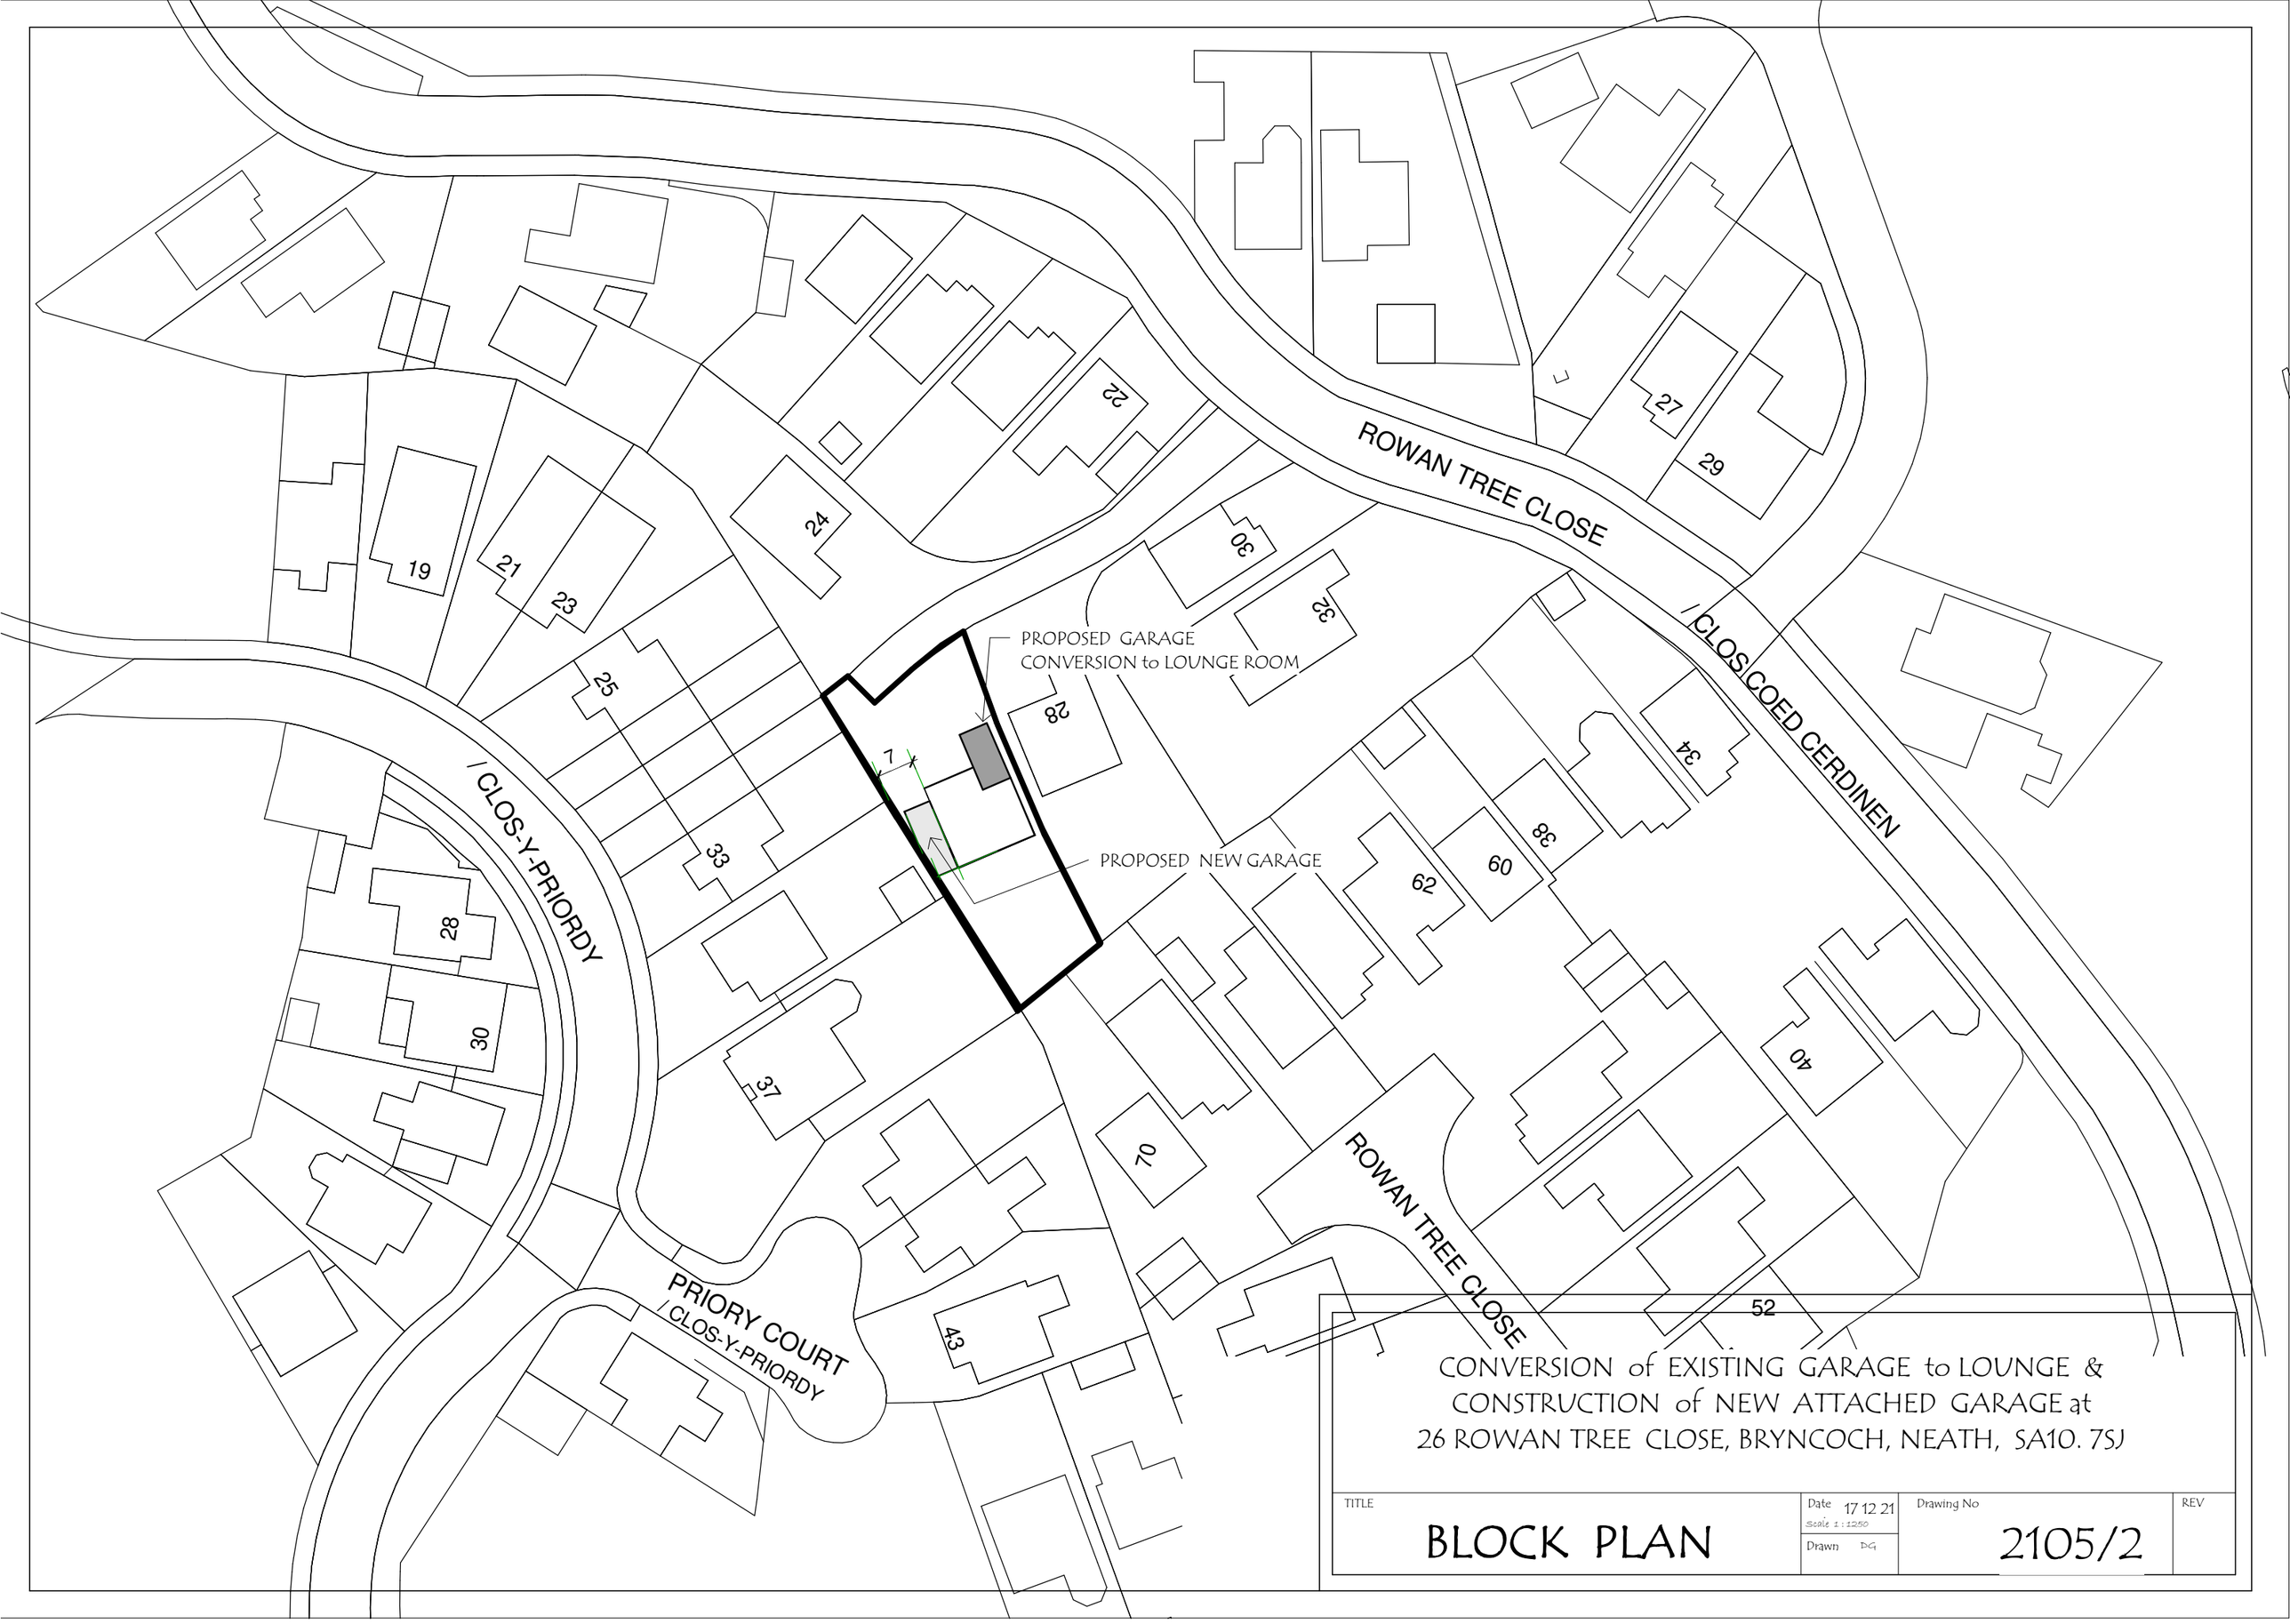



CONVERSION of EXISTING GARAGE to LOUNGE &
CONSTRUCTION of NEW ATTACHED GARAGE at
26 ROWAN TREE CLOSE, BRYNCOCH, NEATH, SA10. 7SJ

| TITLE | Date 17 12 21 Scale 1 : 1250 | Drawing No | REV |
|---|---|---|---|
| BLOCK PLAN | Drawn DG | 2105/2 | |

Superseded