
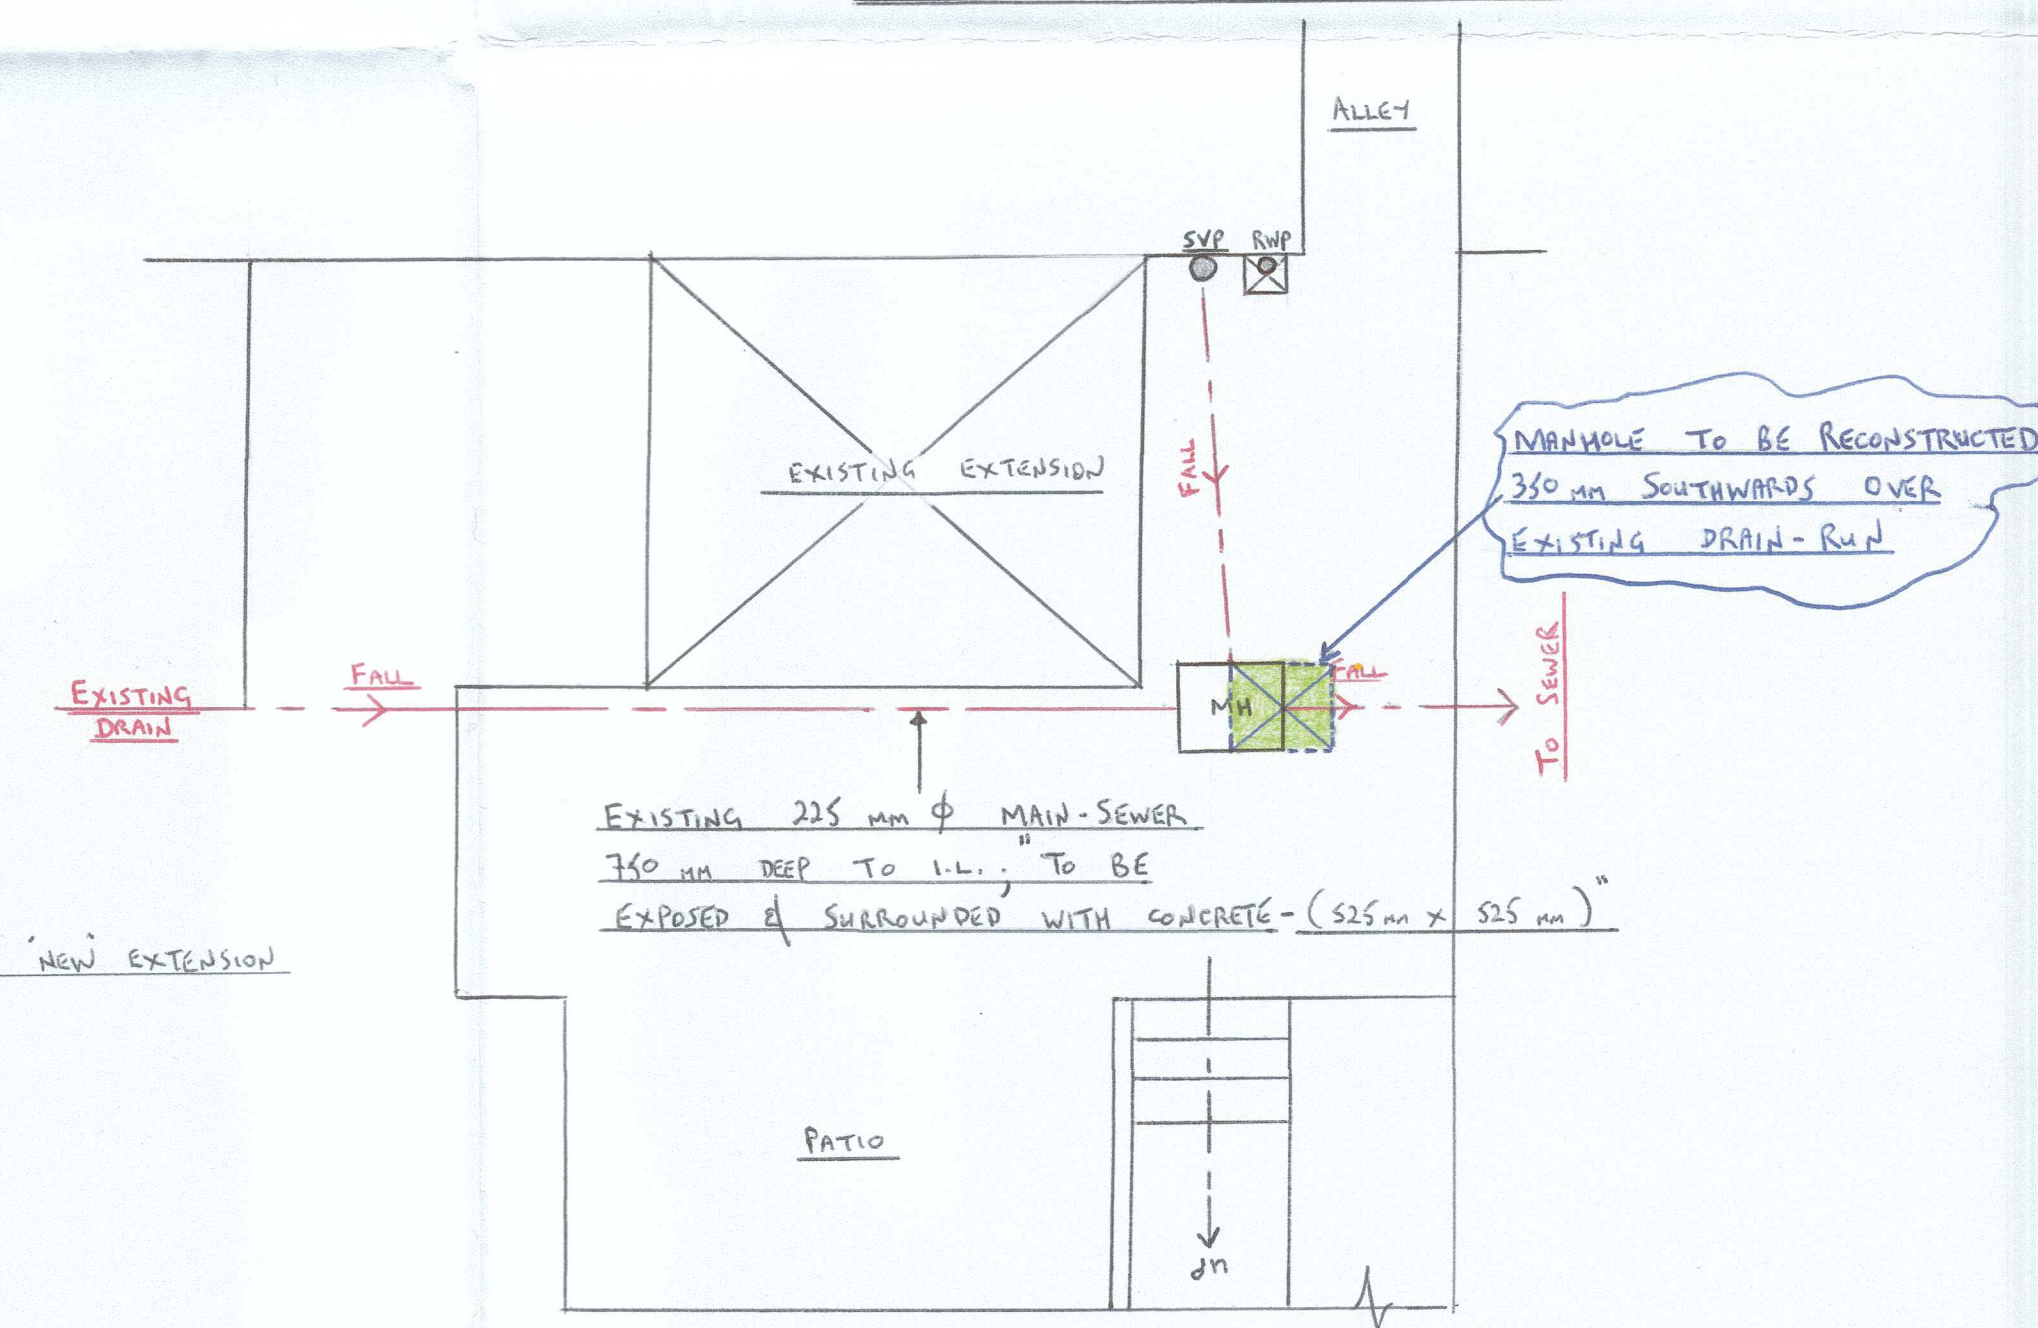
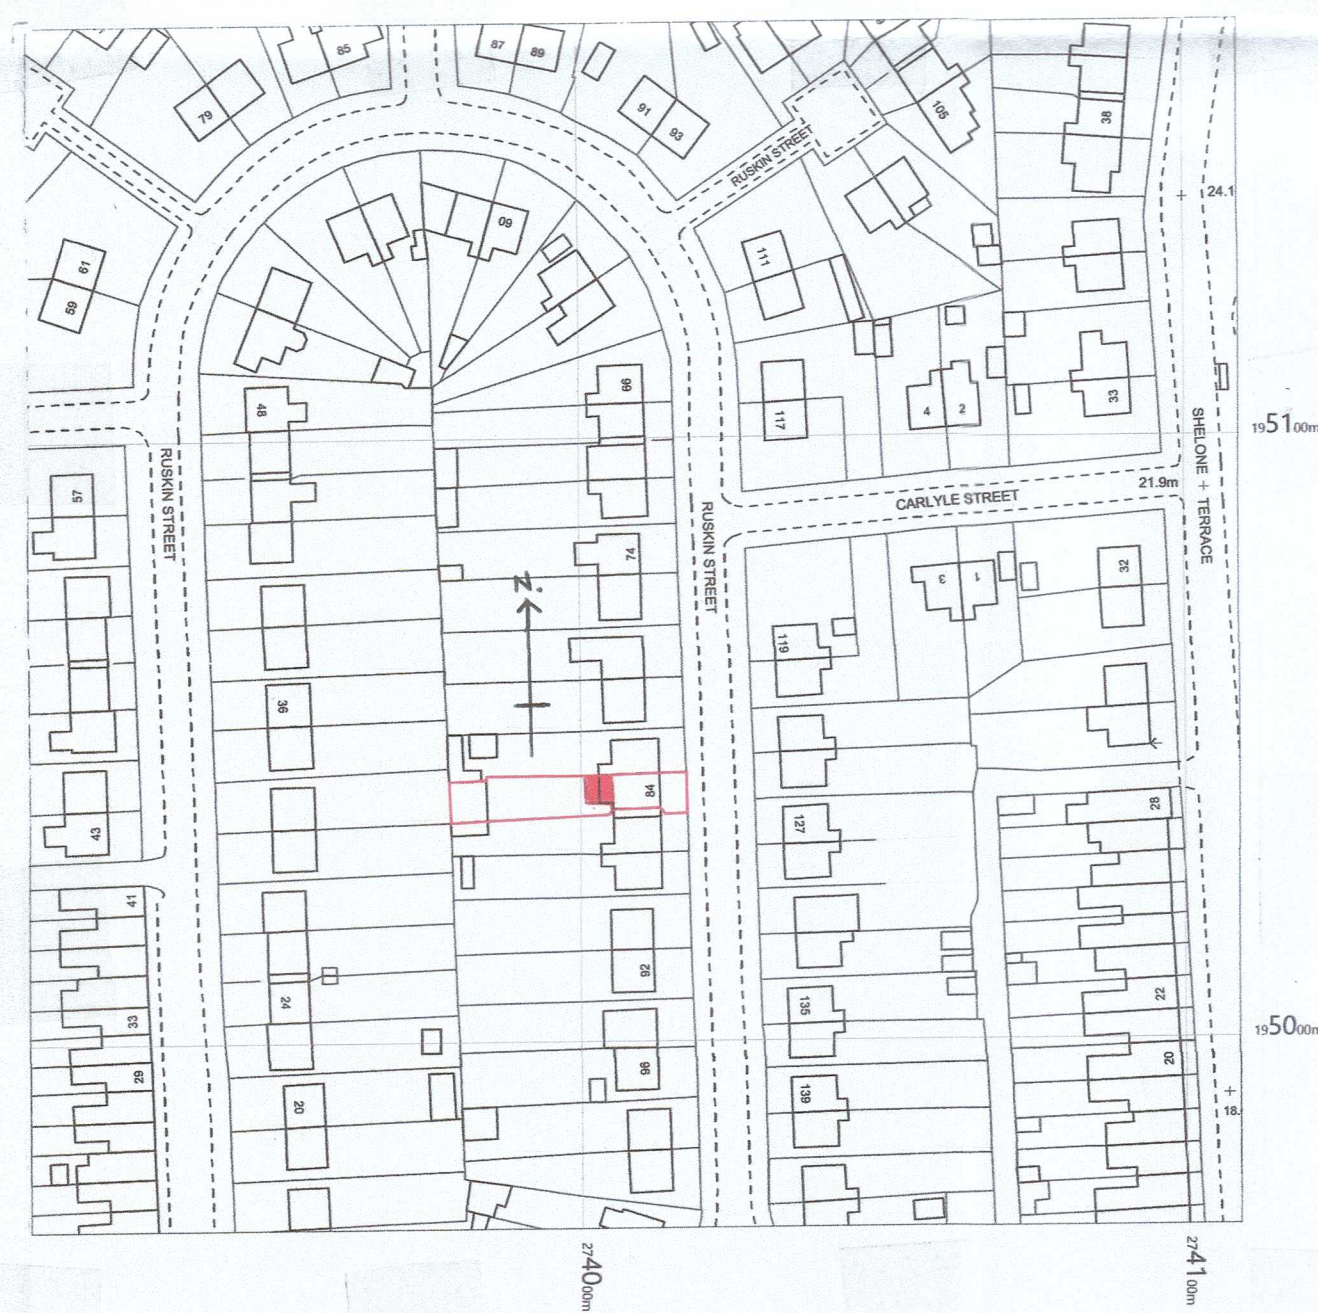
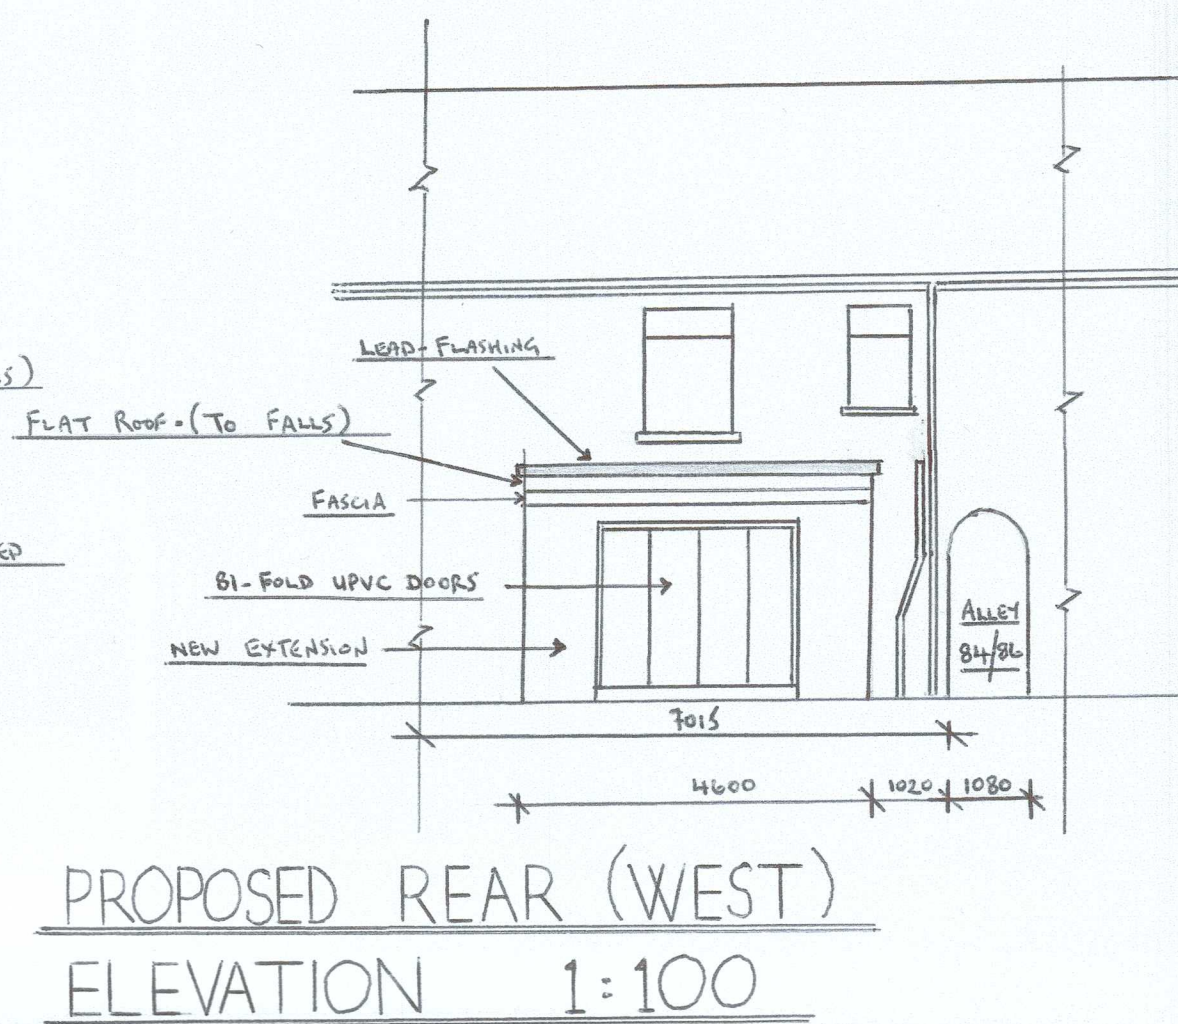
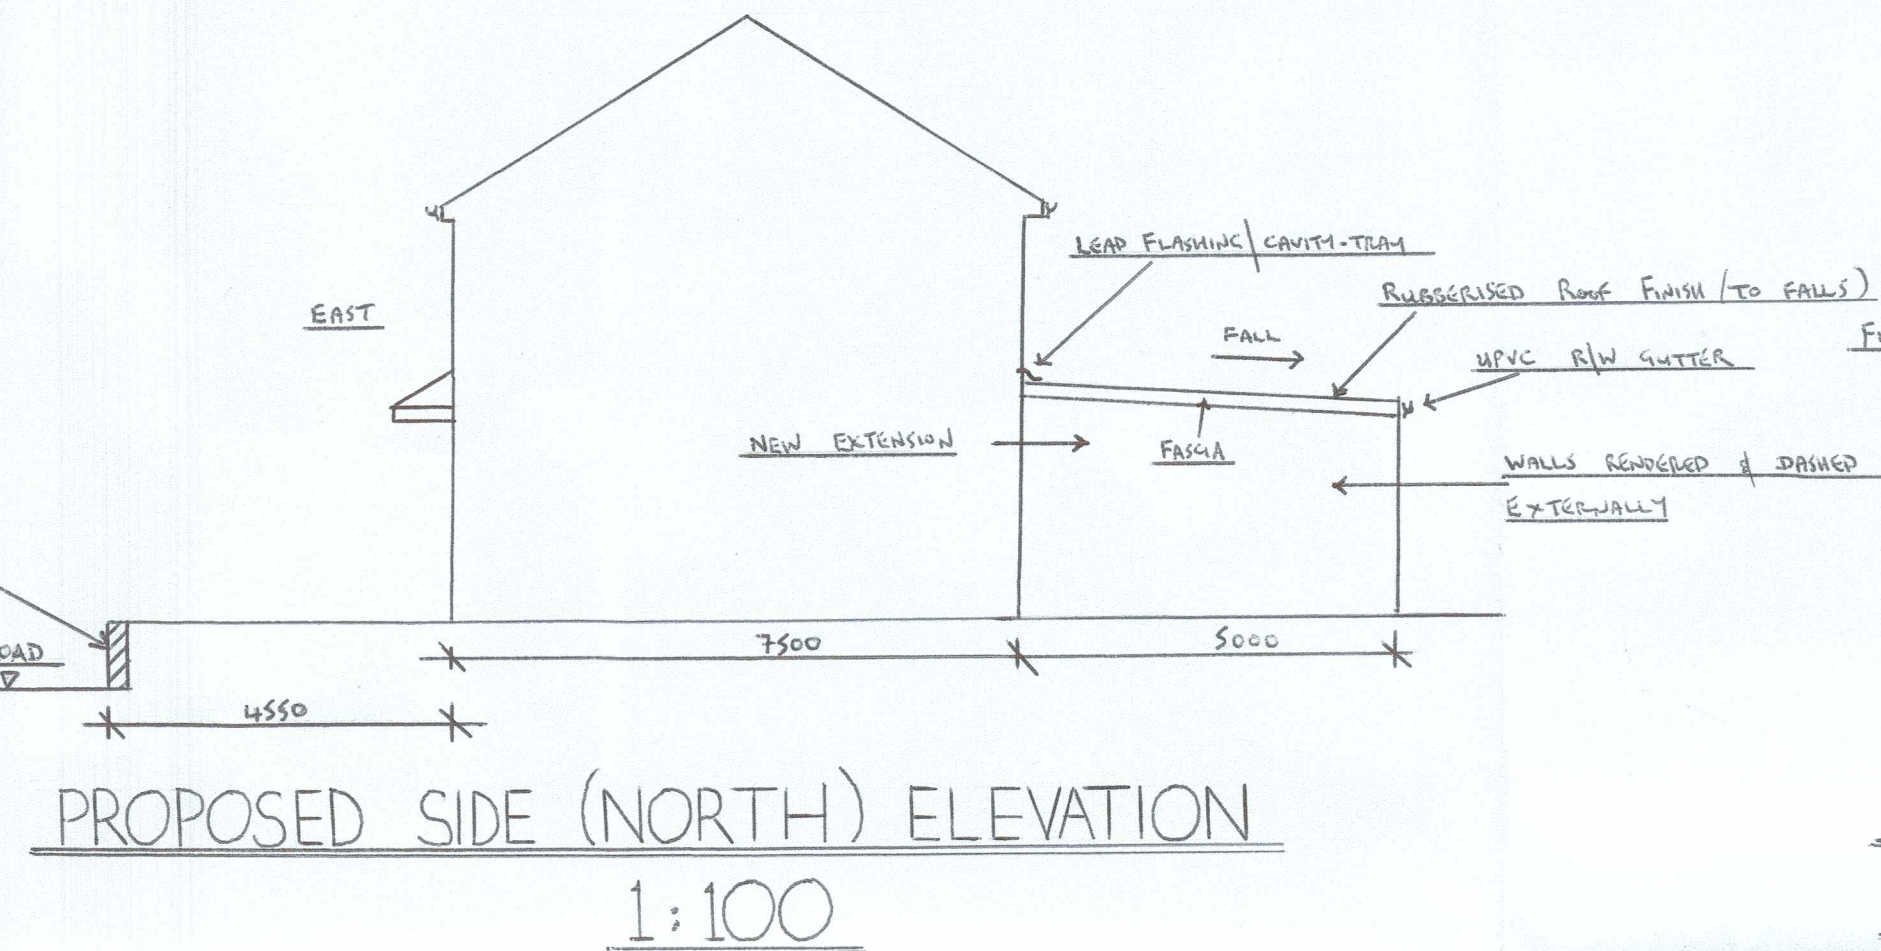
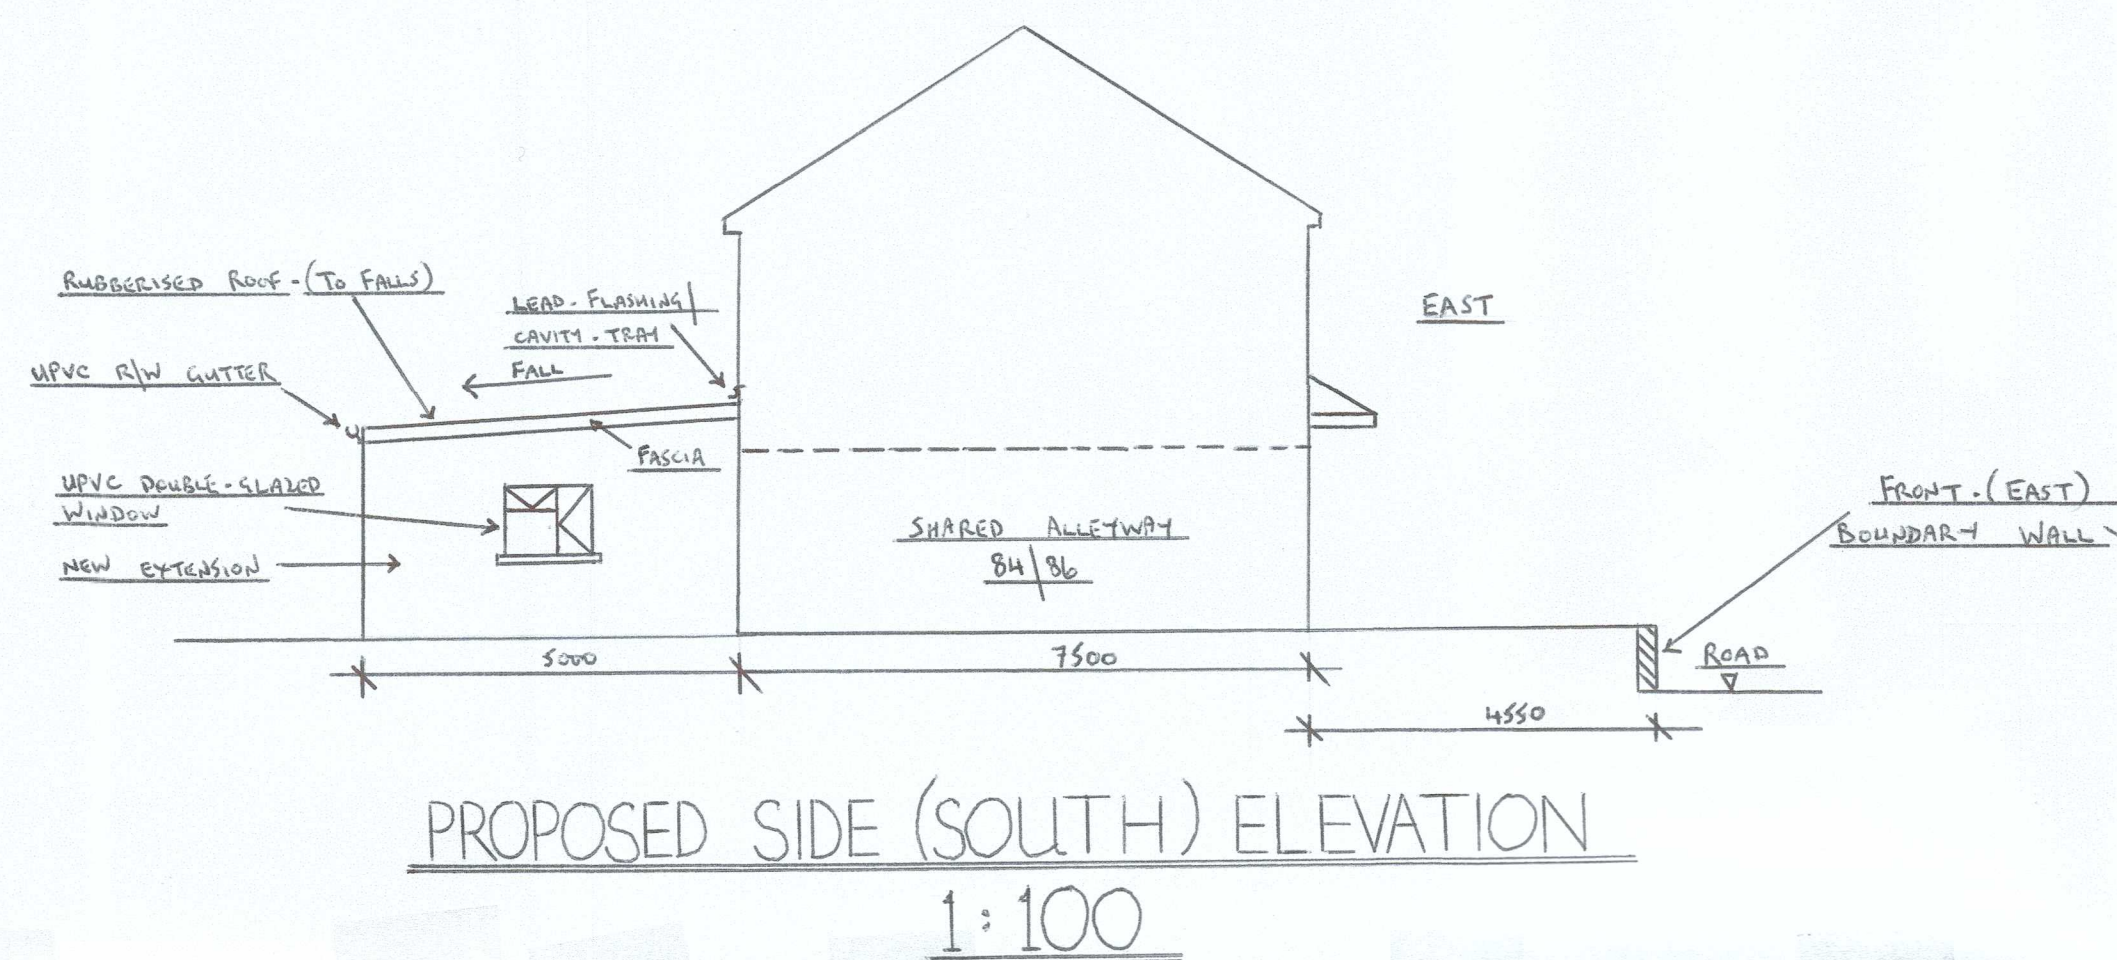
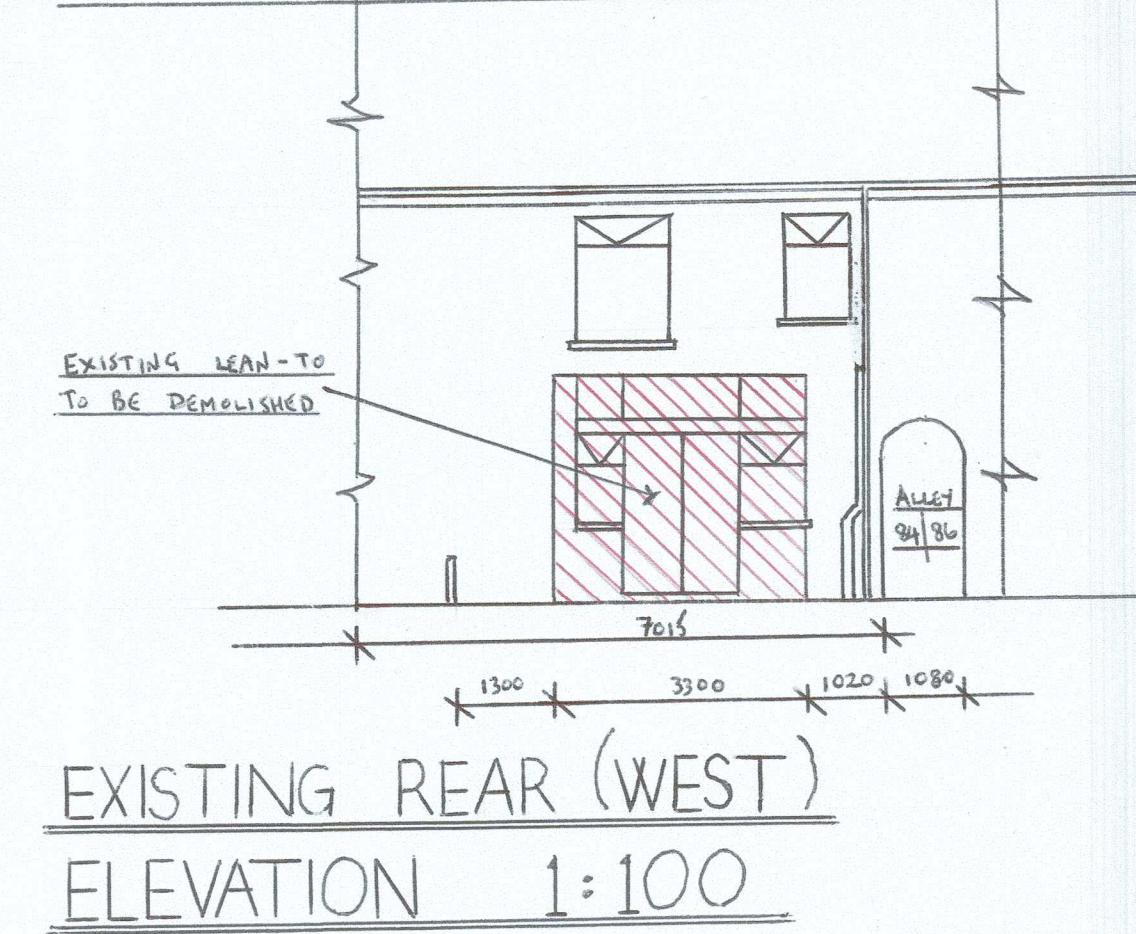
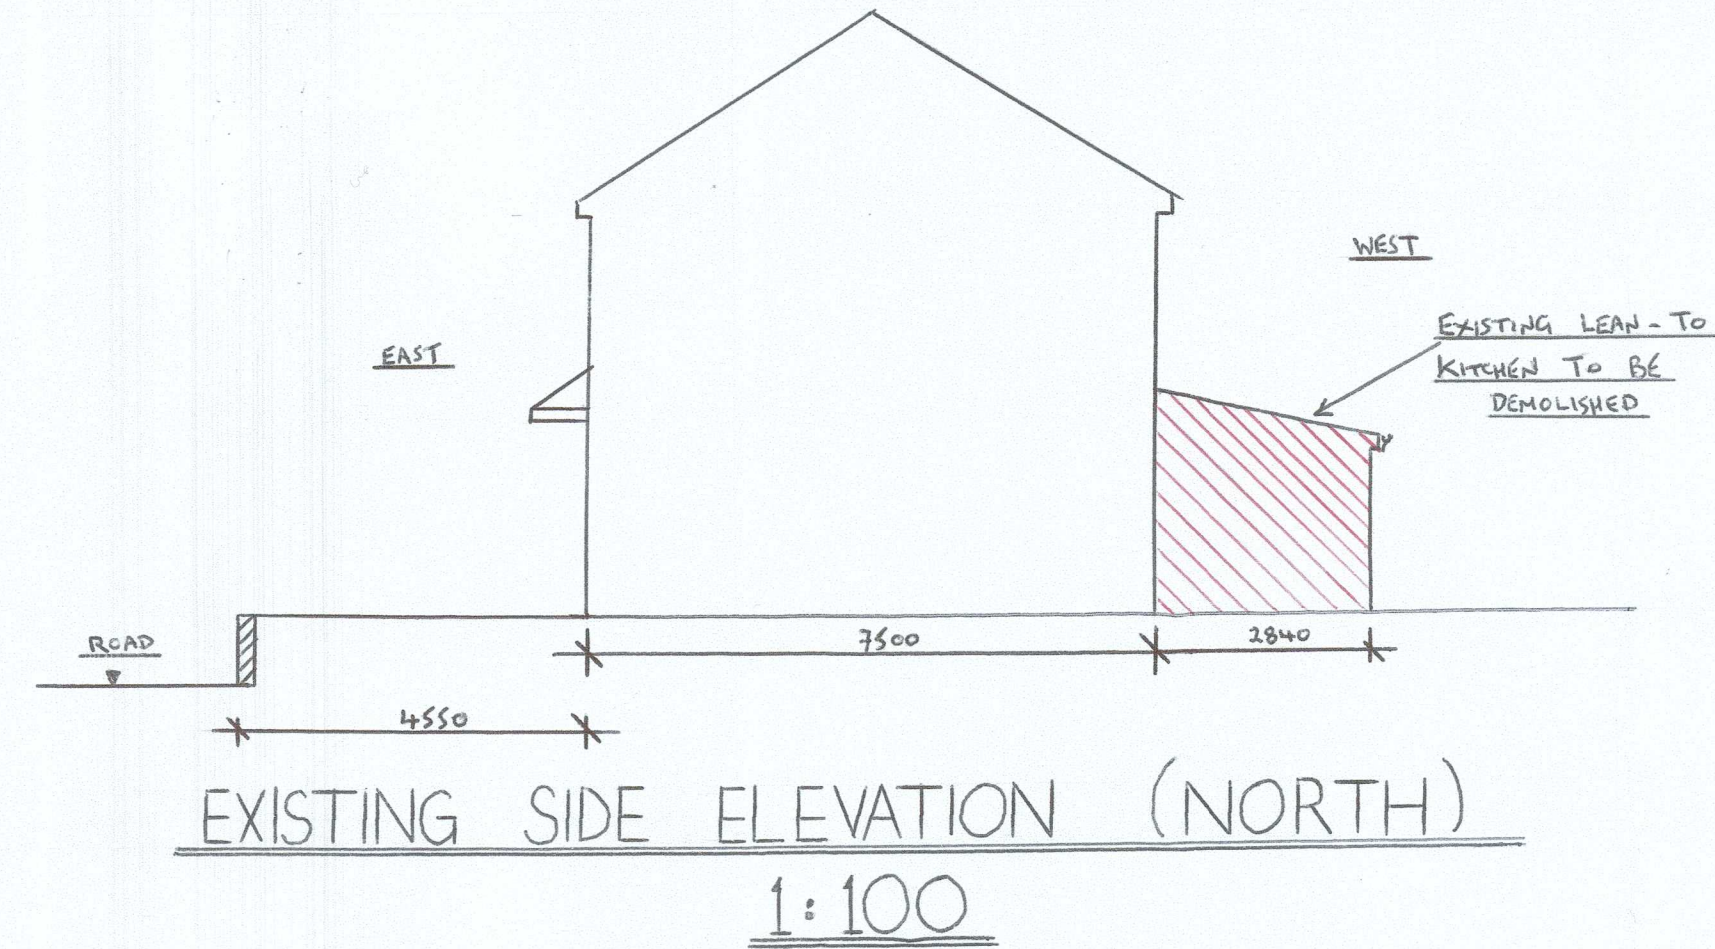
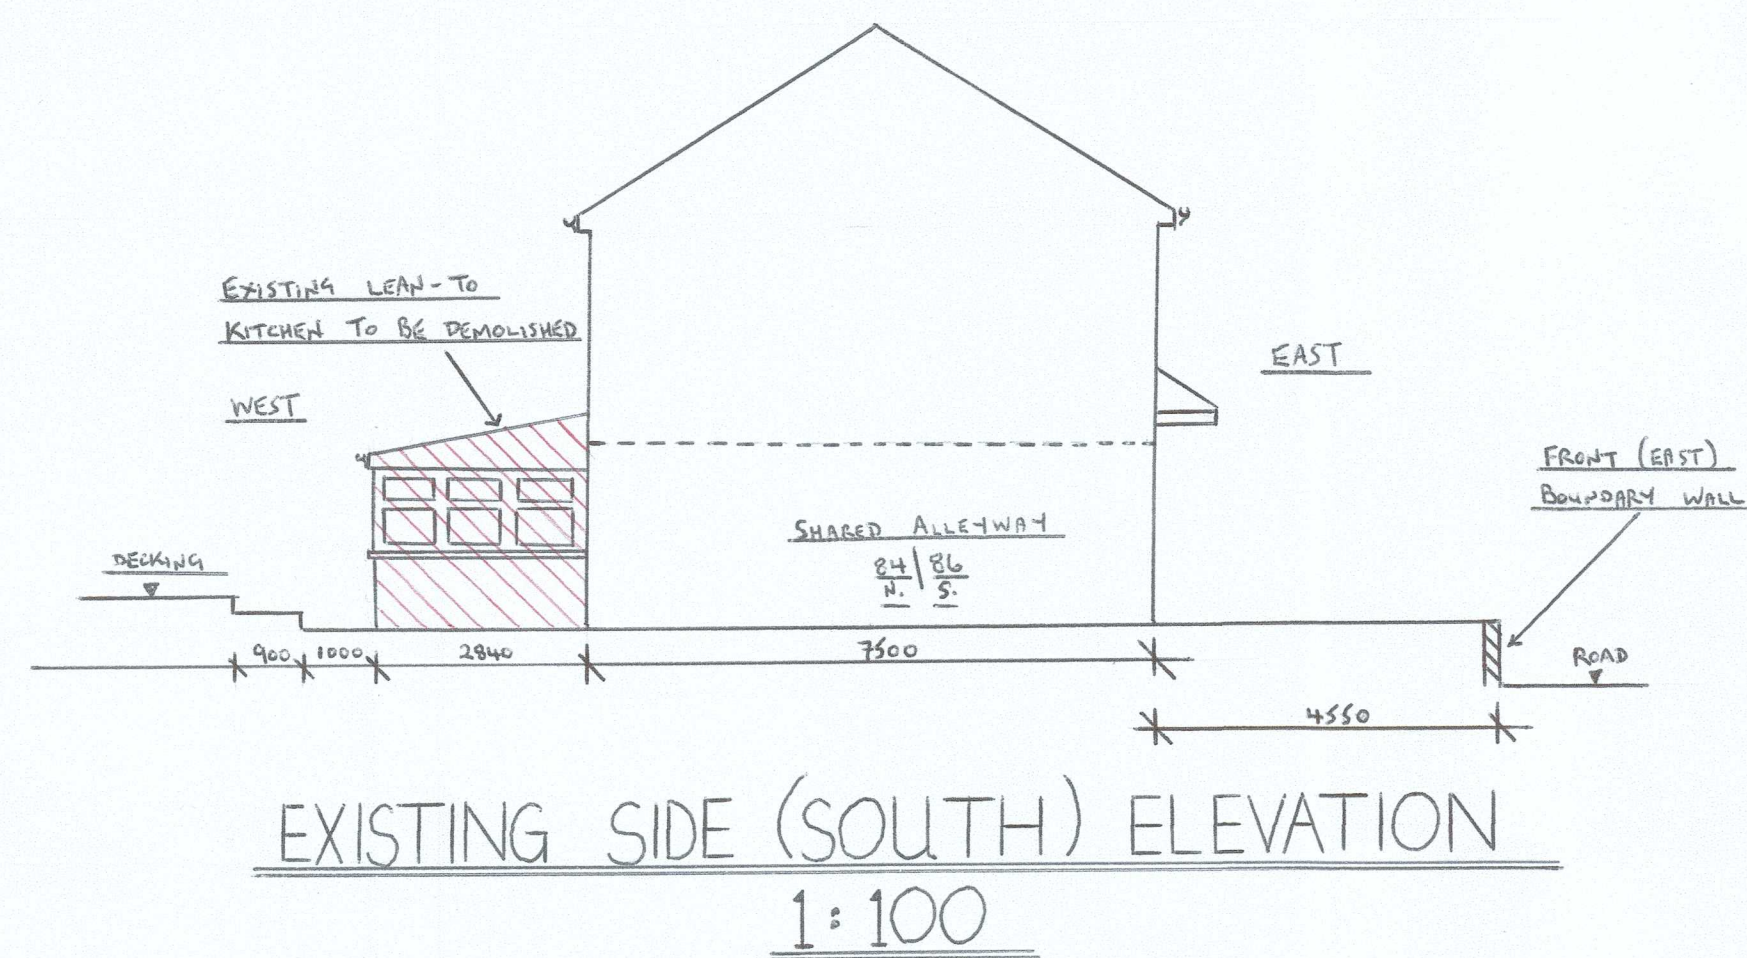


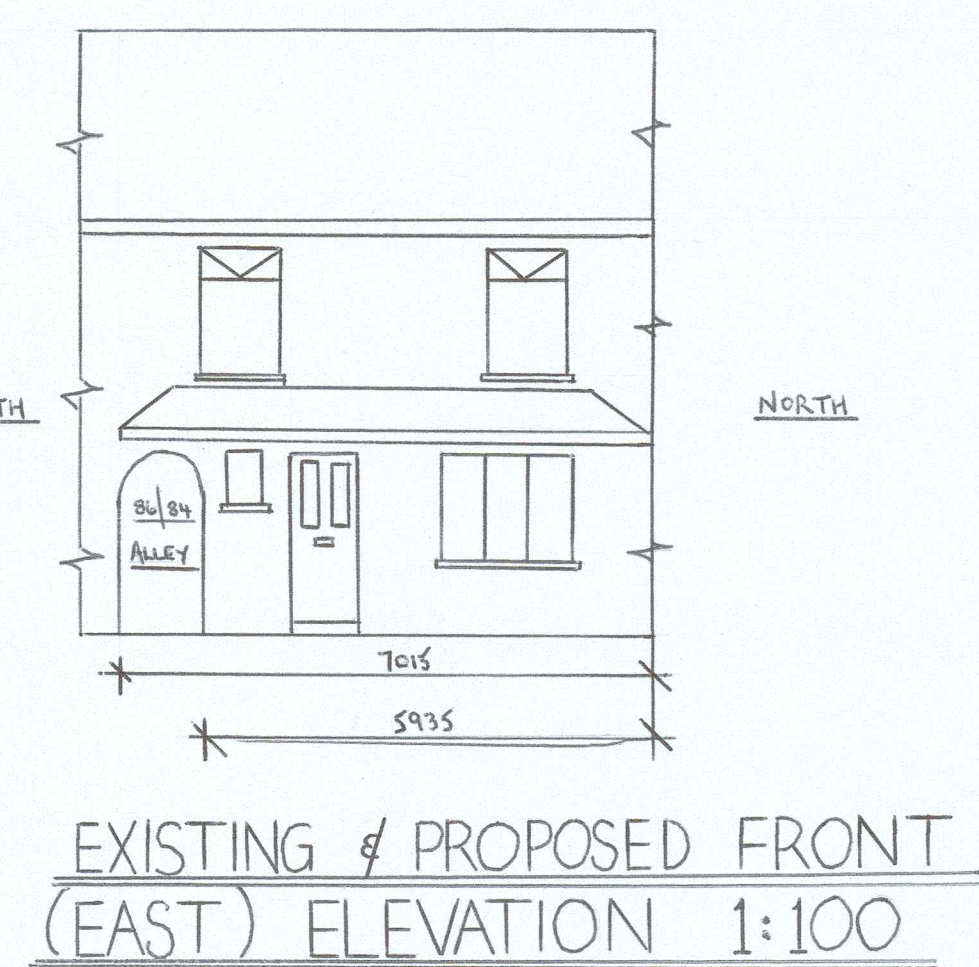

*-
P.C.C. LINTELS (4 No.) BUILT
INTO BLOCKWORK CAVITY WALLS of 'NEW' EXTENSION
ABOVE DRAIN (SEWER) LINE *

LOCATION PLAN
1:1250

BLOCK PLAN
1:500

FOUL DRAIN LAYOUT 1:50

PROPOSED SINGLE-STOREY KITCHEN EXTENSION TO REAR (WEST) OF 84 RUSKIN STREET
BRITON-FERRY, NEATH, SA11 2LD FOR MISS ZOE JEFFRYS SCALES 1:100.

SCALES 1:100, 1:1250, 1:500