
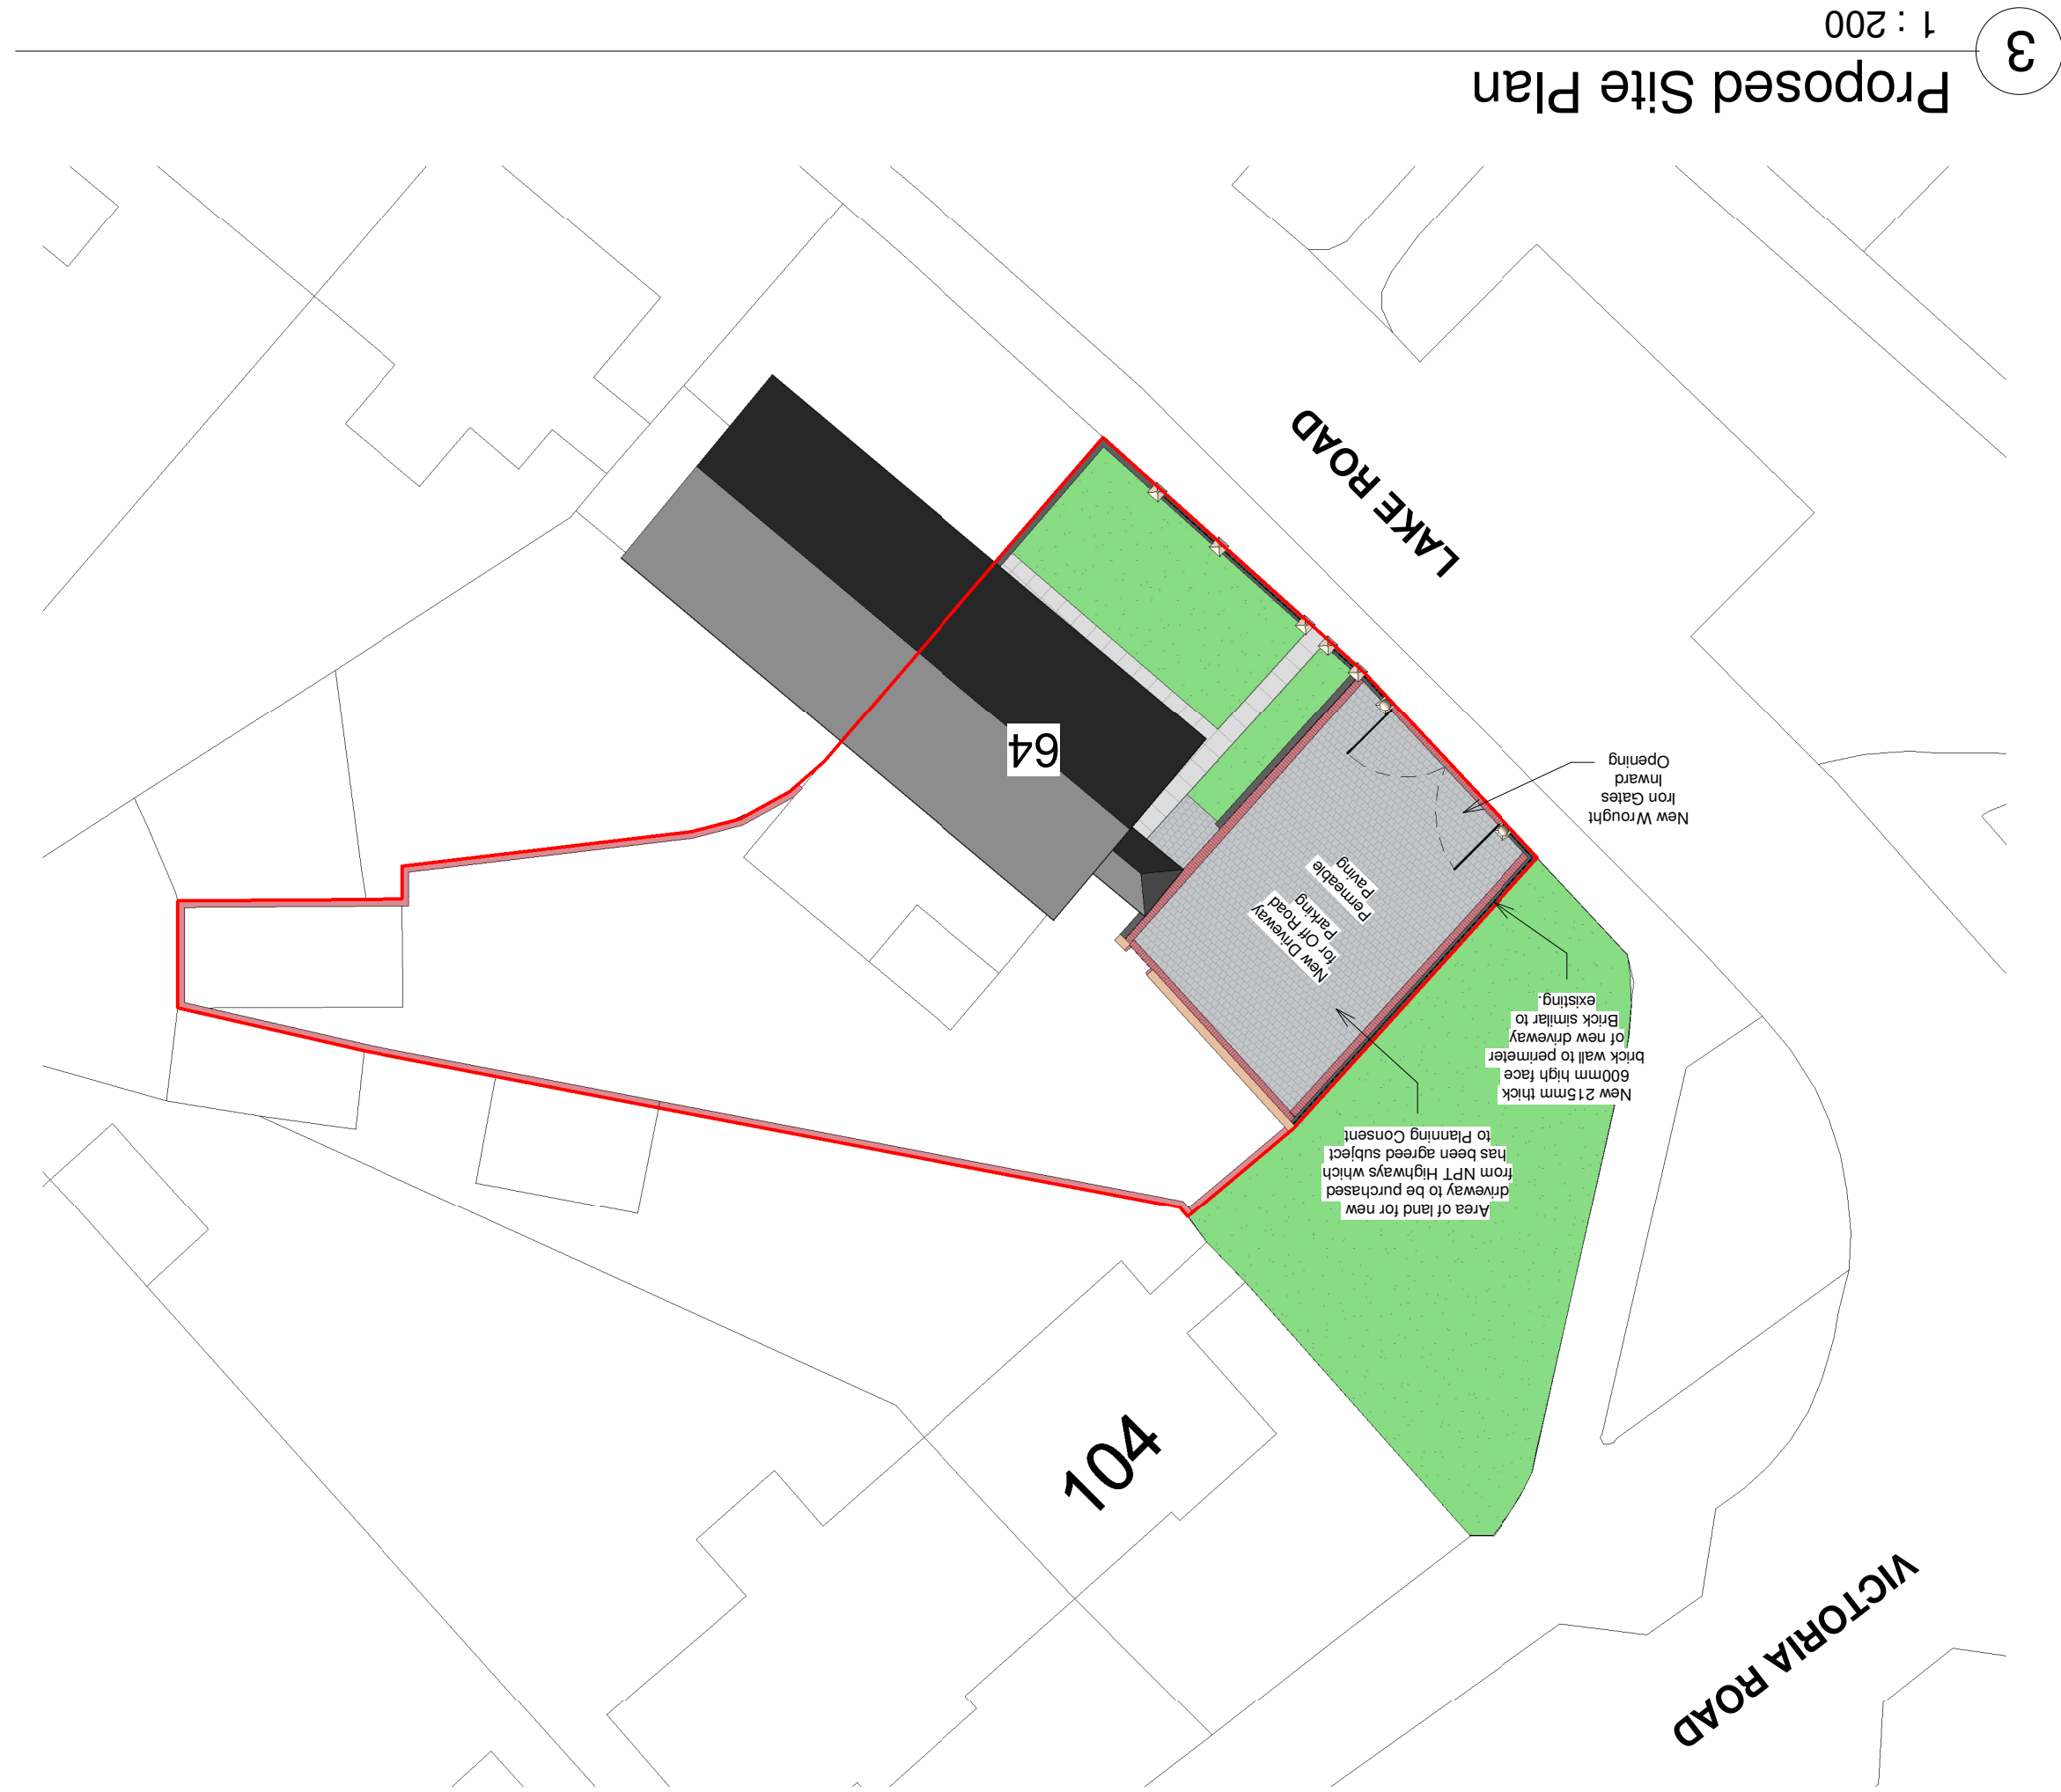
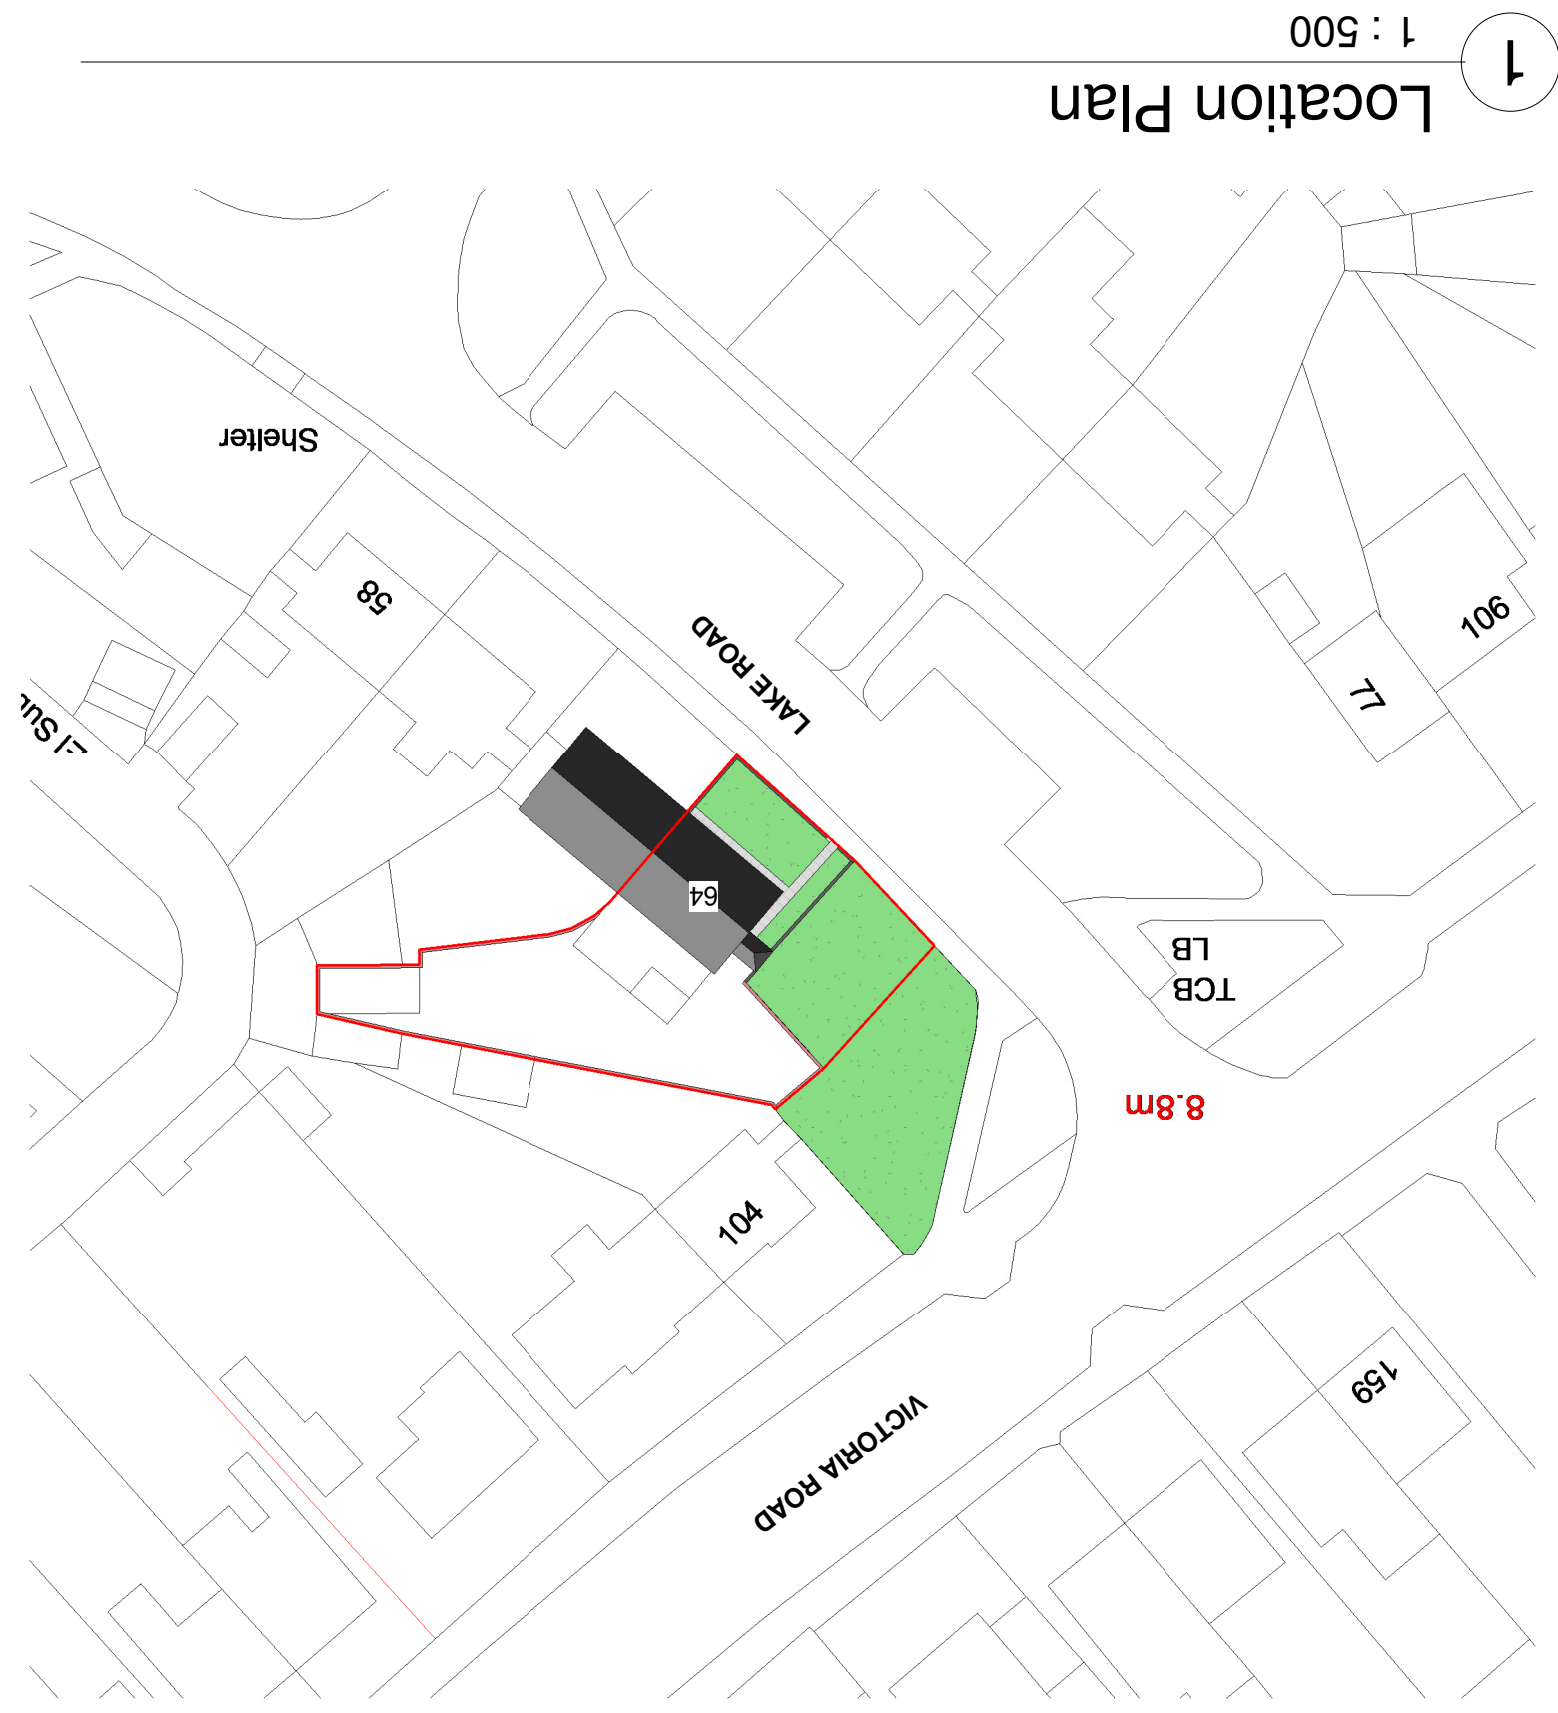


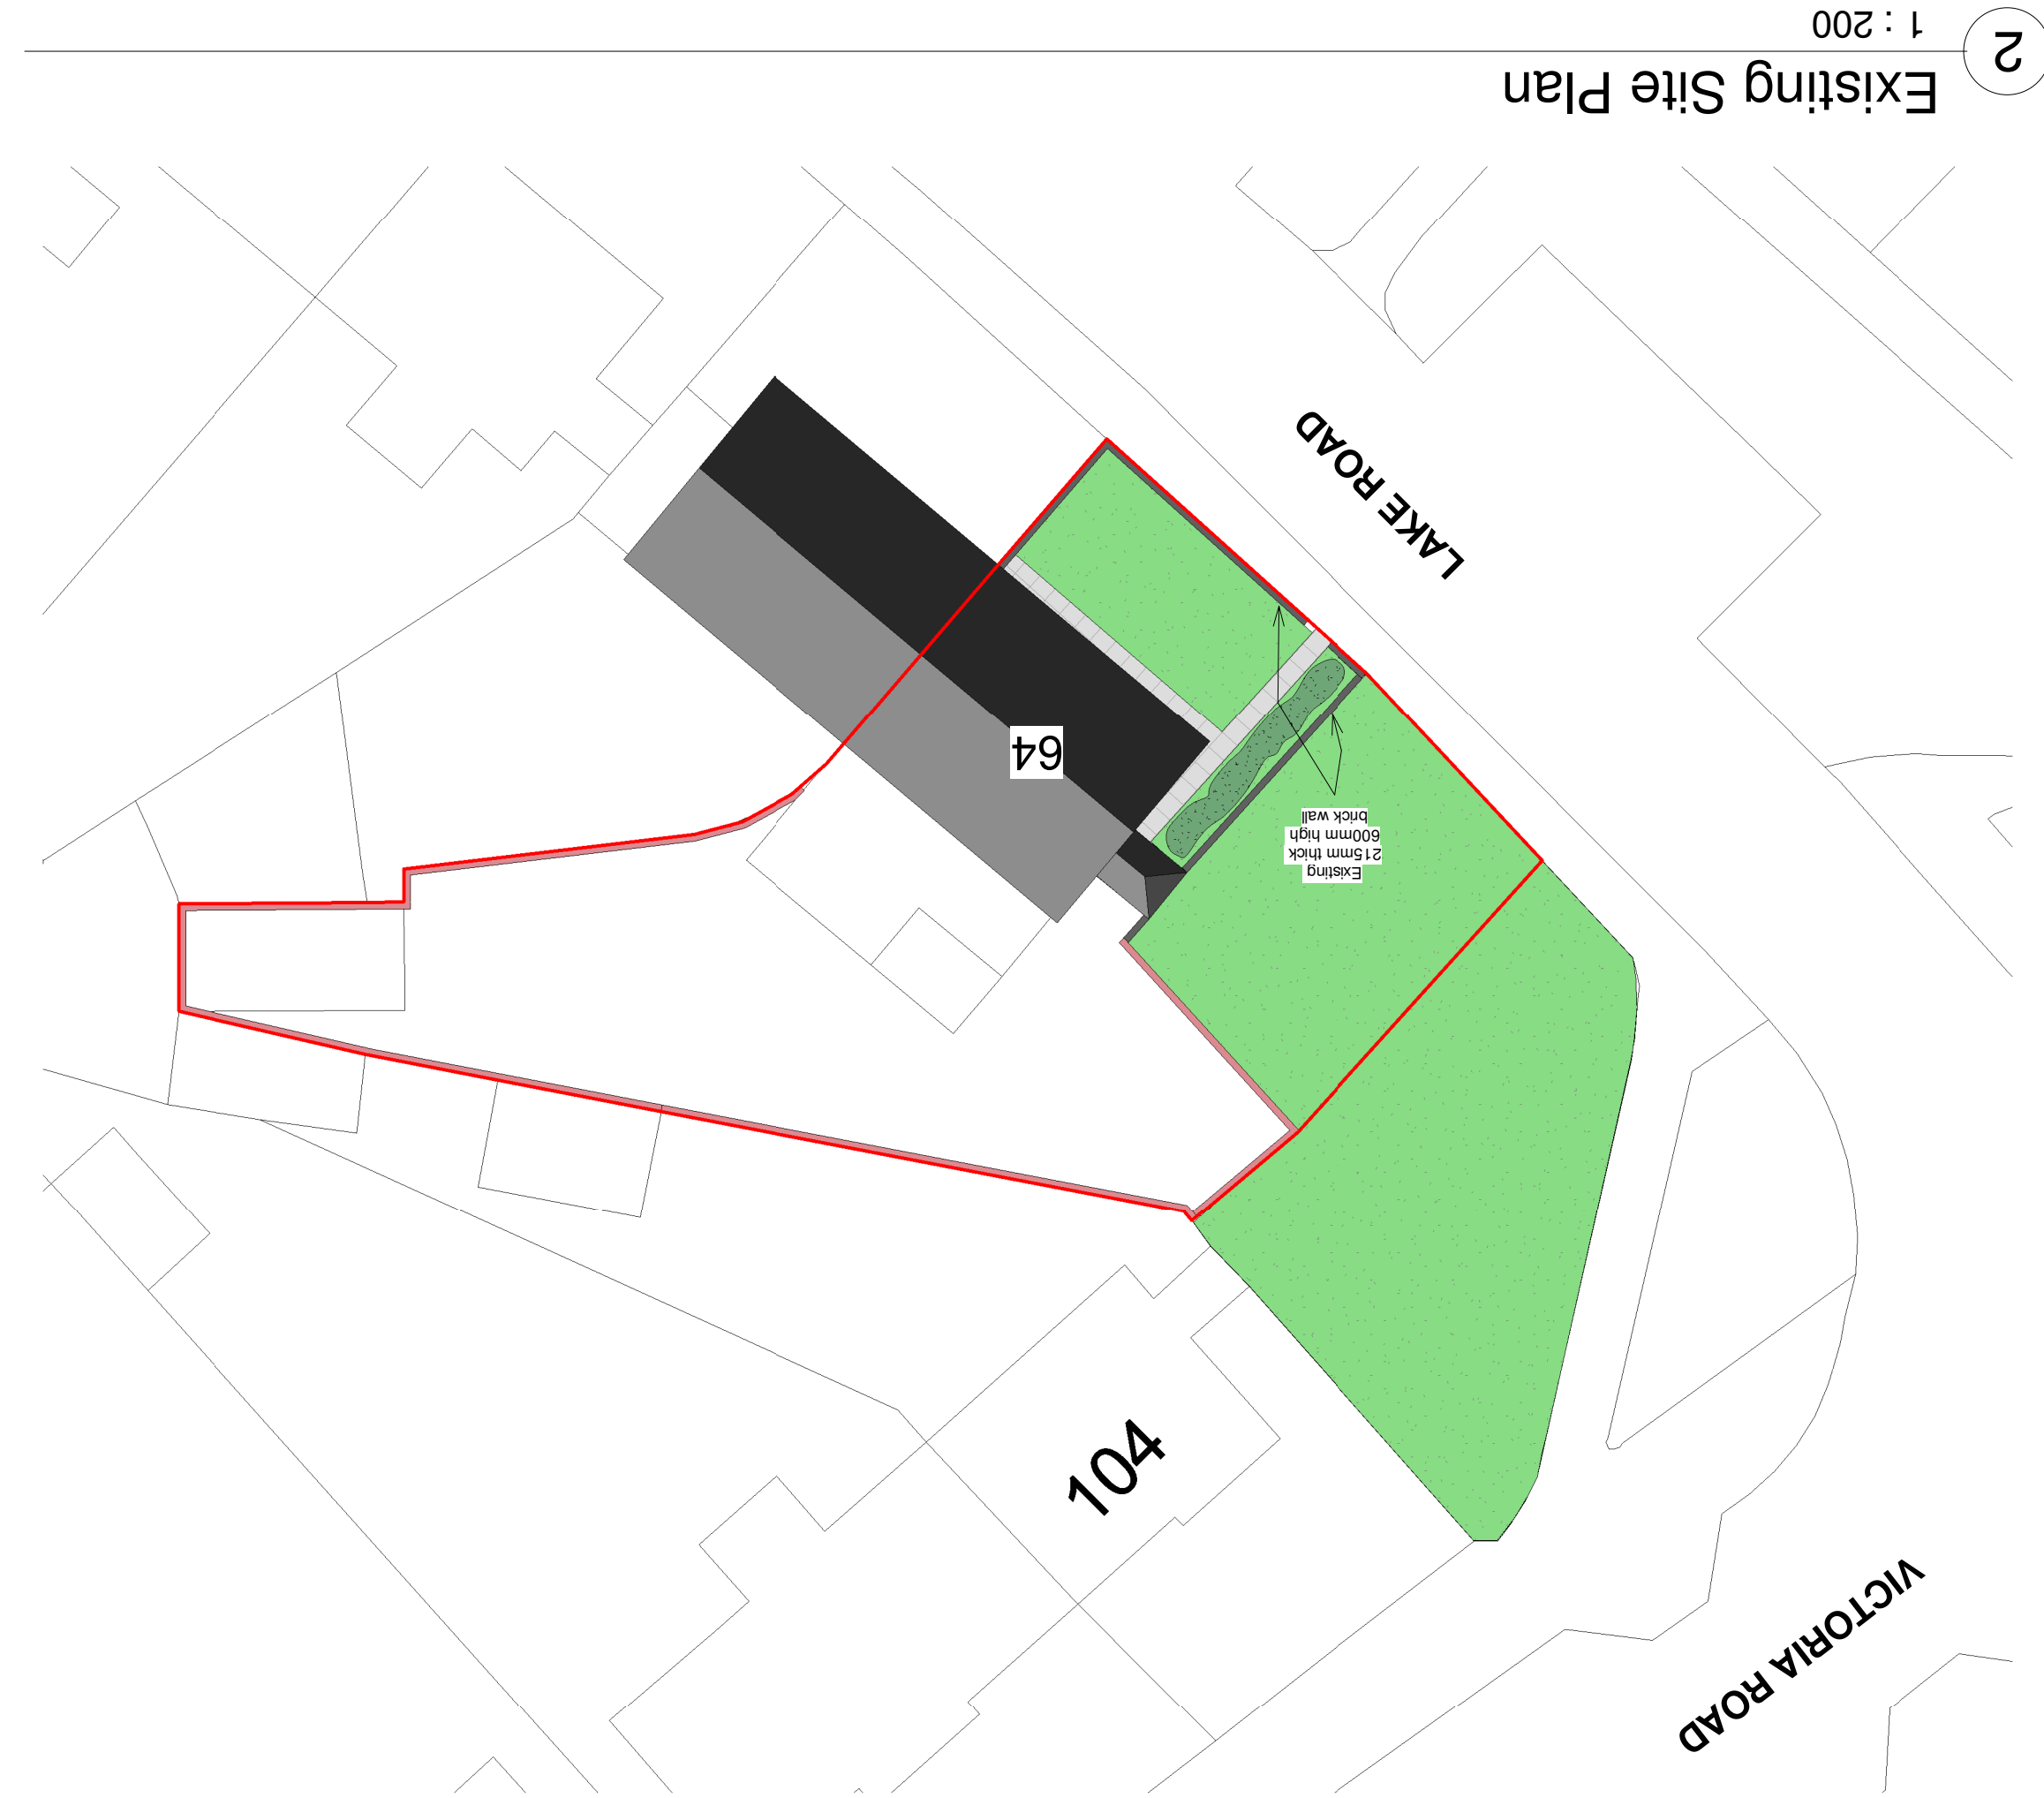

DATE OF THIS CONCEPT DESIGN: 10/20/2018		REV		B	
DRAWING NO. 15001		PROJECT NO. ACC02		REV	
SCALE (if any) as indicated		DATE 29.09.21		REV	
DRAWN BY: Gaurav Chavhan		DATE		REV	
Mr A Cuthbertson					
CLIENT					
TITLE					
Existing & Proposed Plans					
PROJECT					
64 Lake Rd Port Talbot, SA12 6W - Driveway Extension					
Planning					
DRAWING STATUS					
					
