


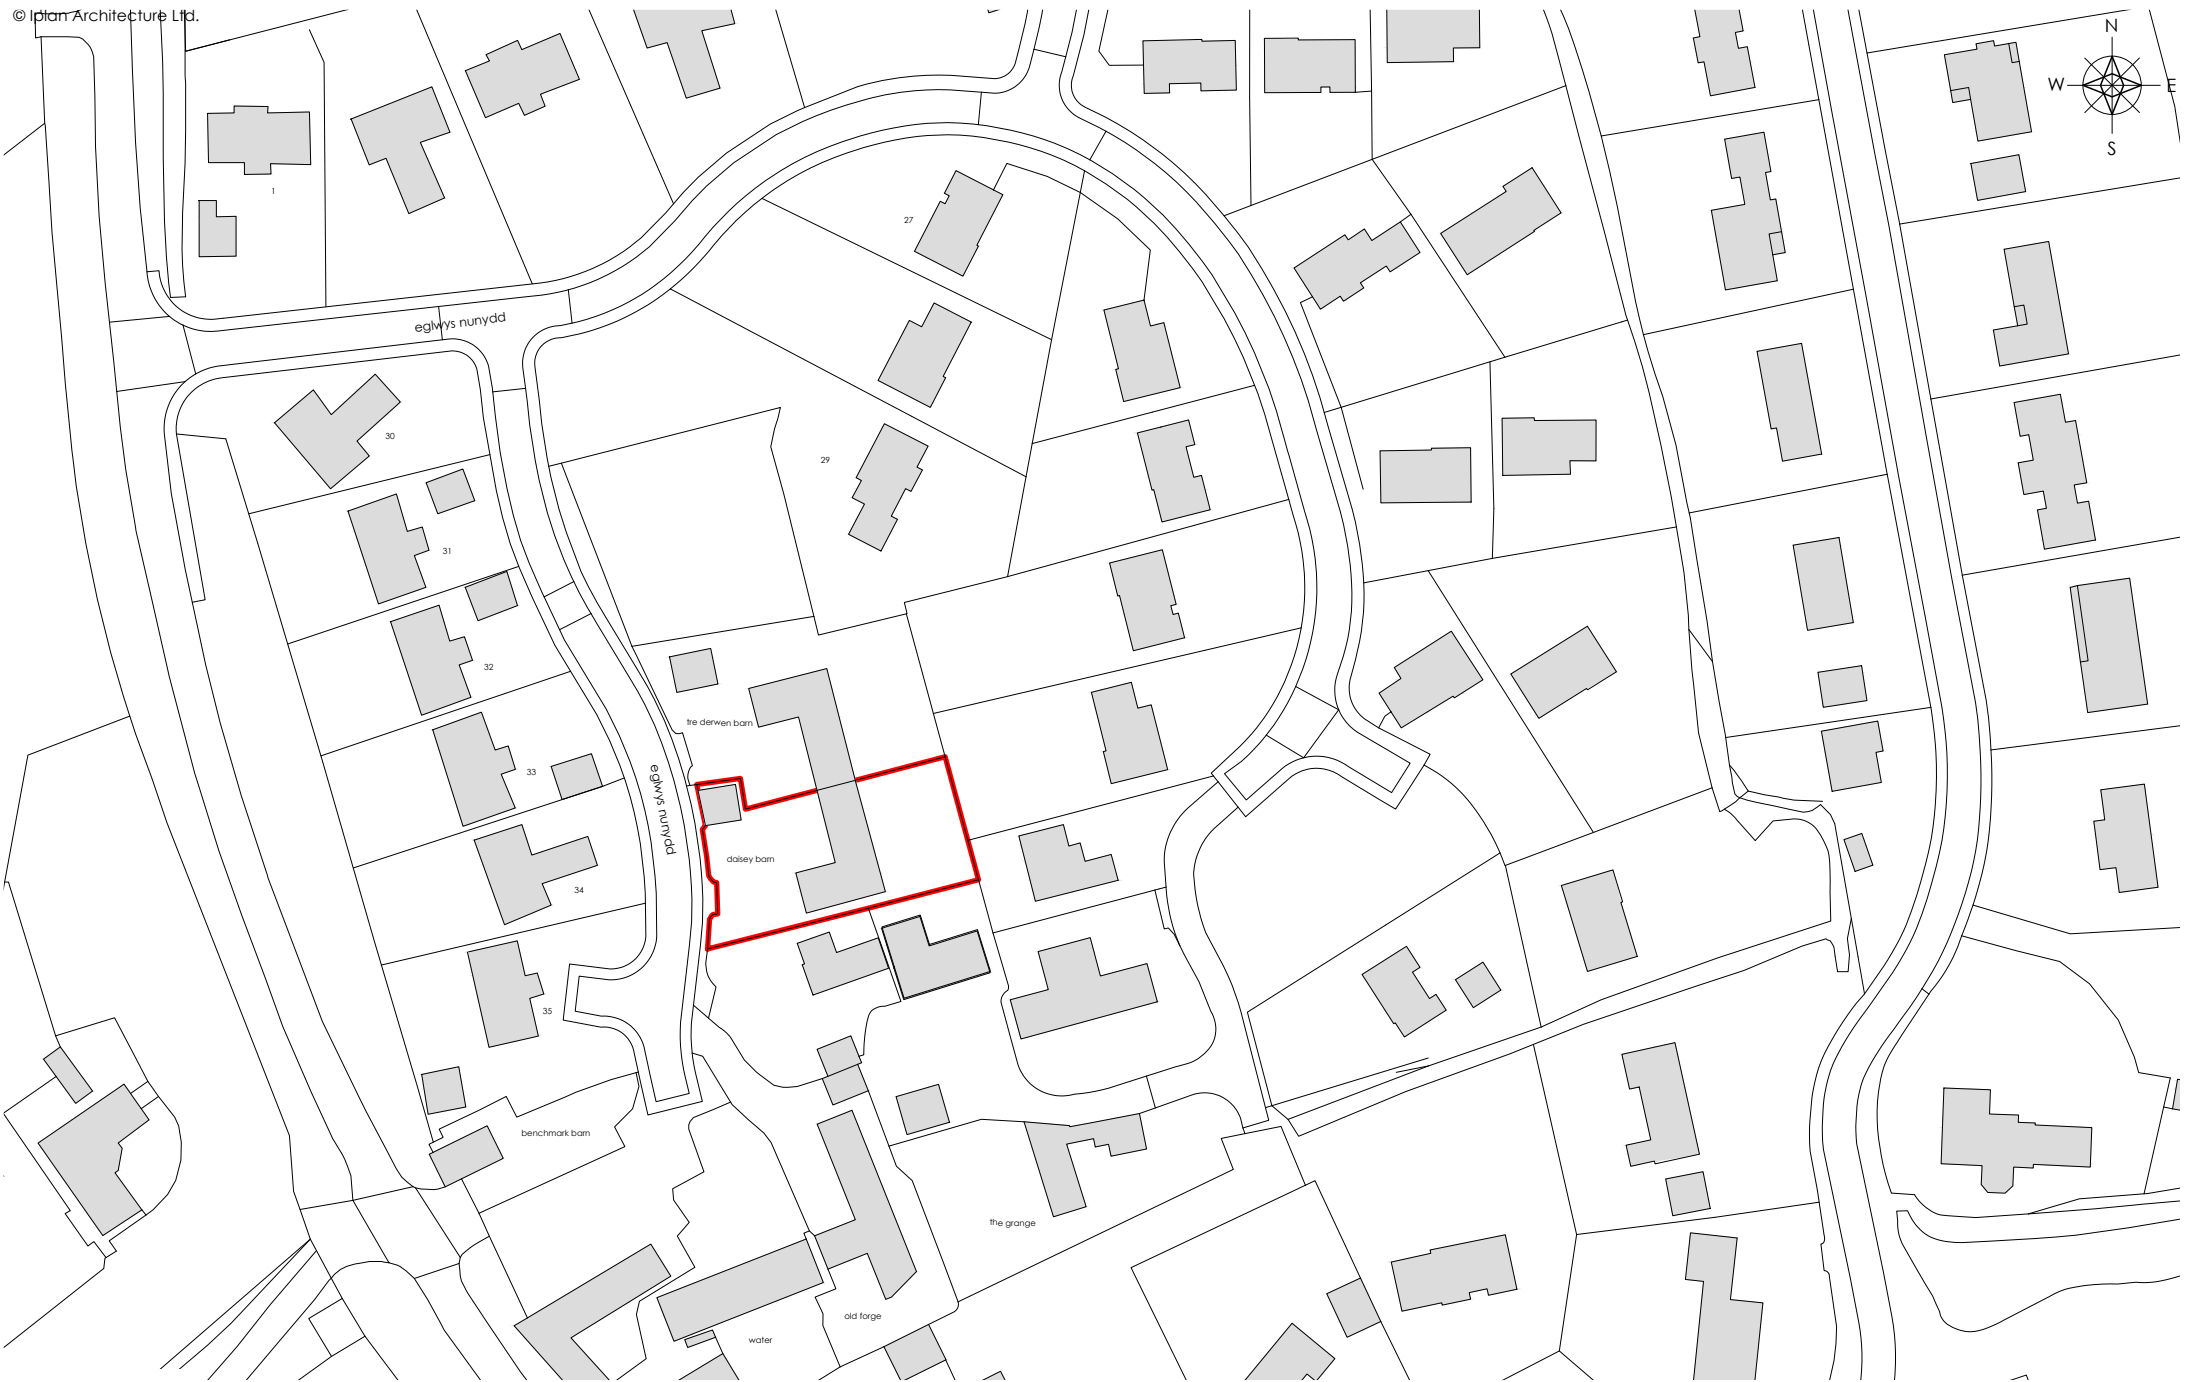

revision	
a	
b	
c	
d	
e	
f	
g	

project	client	drawing	date
DAISEY BARN, EGLWYS NUNNYDD, MARGAM SA13 2PS	MR & MRS HALL	LOCATION PLAN	SEPTEMBER 2021
		drawing no.	scale
		21.248A.01	1 1250 @ A4
www.ipanarchitecture.co.uk	hello@ipanarchitecture.co.uk		07765 660189