

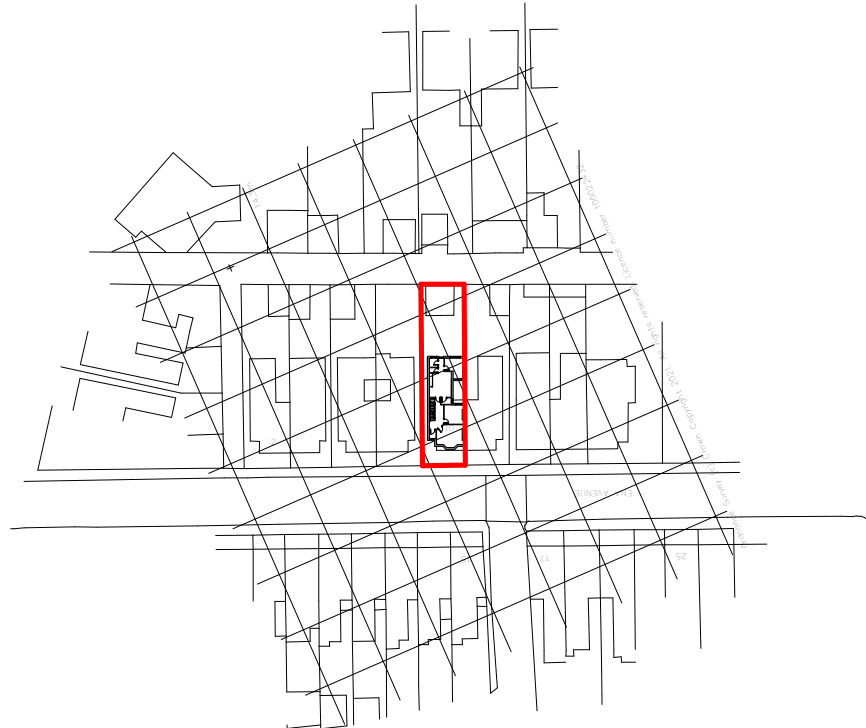


| Revision |             |      |      |  |
|----------|-------------|------|------|--|
| No       | Description | Date | Chkd |  |
|          |             |      |      |  |

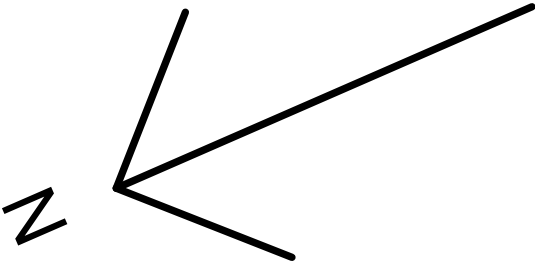

Location Plan 1250  
1 : 1250

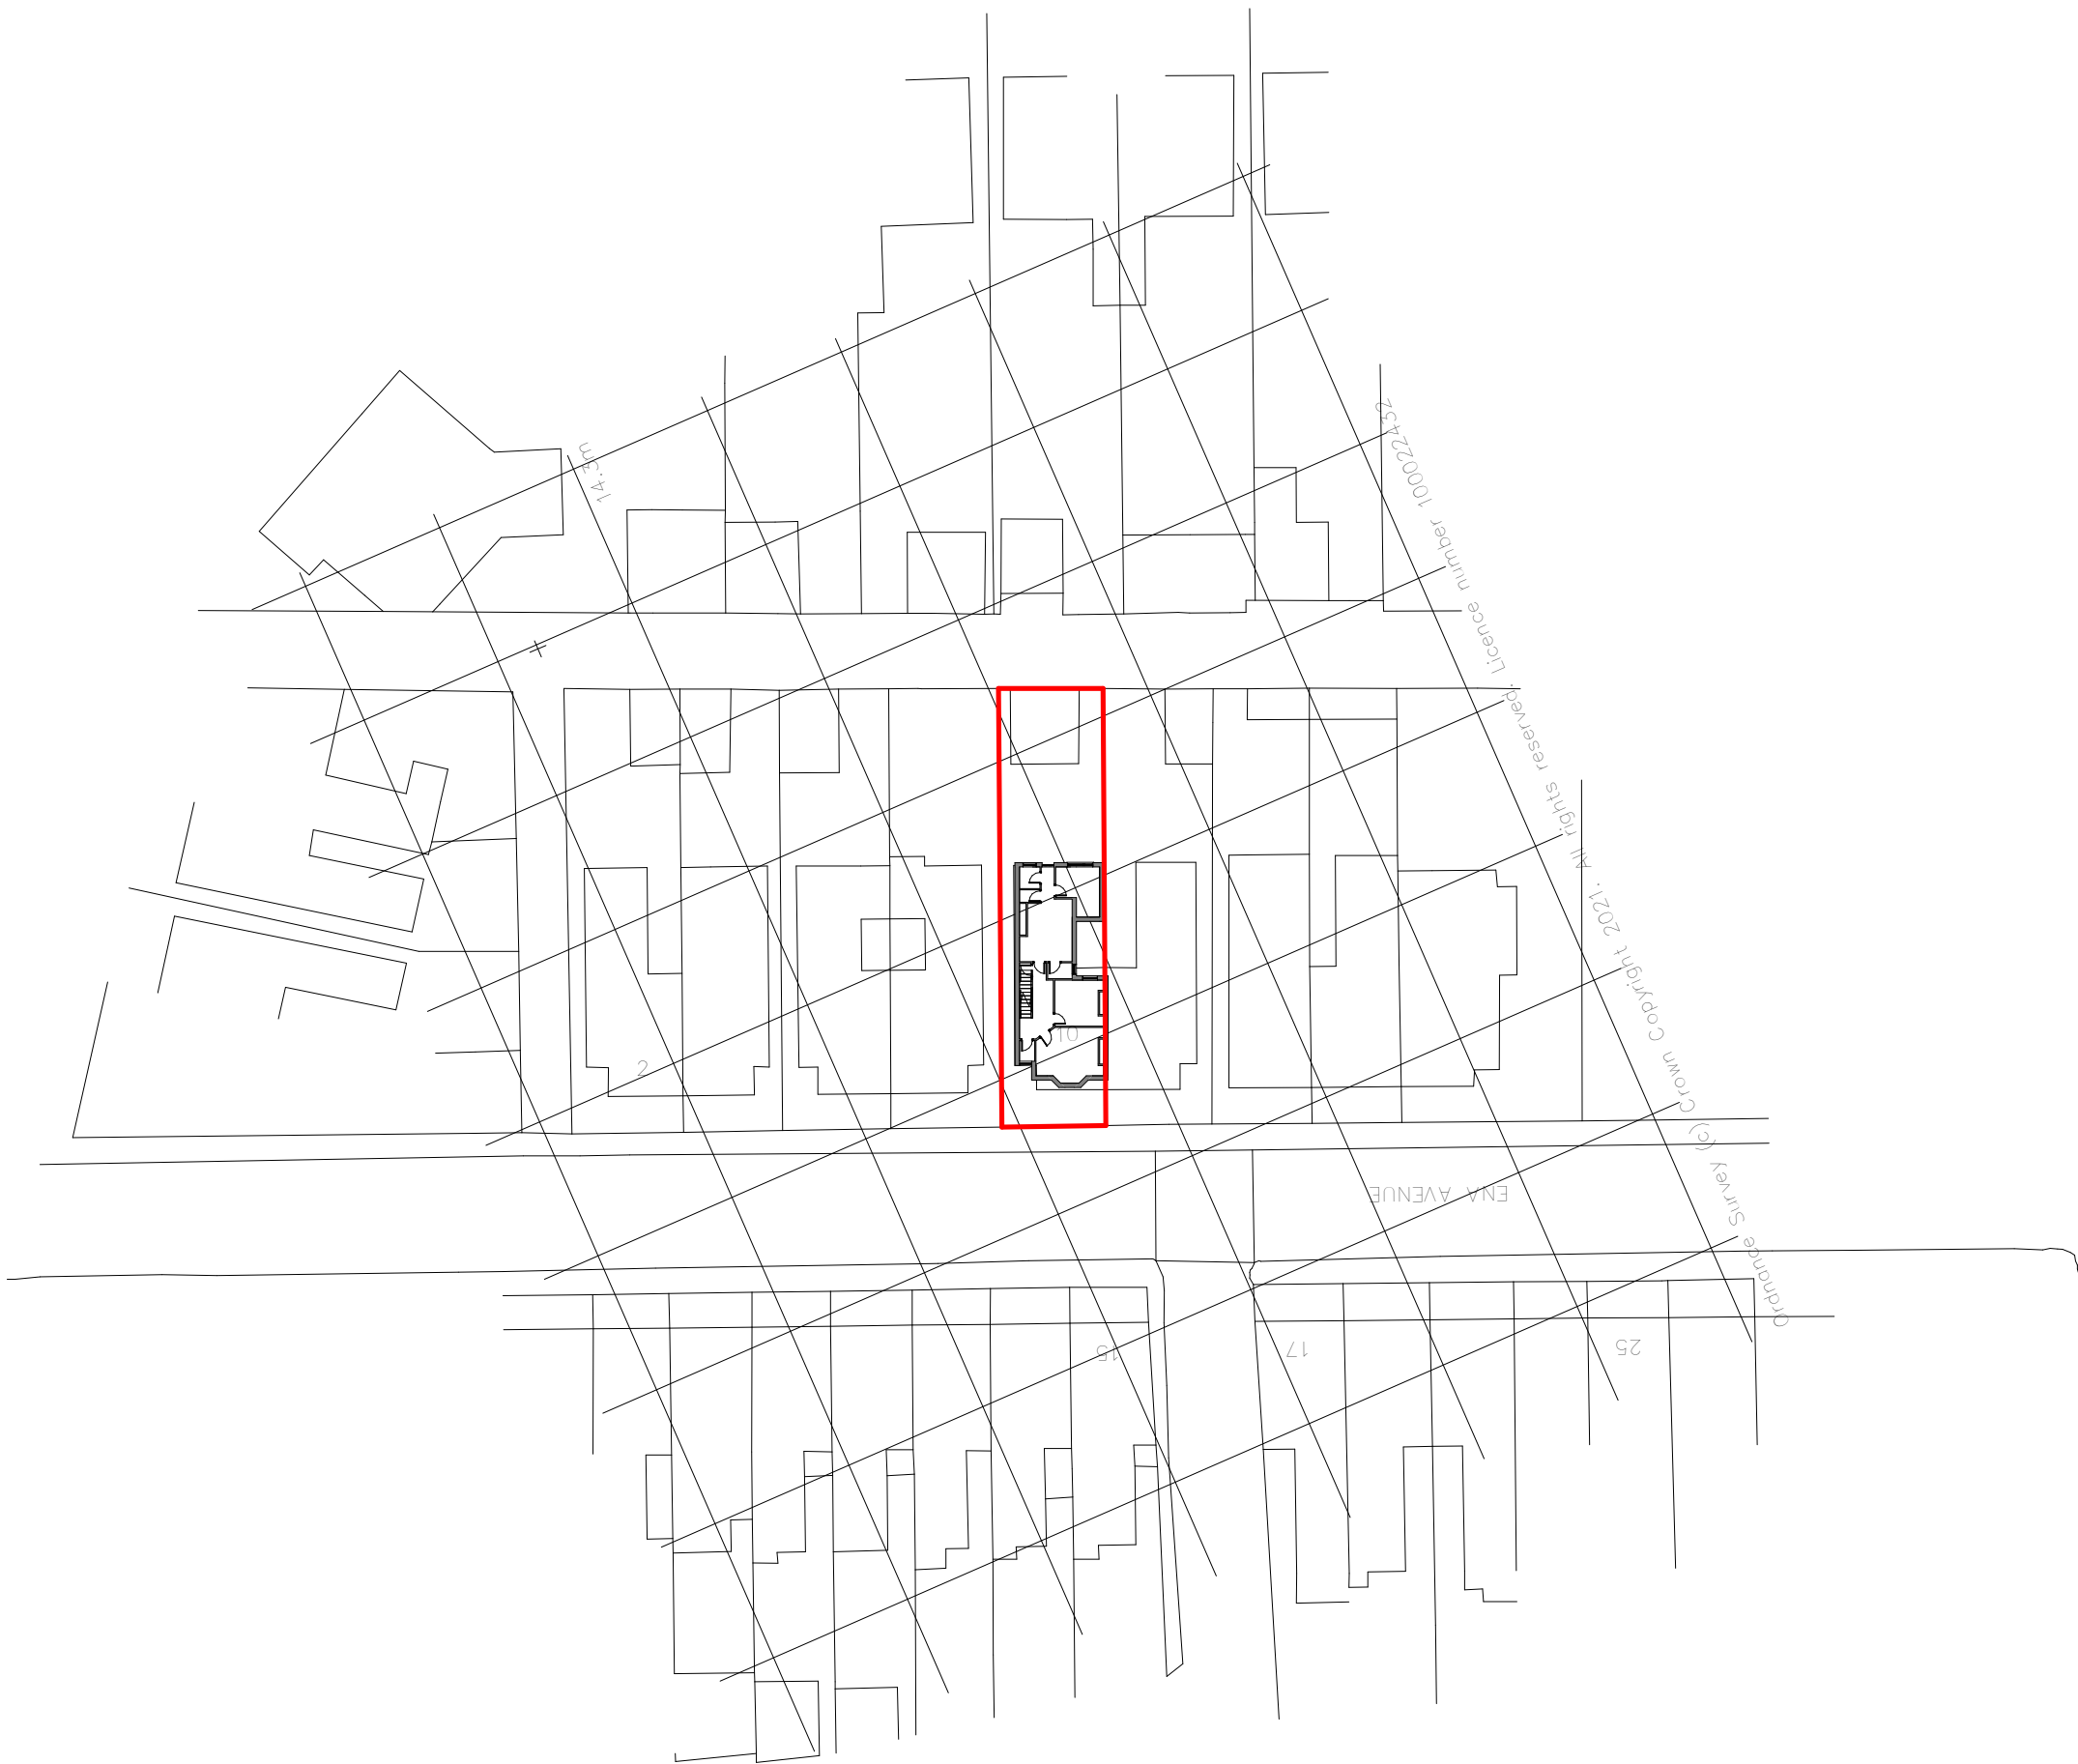

Location Plan 500  
1 : 500

C.S.A

CLEAR - SPACE - ARCHITECTURE

Project

Rear Extension  
10 Ena Ave, Neath

Draw Title

Location Plan

Date

09/29/21

Scale

As indicated

Job No

21004

Draw No

A101

Revision

Checked By:

Drawn By:

Author