




Reproduced from an Ordnance Survey map with the permission of the
Controller of Her Majesty's Stationary Office. Crown Copyright reserved

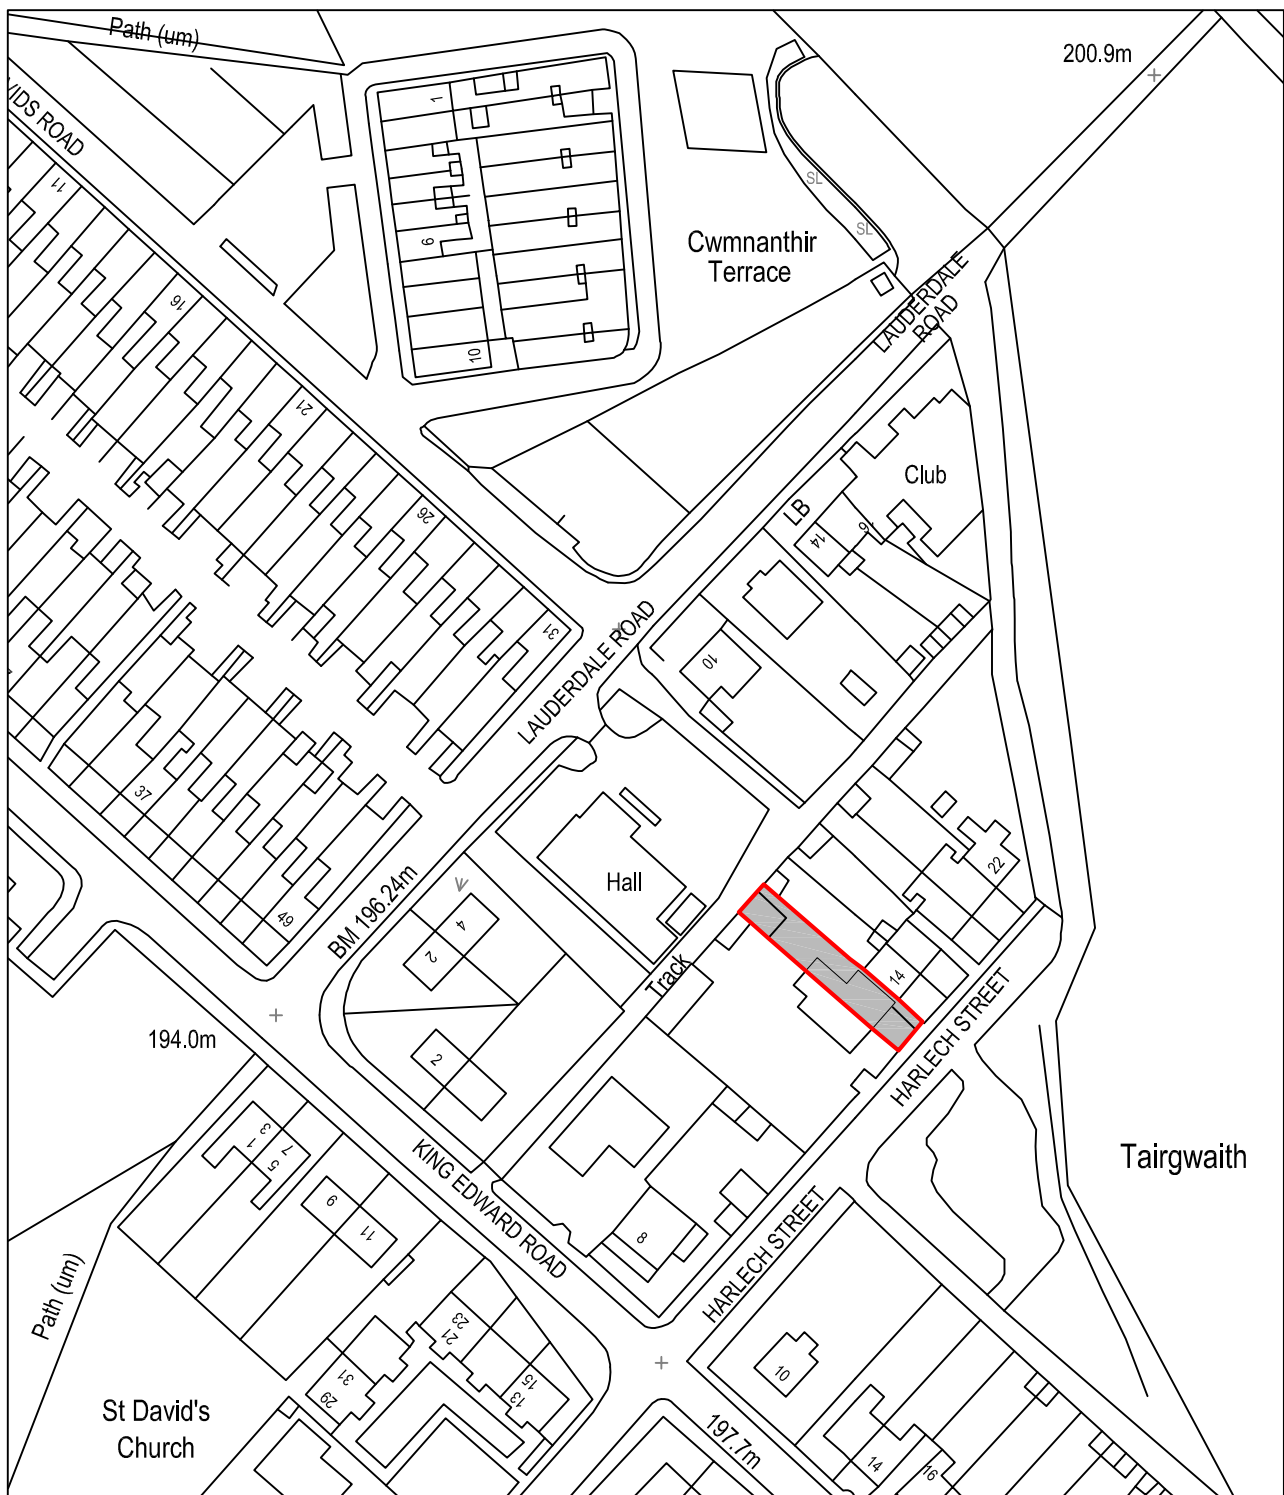

SITE LOCATION PLAN
Scale 1:1250



Cwm Planning & Design Ltd.
(architectural and Draughting Services)

Client:

Mr & Mrs. L. Stabbins
12 Halrech Street
Tairgwaith
SA18 1YH

Project Title:

**PROPOSED PART DOUBLE /
PART SINGLE STOREY
REAR EXTENSION**

General Notes:

1. Do not scale from this drawing, take figured
dimensions only.
2. Dimensions are in millimeters unless otherwise
stated.

Drawing Issue:

PLANNING

Drawing Title:

SITE LOCATION PLAN

Drawing No: 001

Revision:

Date: 28-09-2021

Revised:

Scale(s): 1:1250

Paper Size: A4