
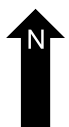
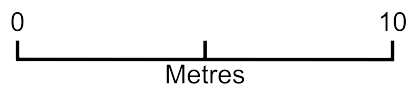


30 Ynys Y Nos

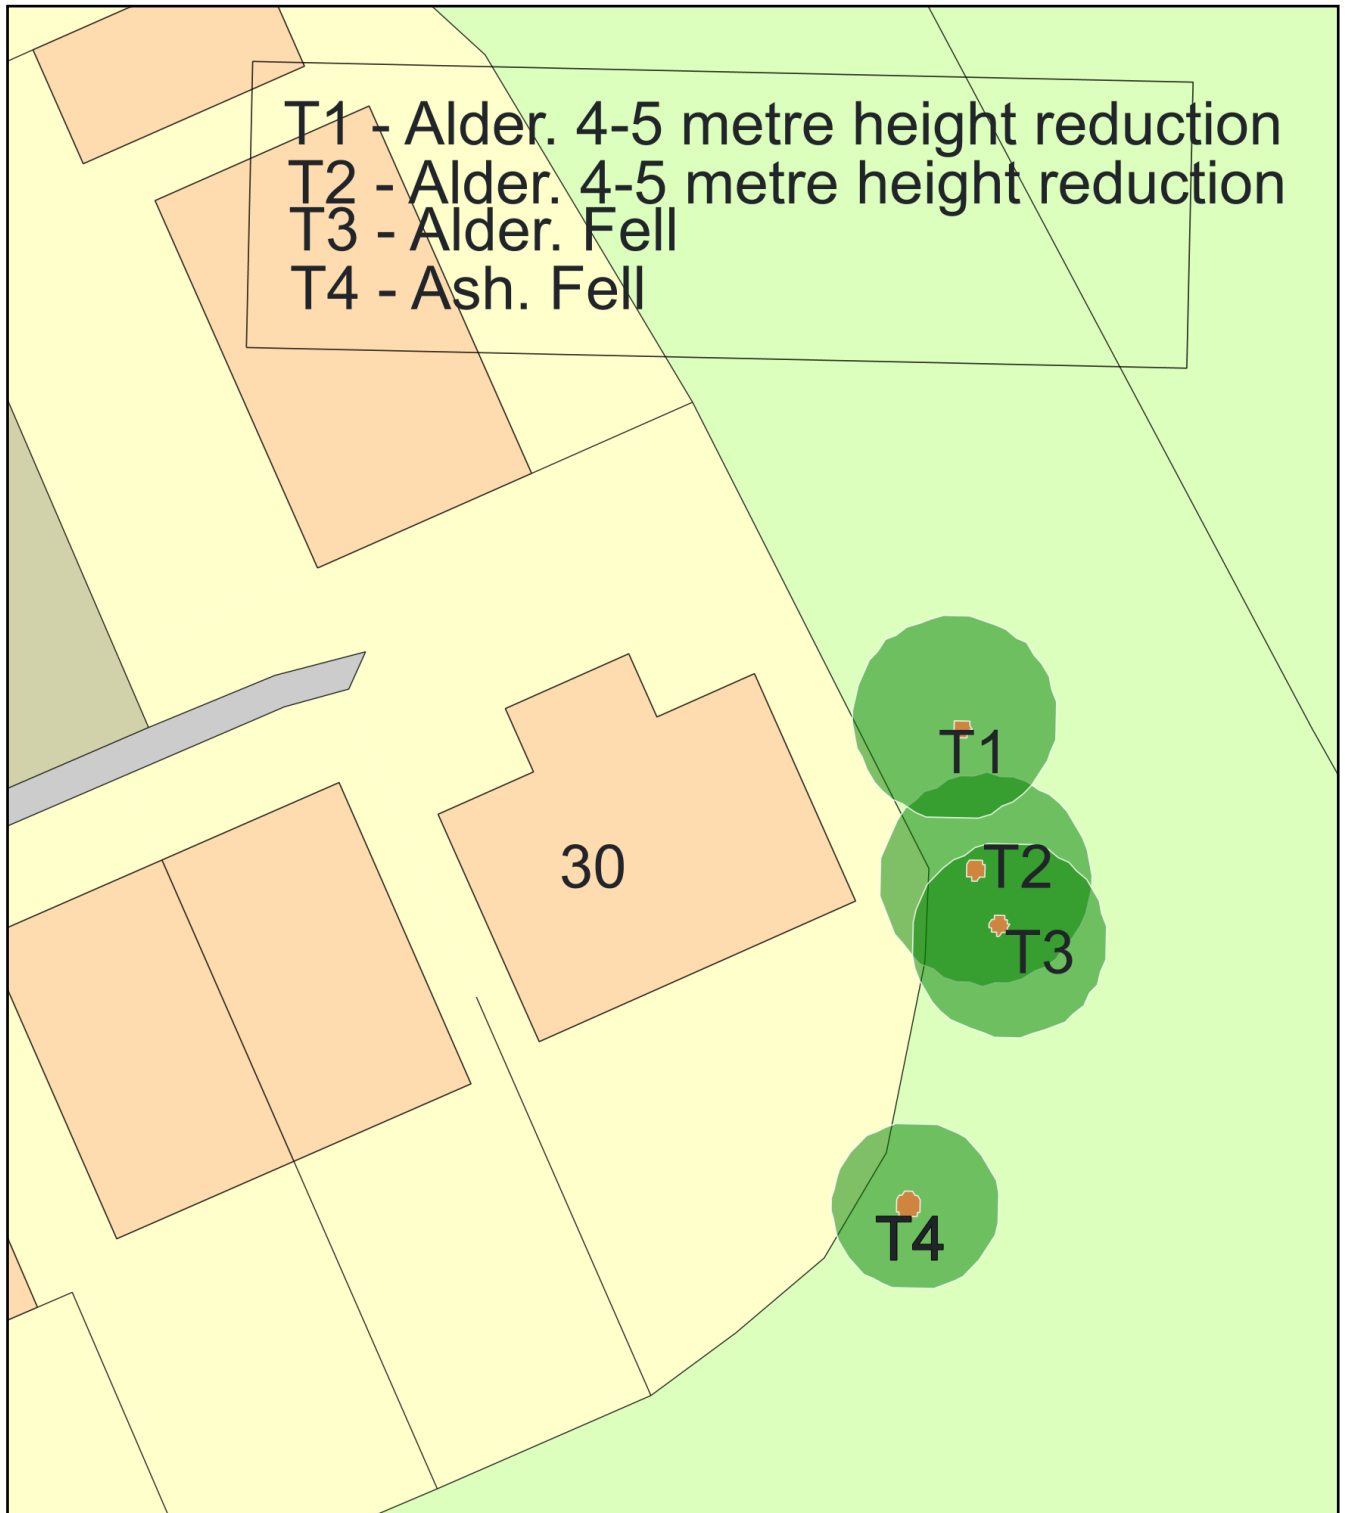

Plan Produced for: Neath Port Talbot BC

Date Produced: 30 Sep 2021

Plan Reference Number: TQRQM21273142449334

Scale: 1:200 @ A4