


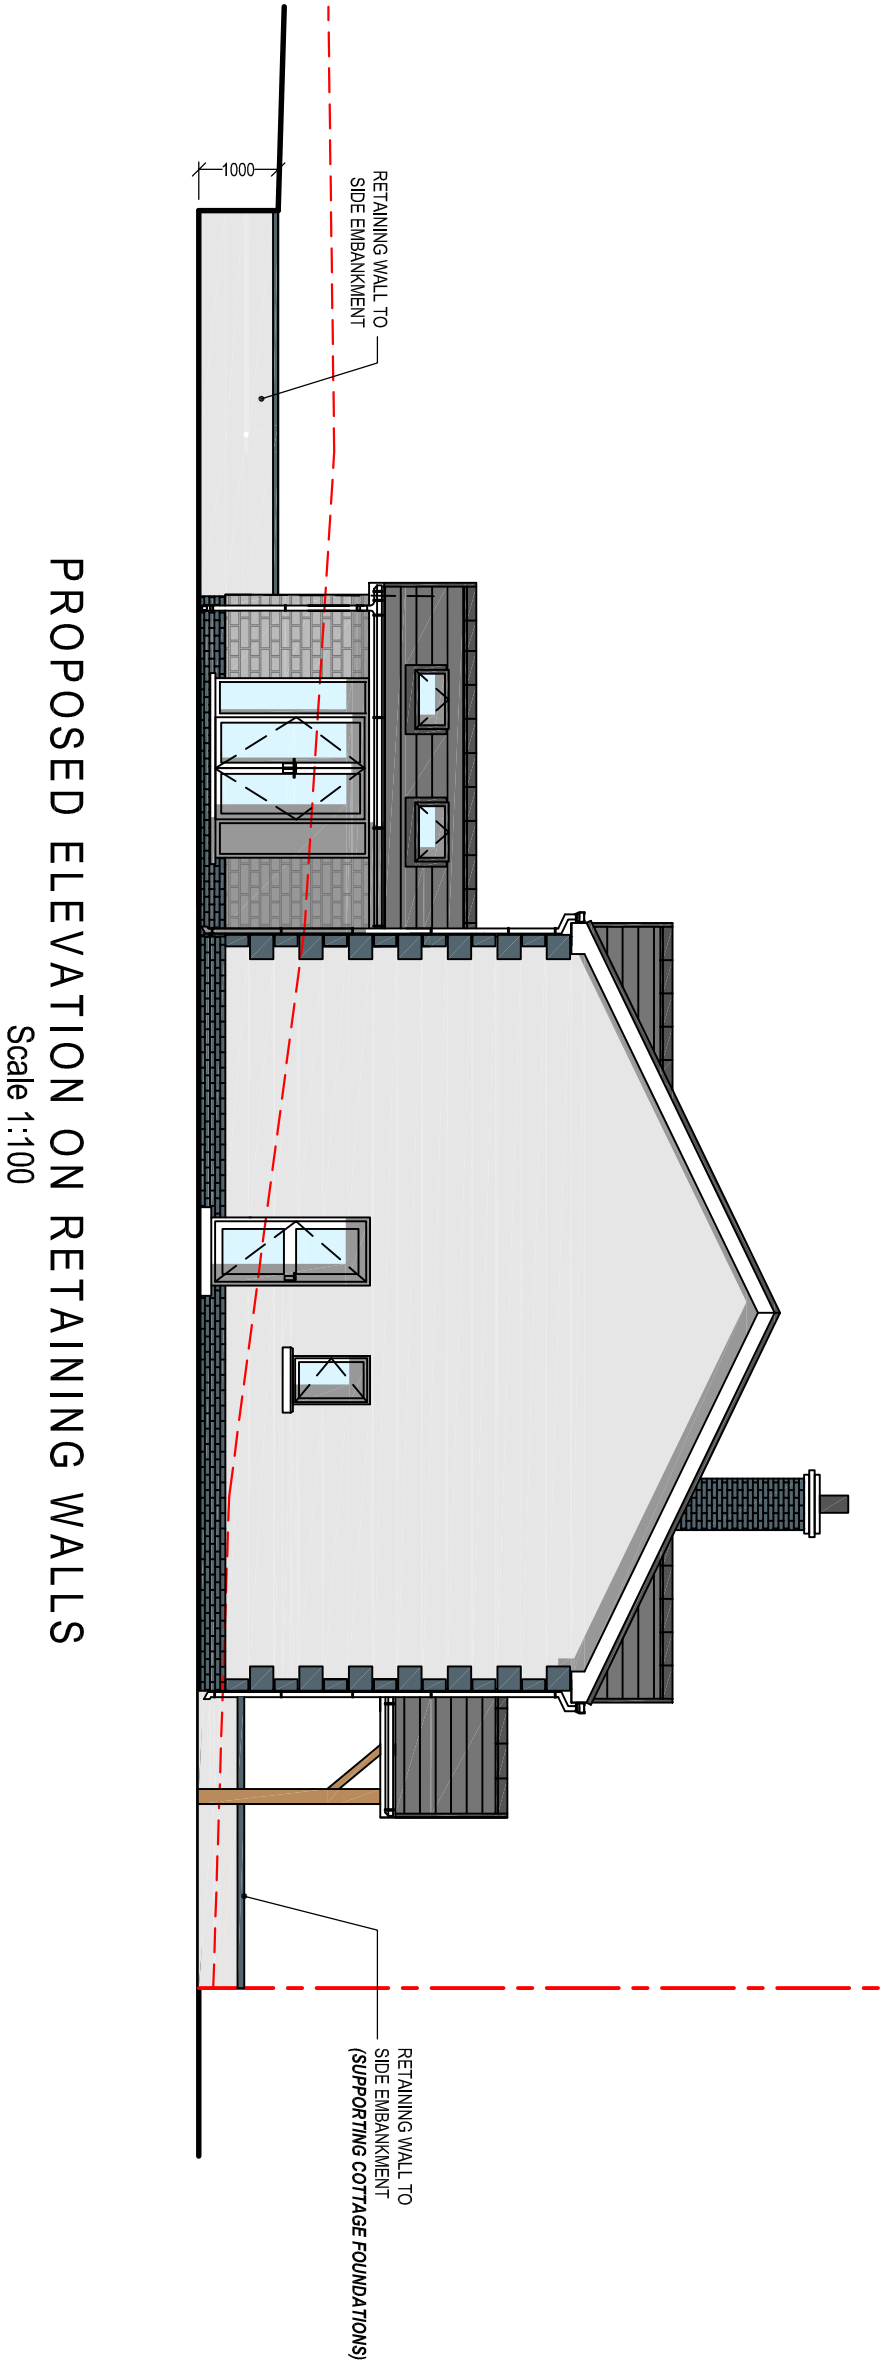

--

Client: Mr. N. Staines & Miss E. Jones 1 Glyn Road Lower Brynamman SA18 1SS

Project Title: PROPOSED DETACHED DWELLING on Land at 15 Glyn Road Lower Brynamman
--

General Notes: 1. Do not scale from this drawing. Refer signed dimensions only. 2. Dimensions are in millimetres unless otherwise stated.

Drawing Issue: PLANNING

Drawing Title: EXISTING & PROPOSED SITE SECTIONS	
Drawing No: 004 -A	Revision:
Date: 30-09-2021	Revised:
Scales: 1:100	Paper Size: A3

