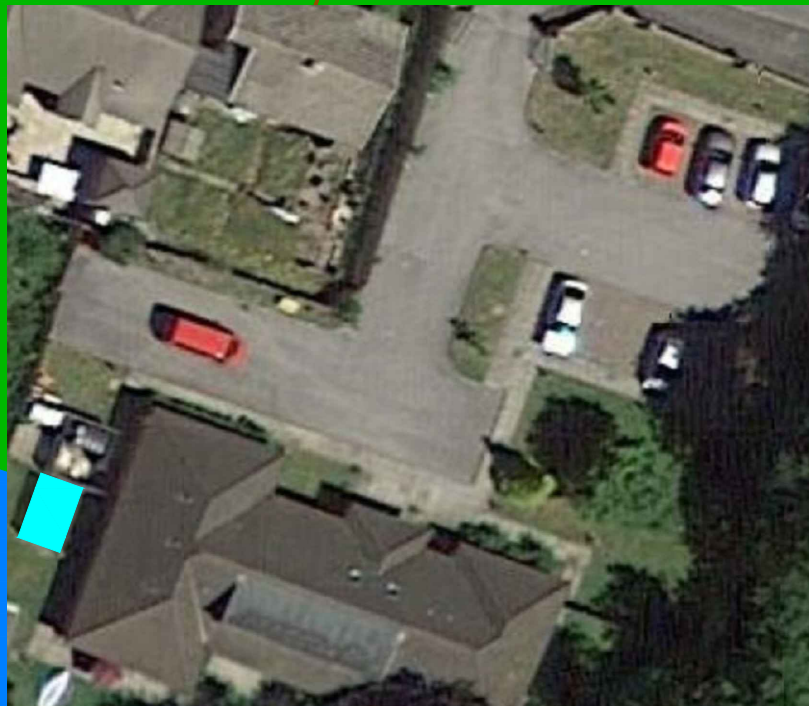
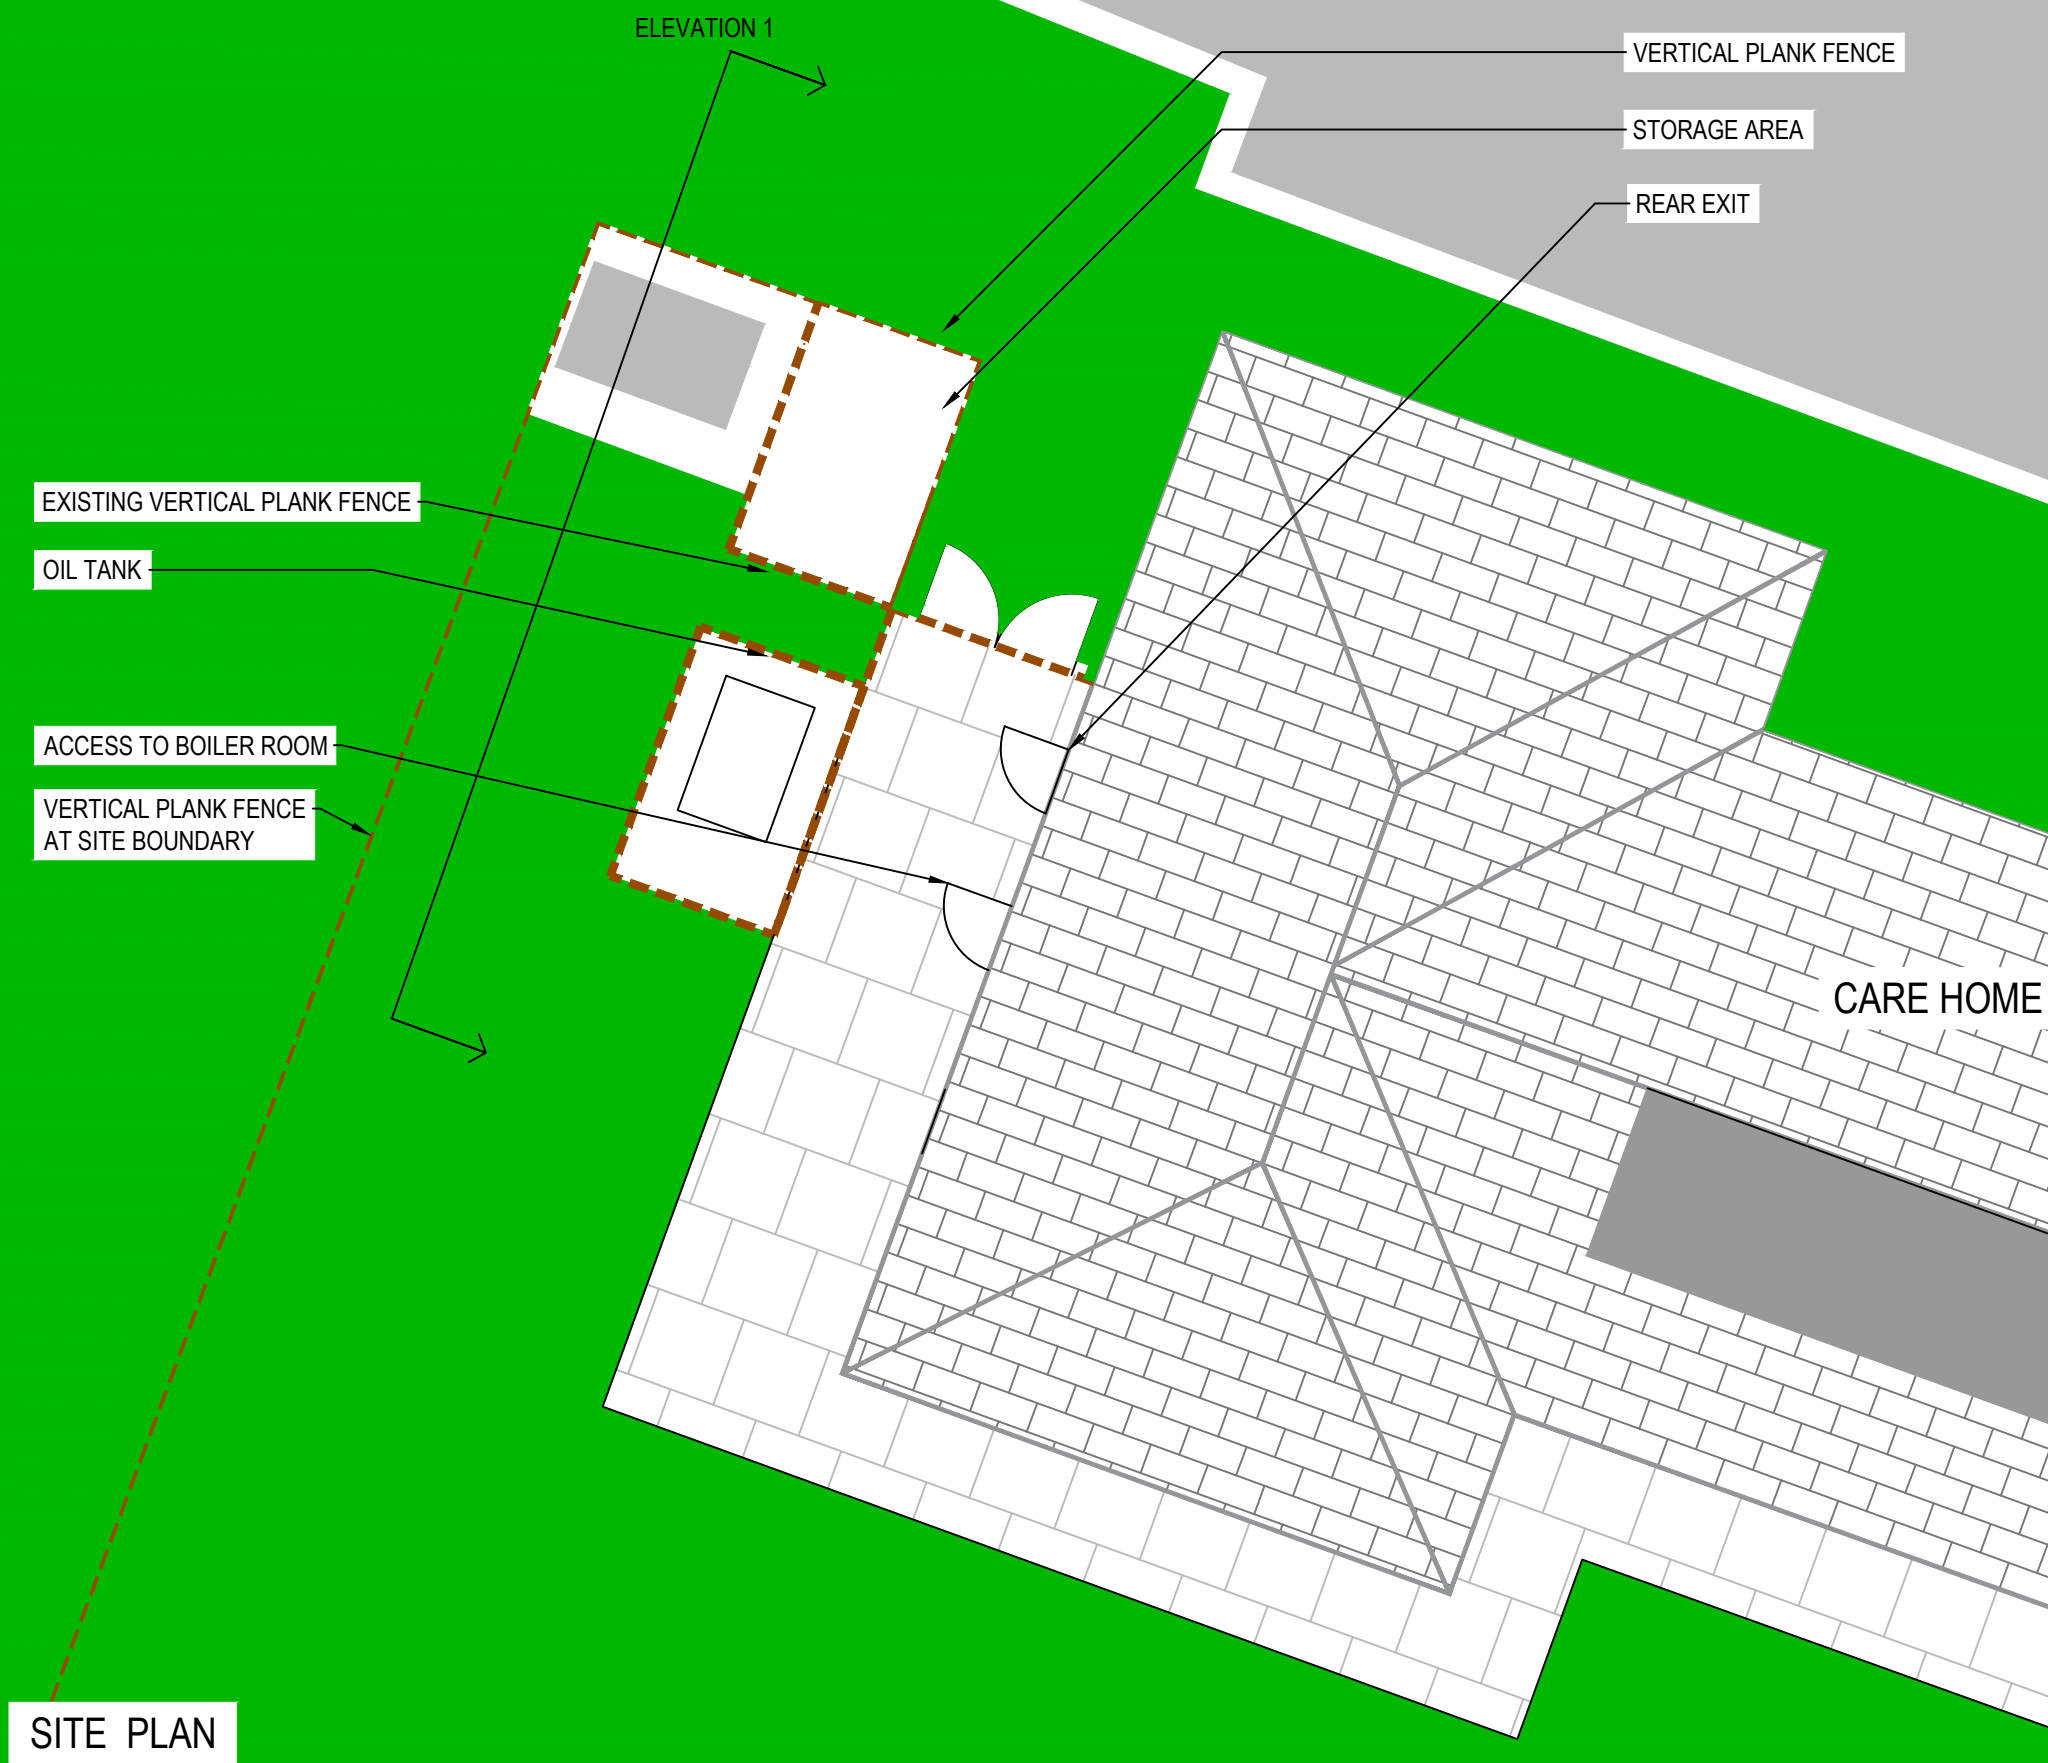


P2	23.08.21	INFORMATION	GT	RG	MB
P1	19.08.21	INFORMATION	GT	RG	AM
REV	DATE	DESCRIPTION	DRW	CKD	APP

VITAL
ENERGi

Vital Energi, Century House, Roman Road, Blackburn, Lancashire, BB1 2LD
Tel: +44 (0)1254 296 000 Fax: +44 (0)1254 296 040

Project: SWANSEA BAY PHASE 3					
Title: SWN YR AFON ASHP EXISTING LAYOUT					
DATE	19.08.2021	SCALE	1:100	SHEET	A2
INFORMATION				Status: S2	Stage: 3
18565-VE-SA-00-DR-M-5601				Drg-No:	Rev: P2