

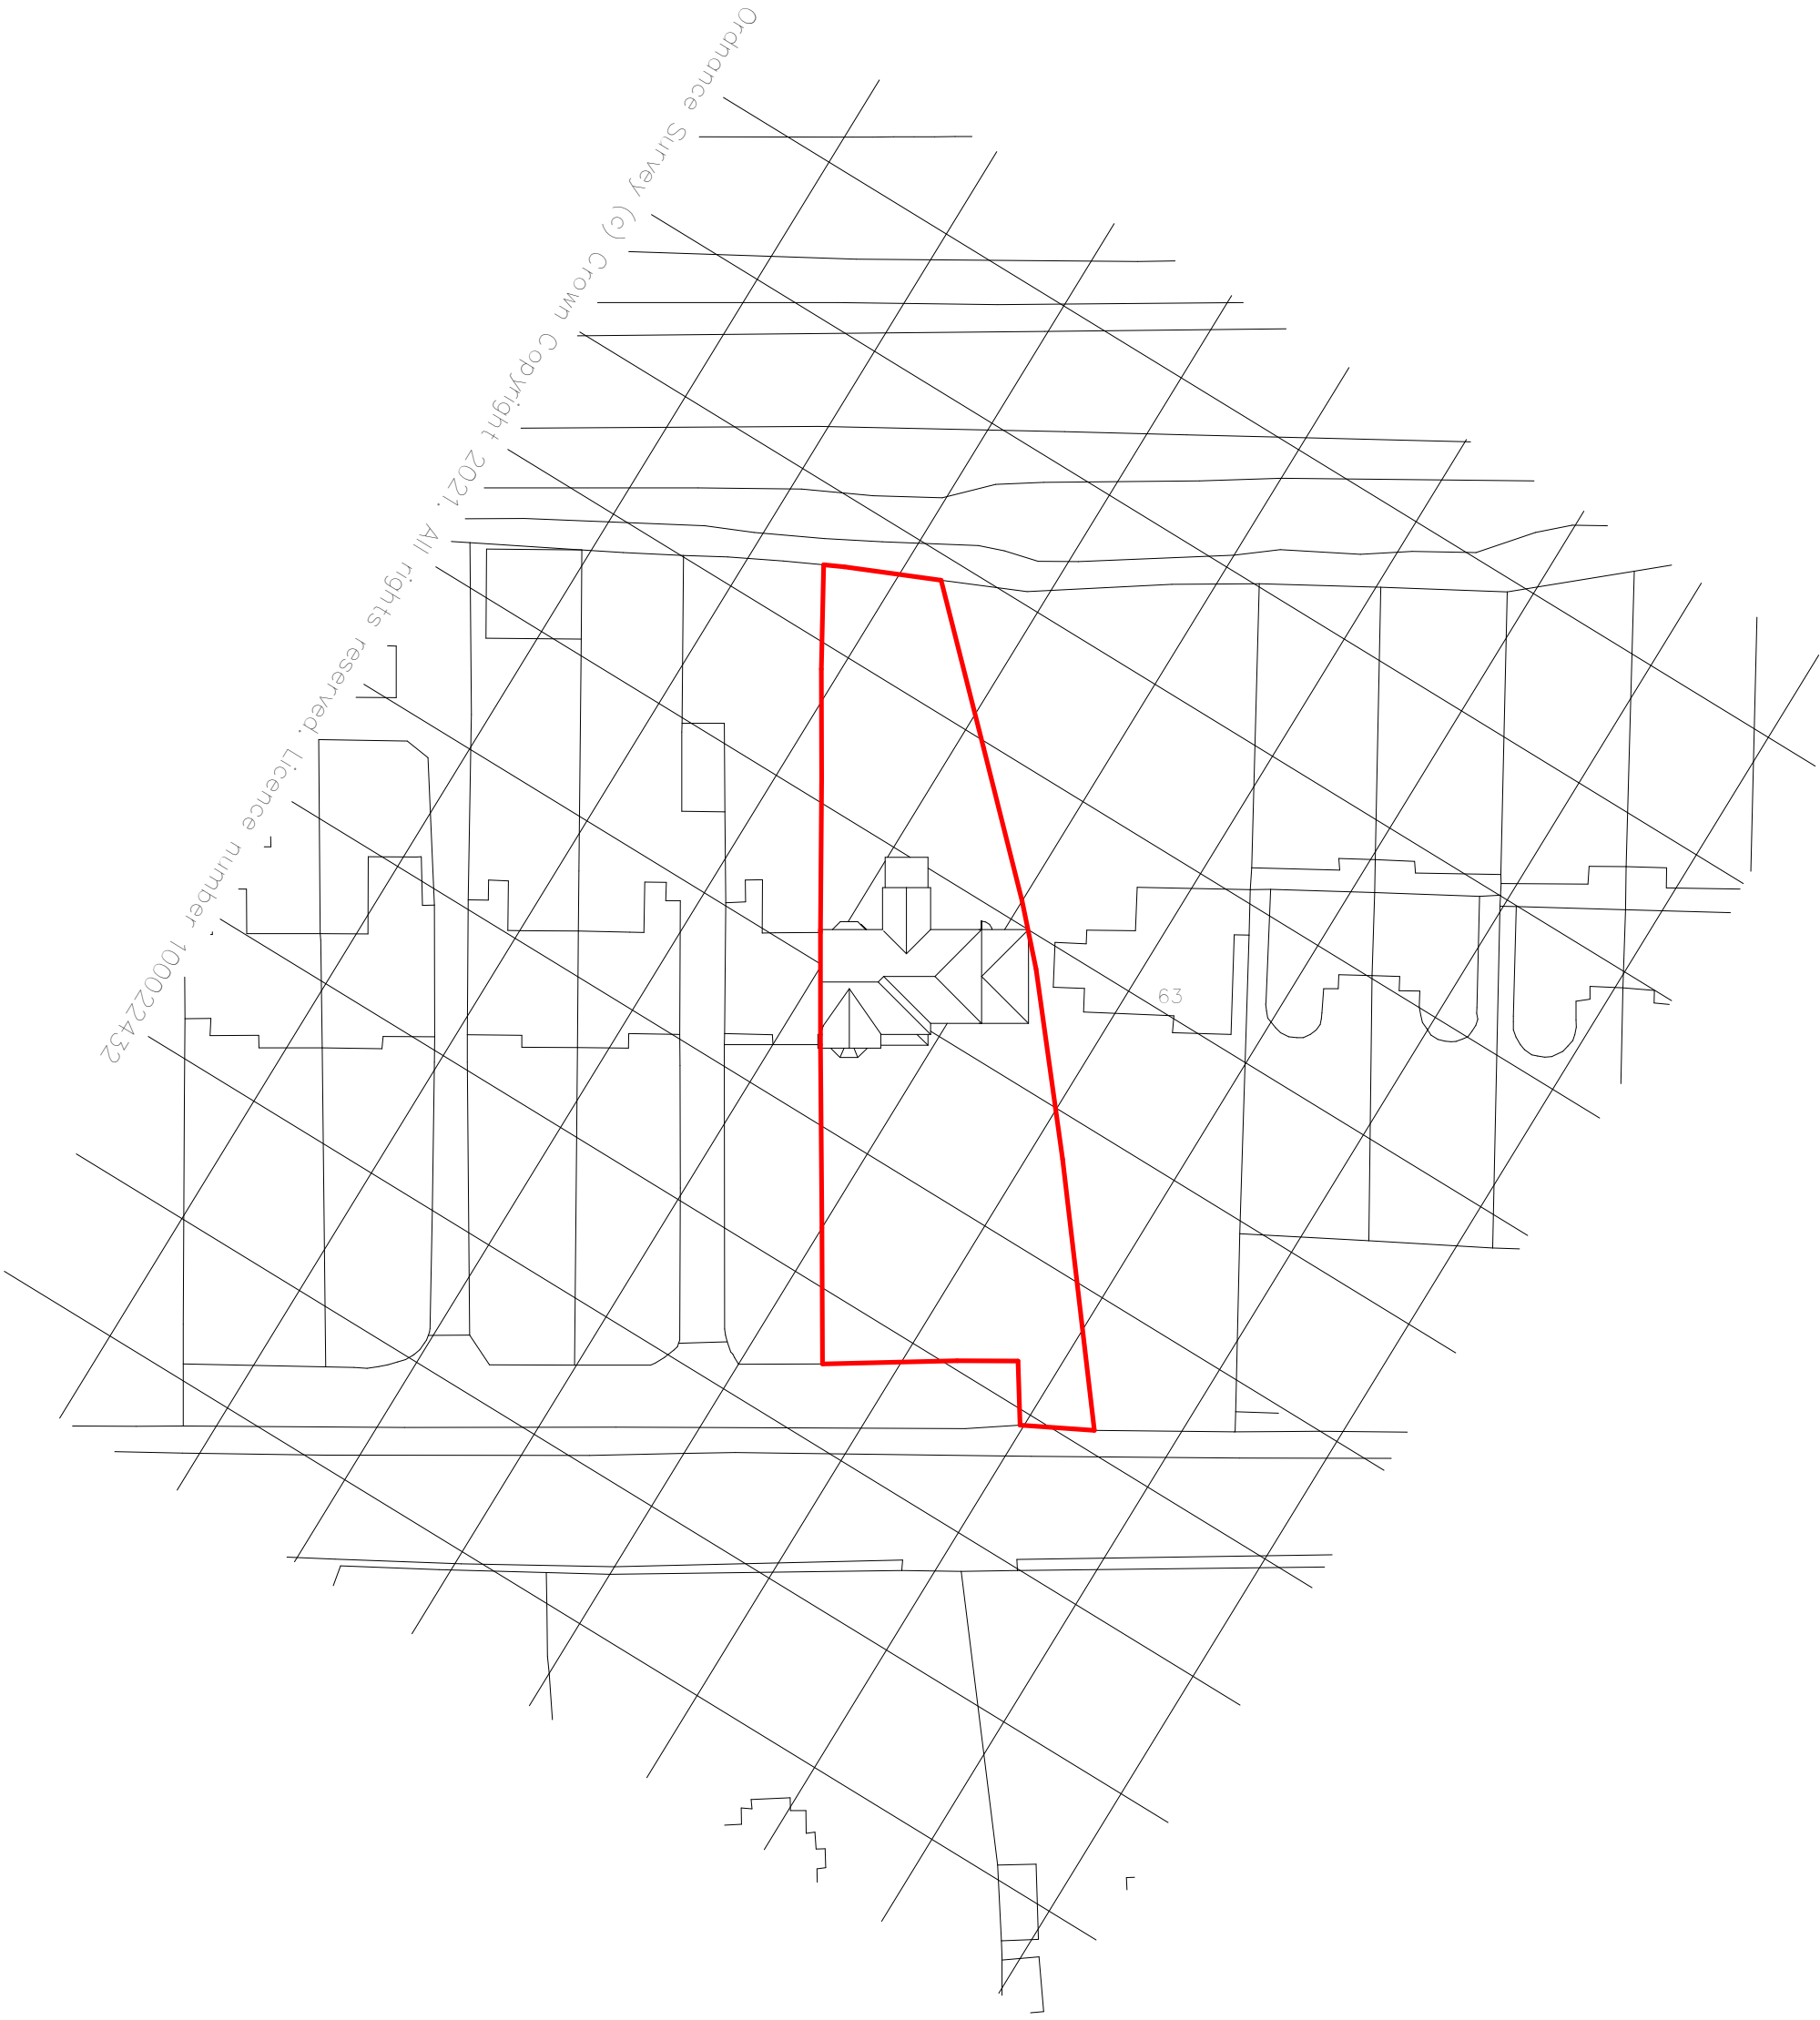


Job No		214799		Dwg No		A100		Revision	
Date		01/23/07		Scale		As indicated			
Drawn Title		LOCATION PLAN		Project		REAR EXTENSION 61 DINAS BAGLAN ROAD		Checked By: Drawn By:	
Cleared By:		TC		TC					
CLEAR - SPACE - ARCHITECTURE									
C.S.A									

Location 1 500
1 : 500

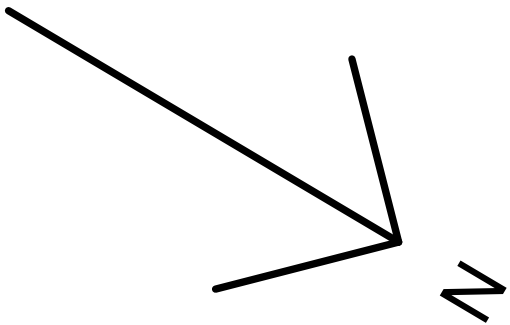

Location 1 1250
1 : 1250

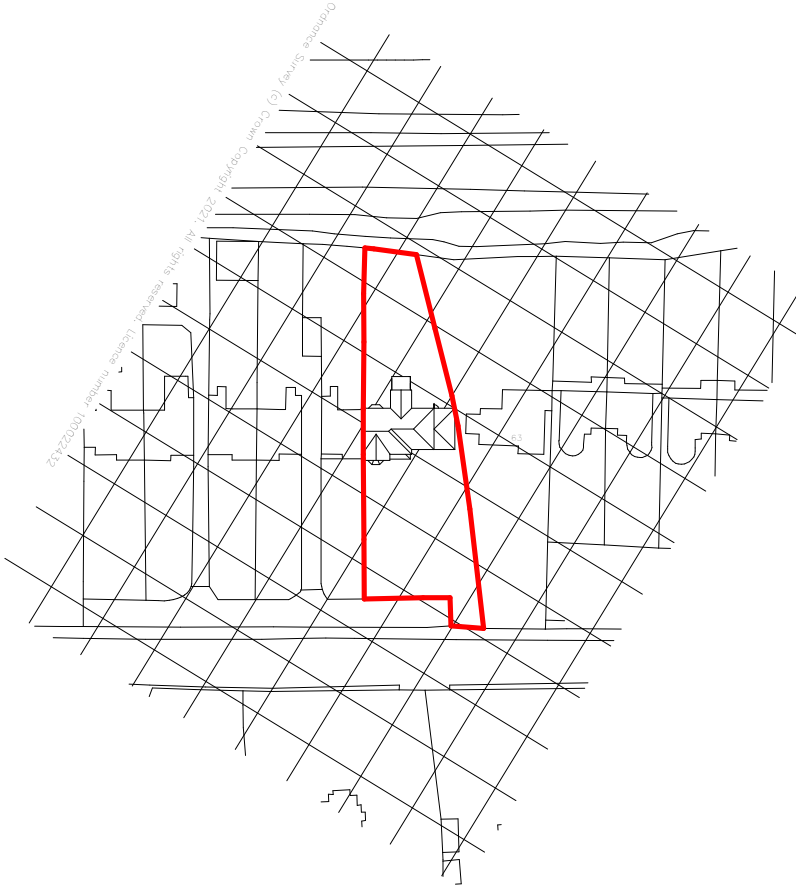

Revision	No	Description	Date	Chkd