



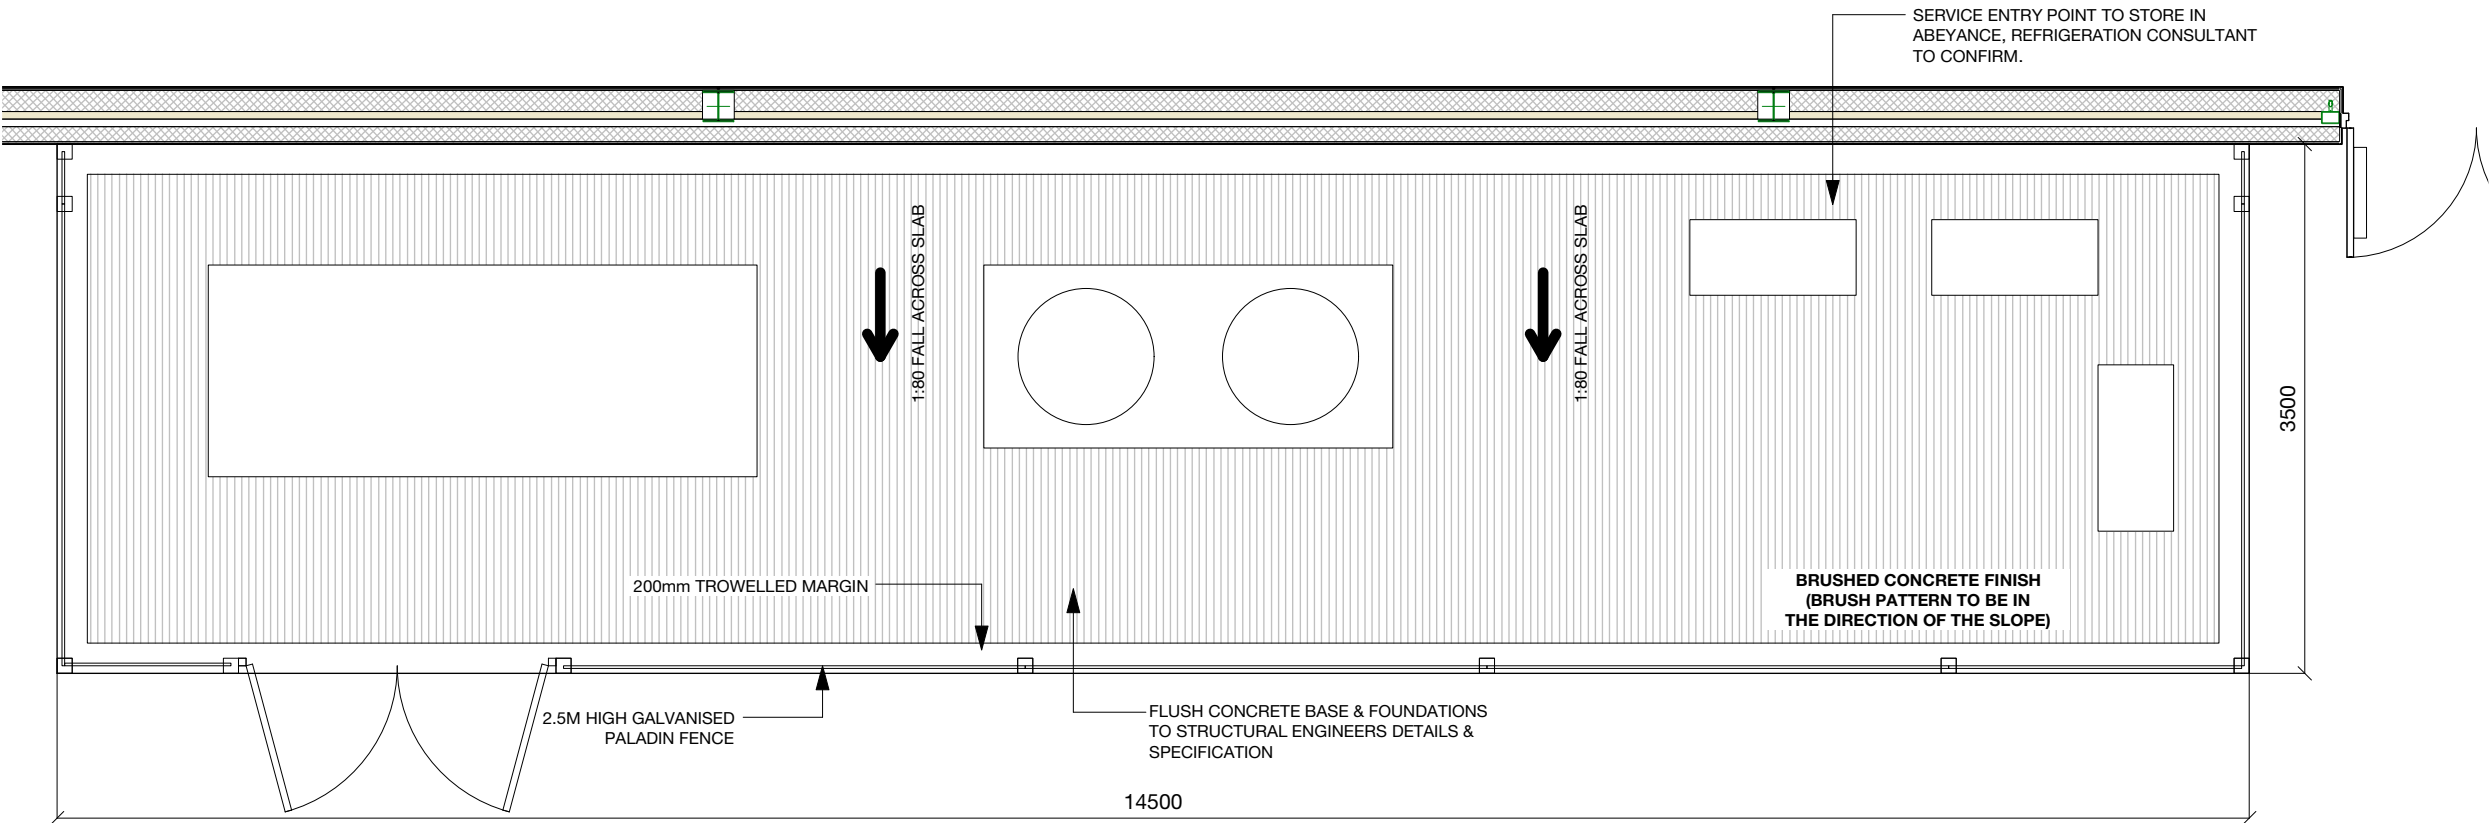


External refrigeration plant cage (Adjacent to Customer Parking) - Paladin fencing




External refrigeration plant cage (Back of House) - Palisade fencing

TYPICAL PLANT LAYOUT - PALADIN FENCE
ADJACENT CAR PARK

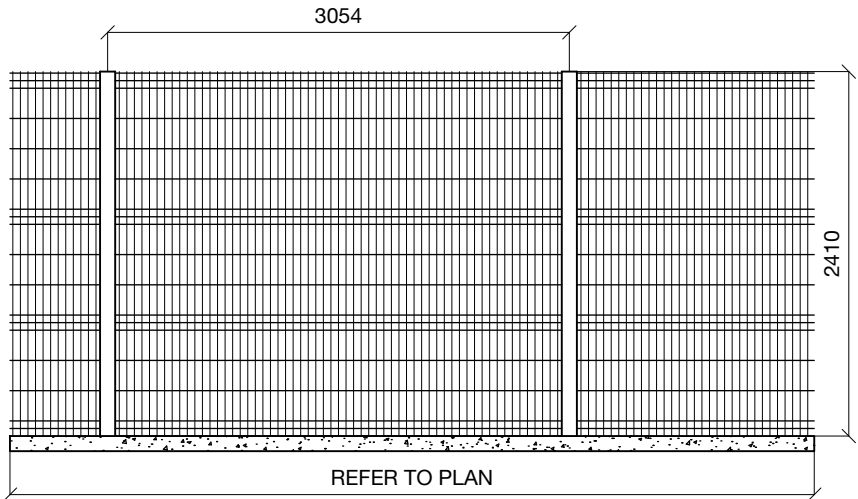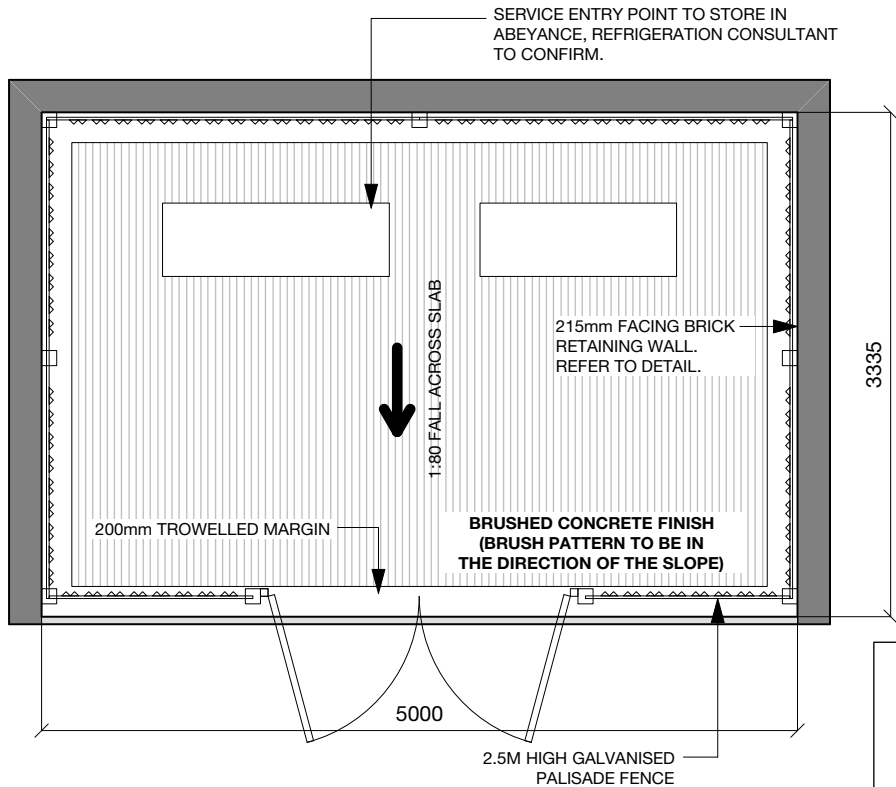

TYPICAL PALADIN ELEVATION

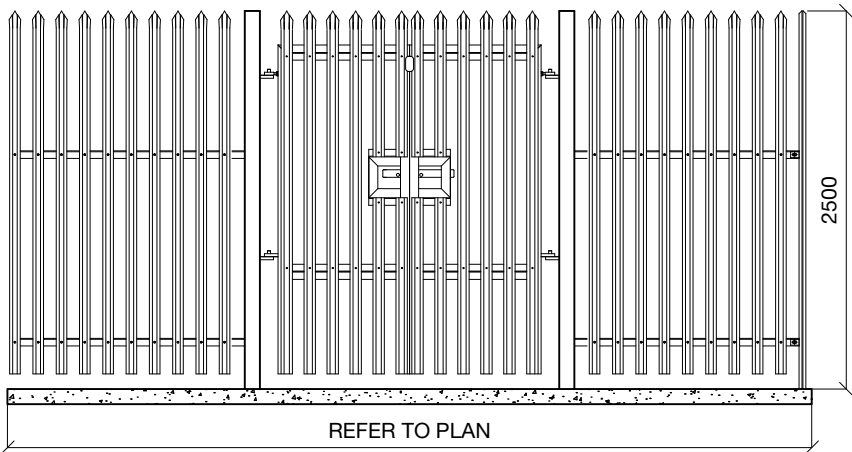

TYPICAL PALISADE ELEVATION

TYPICAL PLANT LAYOUT - PALISADE FENCE
BACK OF HOUSE

NOTES.

TYPICAL PLANT AREA AND PALADIN/PALISADE FENCE DIMENSIONS. CO2 PLANT TO BE DESIGNED TO FIT WITHIN THIS SAME FOOTPRINT. FENCE DOORS CAN BE REPOSITIONED TO AID ACCESS. REQUIRED INCREASES IN PLANT COMPOUND AND GALVANISED PALISADE FENCE SIZE ARE TO BE IDENTIFIED AND DISCUSSED WITH THE REFRIGERATION CONSULTANT AT THE FIRST OPPORTUNITY. GALVANISED METAL TOP HAT PROTECTION TO BE PROVIDED FOR NEW REFRIGERATION PIPEWORK.

THIS DRAWING IS BASED ON A STANDARD CO2 COMPOUND. ADJUSTMENT MAY BE NECESSARY FOR NON STANDARD INSTALLATIONS.



Chartered Architects
Chartered Building Surveyors
Interior Designers
CDM Services

Glentworth Court, Lime Kiln Close
Stoke Gifford, Bristol BS34 8SR
+44 (0)117 931 2062
www.kendallkingscott.co.uk



Project
Aldi, Abbey Road, Neath.
New Store
Client
Aldi Stores Ltd.

Scale
1:50
Paper Size
ISO A3
Filename
190487 AD SERIES EXTERNAL.vwx
© Copyright
Do not scale this drawing

C	19/07/2021	JC	GS	Updated to reflect updated plant slab areas.
B	13/07/2021	JC	GS	Updated for planning condition discharge for customer facing plant area.
A	08/03/2021	JC	GS	CONSTRUCTION ISSUE.
Rev	Date	By	Ap	Note

Drawing Title
Refrigeration Plant Area

Project Number
Drawing Number
Revision

190487-AD5299 C

Date
26/2/20
Drawn
JC
Checked
NR
Purpose/Status
CONSTRUCTION

Check all dimensions and levels on site

Only to be used on the site for which designed. The electronic transmission of designs/information contained in this drawing is carried out entirely at the User's risk and Kendall Kingscott Ltd. will have no liability for any errors or inaccuracies arising therefrom. The production of amended or updated information from the said designs/information by the User is entirely the responsibility of the User and Kendall Kingscott Ltd. shall have no responsibility in respect thereof whatsoever.