


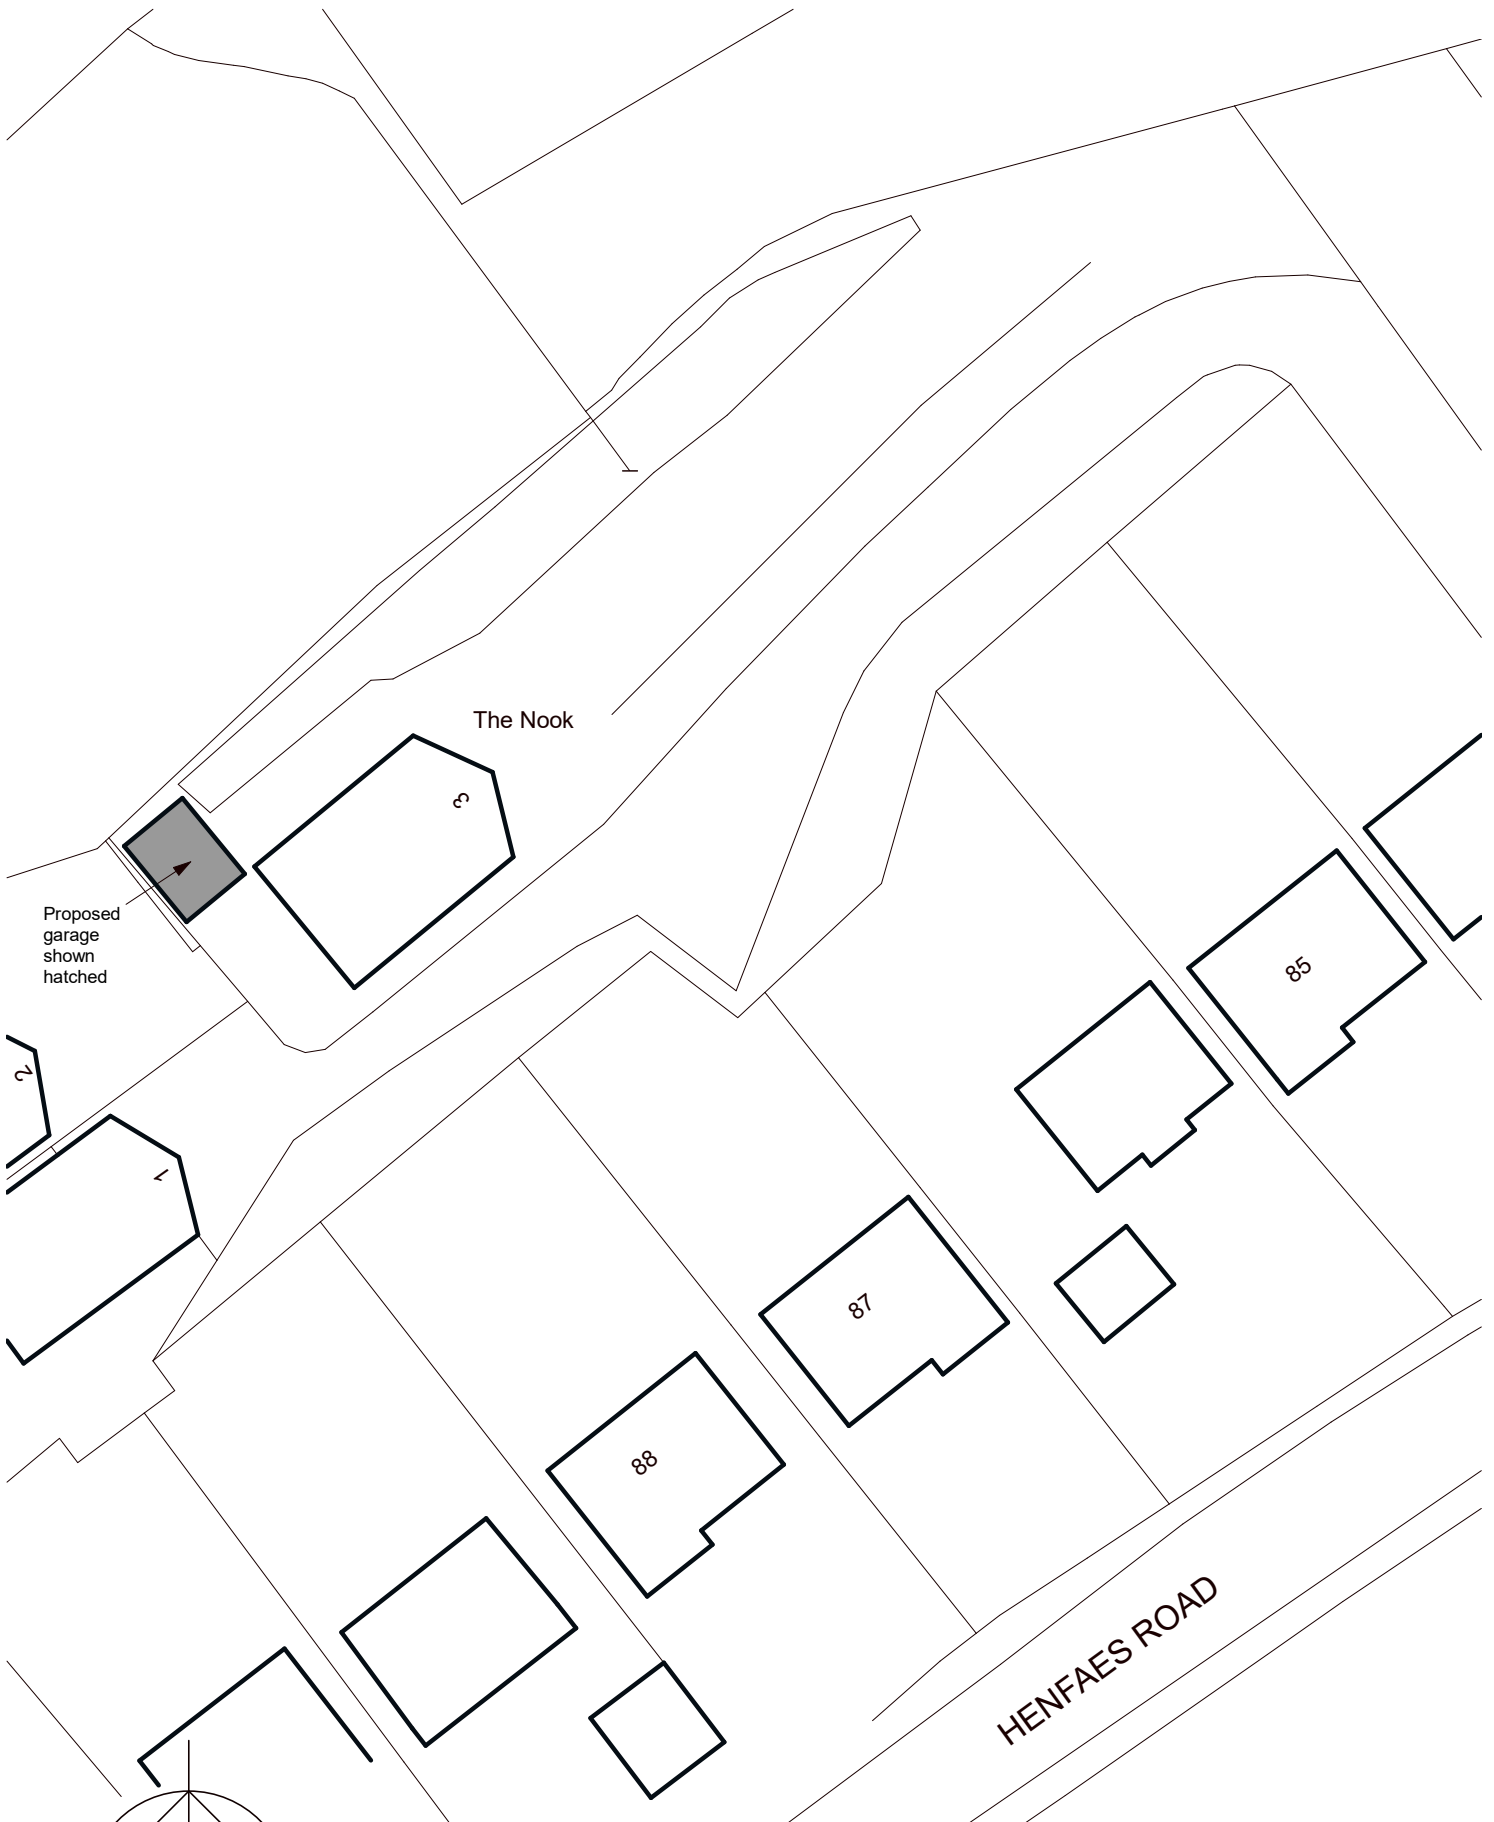

Revisions
 A. Red line removed. 10.09.21
 B. Proposed outbuilding omitted. 01.10.21

3 THE NOOK, TONNA, NEATH
 Mark White

SCHEME DESIGN: Proposed Block Plan

2135-03B

1:500 @ A4

September 2021

