



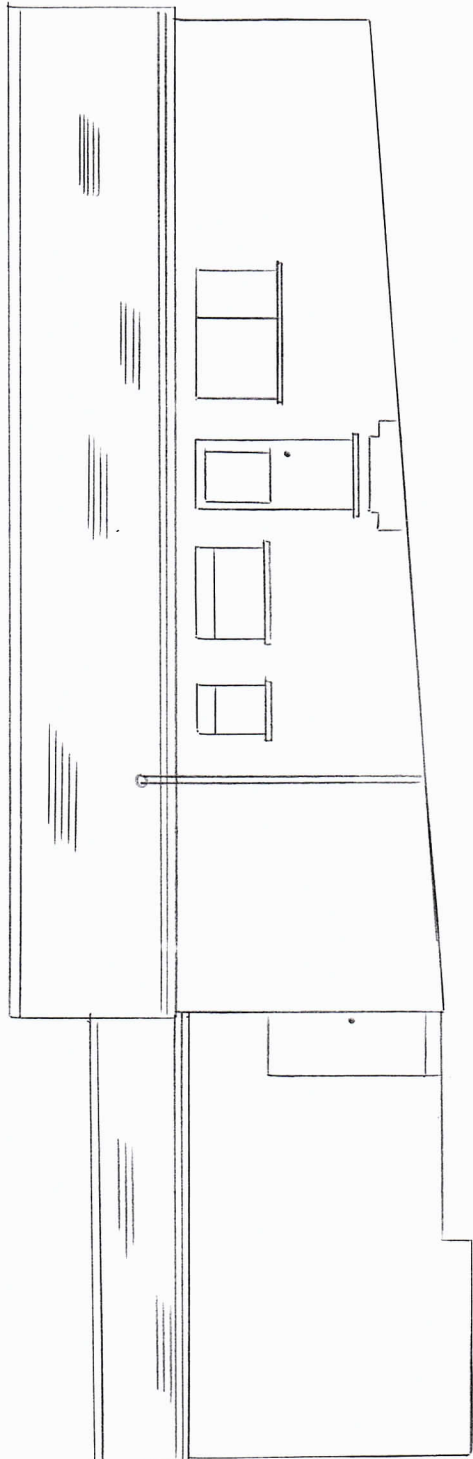


EXISTING RIGHT SIDE ELEVATION

FROSTED GLASS
FOR NEW SHOWER ROOM

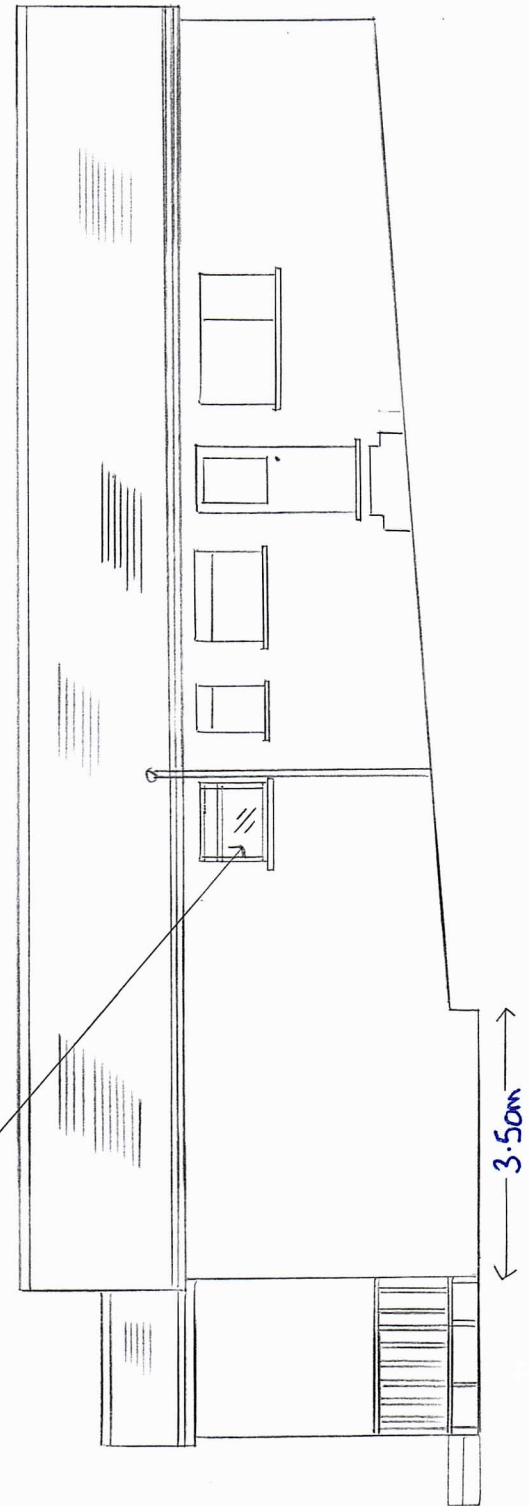


PROPOSED RIGHT HAND SIDE ELEVATION

SCALES 1:100

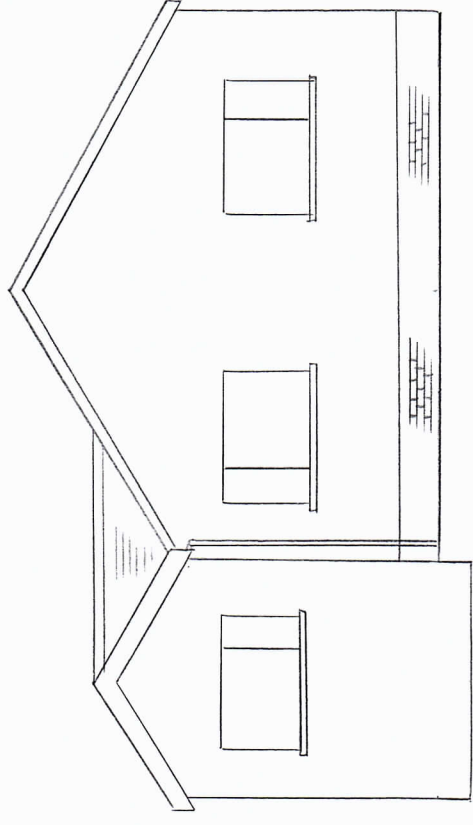

EXISTING REAR ELEVATION

ALL MATCHING EXTERNAL FINISHES
TO INCLUDE CONCRETE ROOF TILING
UNDER EDGE BOARDS AND RAIN WATER
EXTERNAL RENDER AND UPVC
DOORS/ WINDOWS

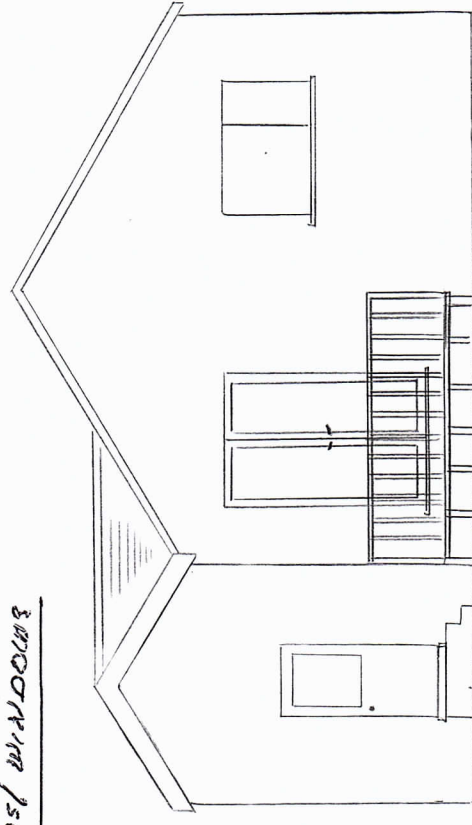

PROPOSED REAR ELEVATION