
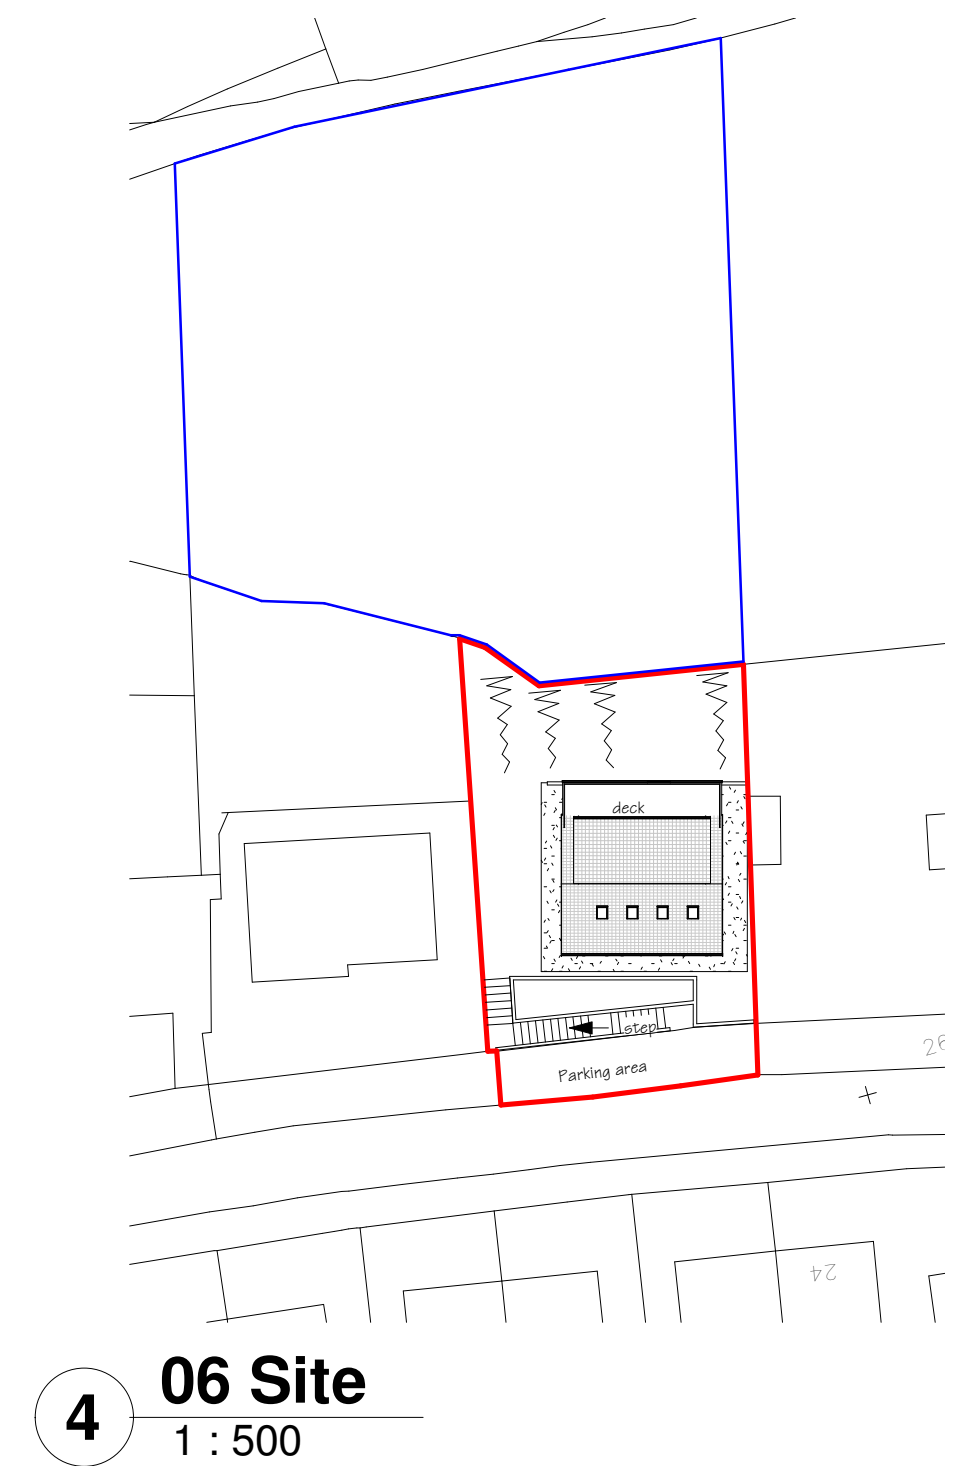
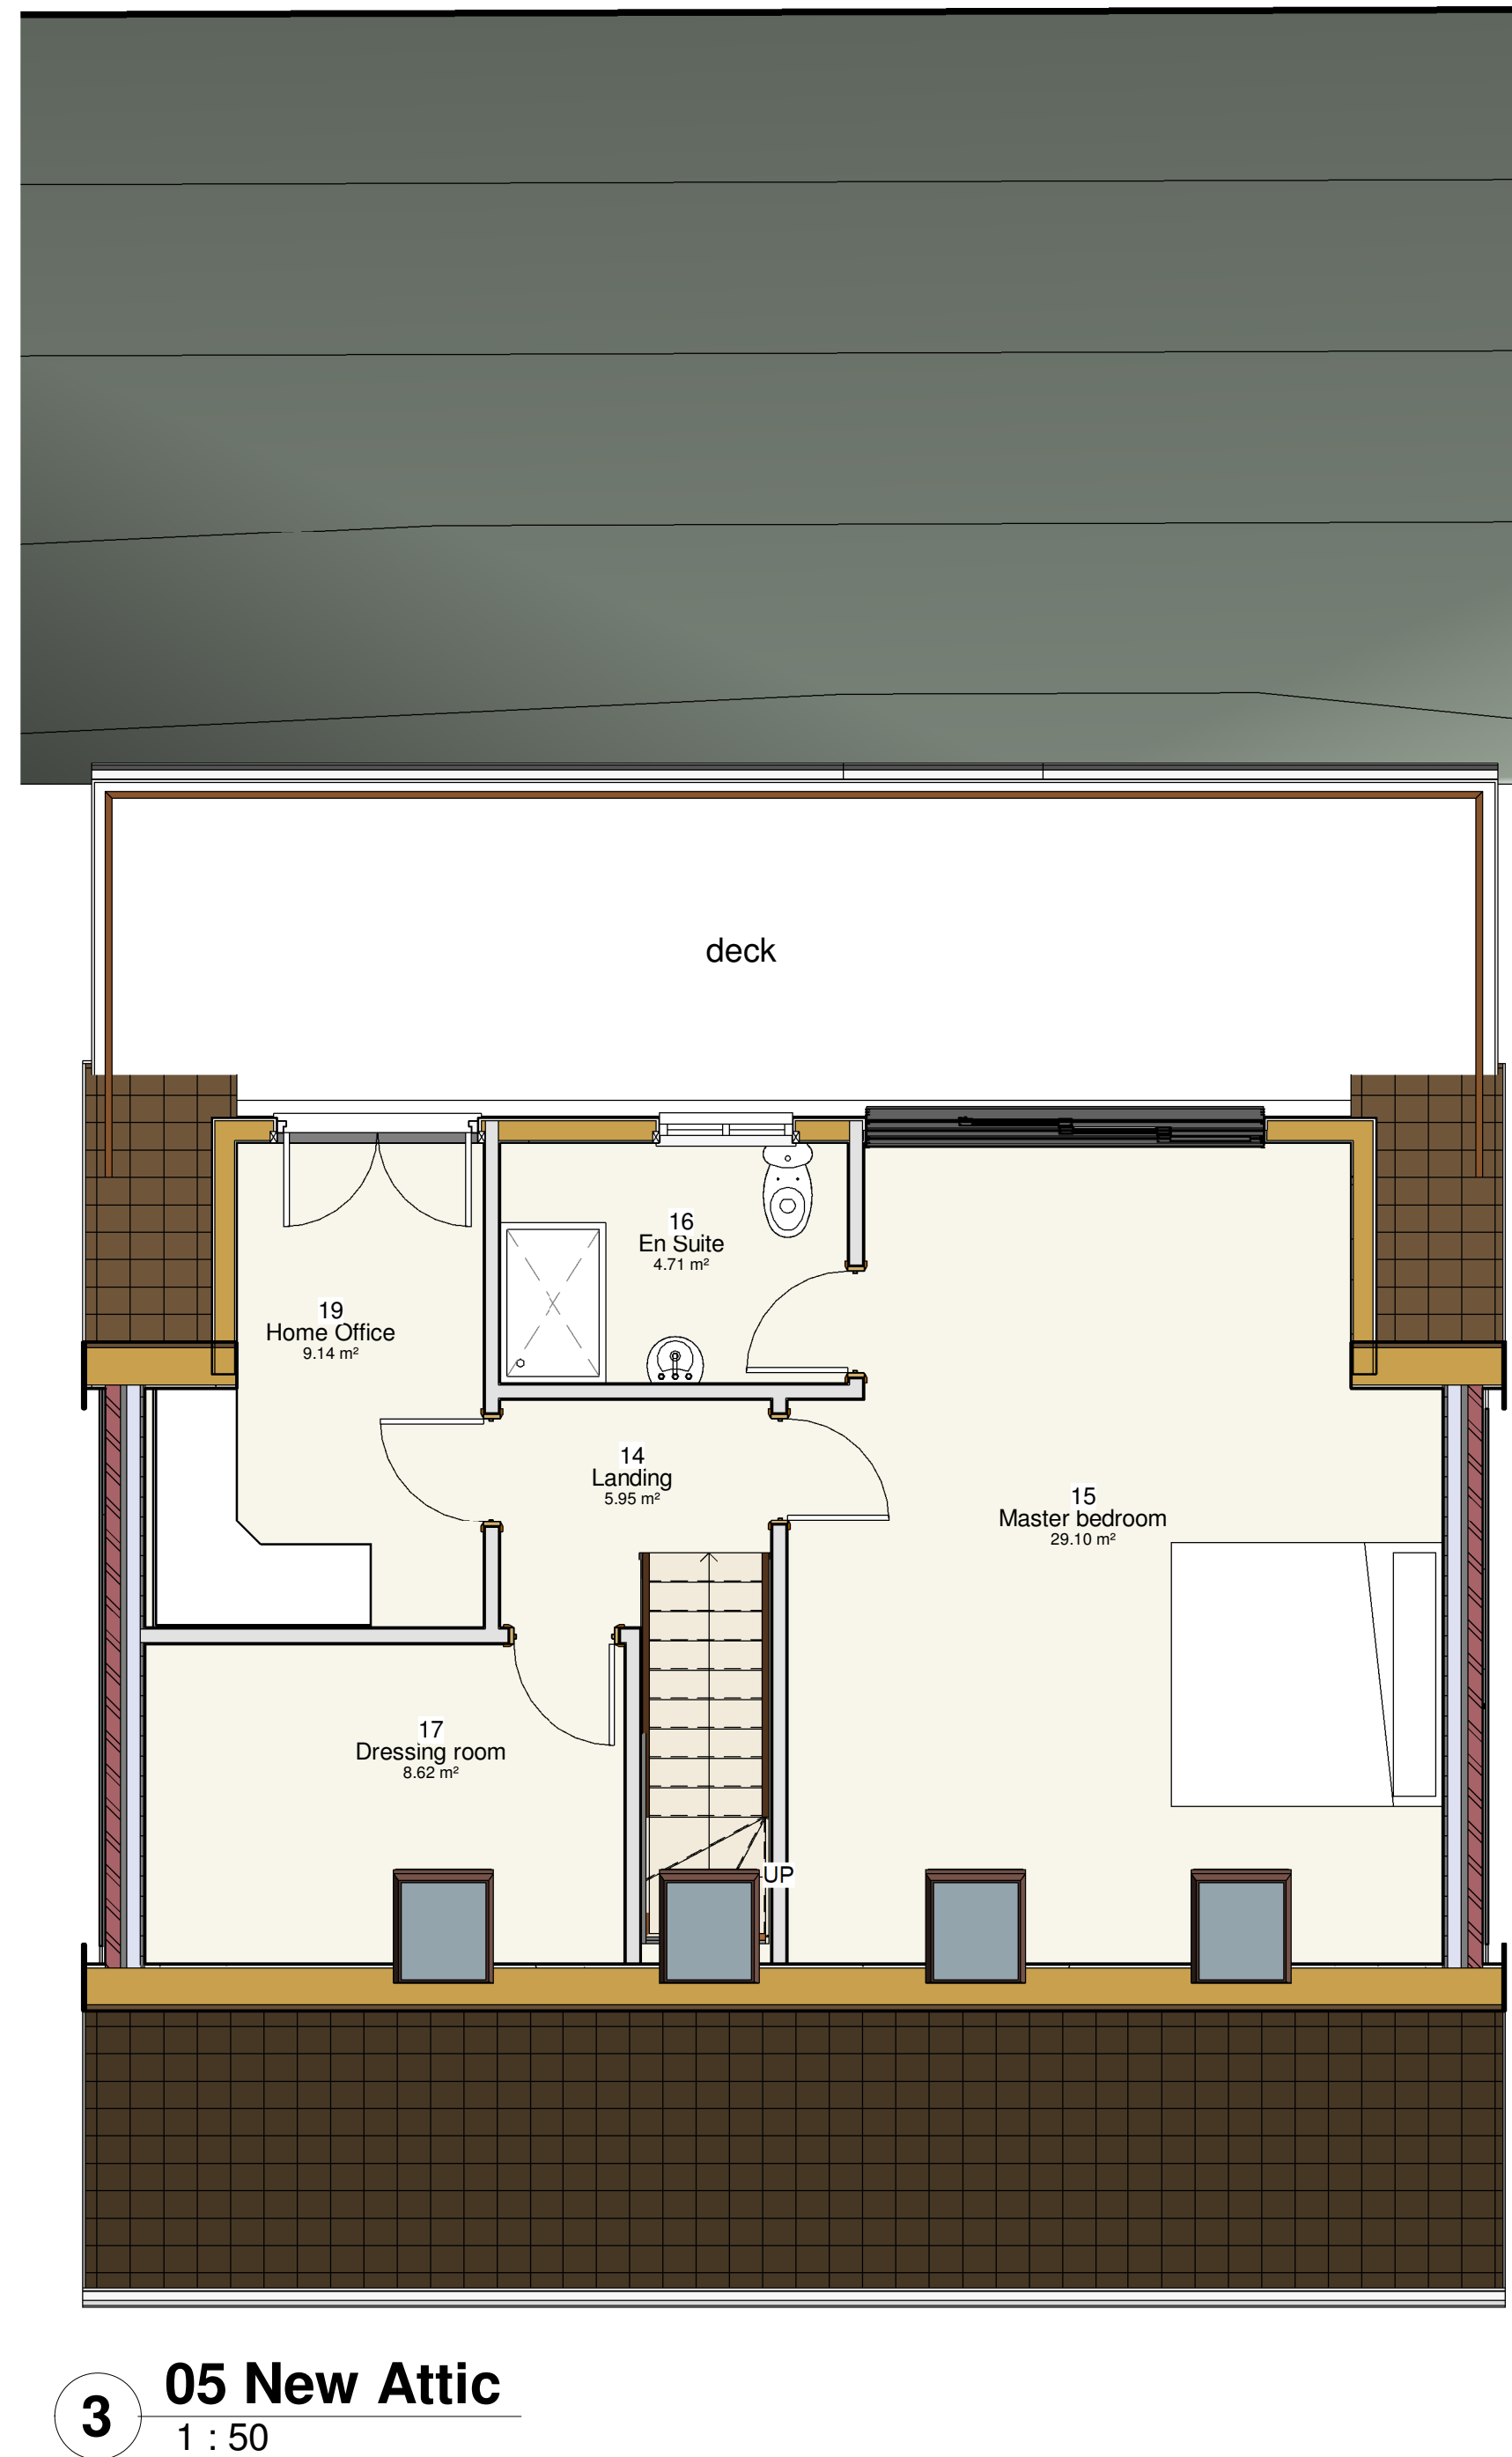
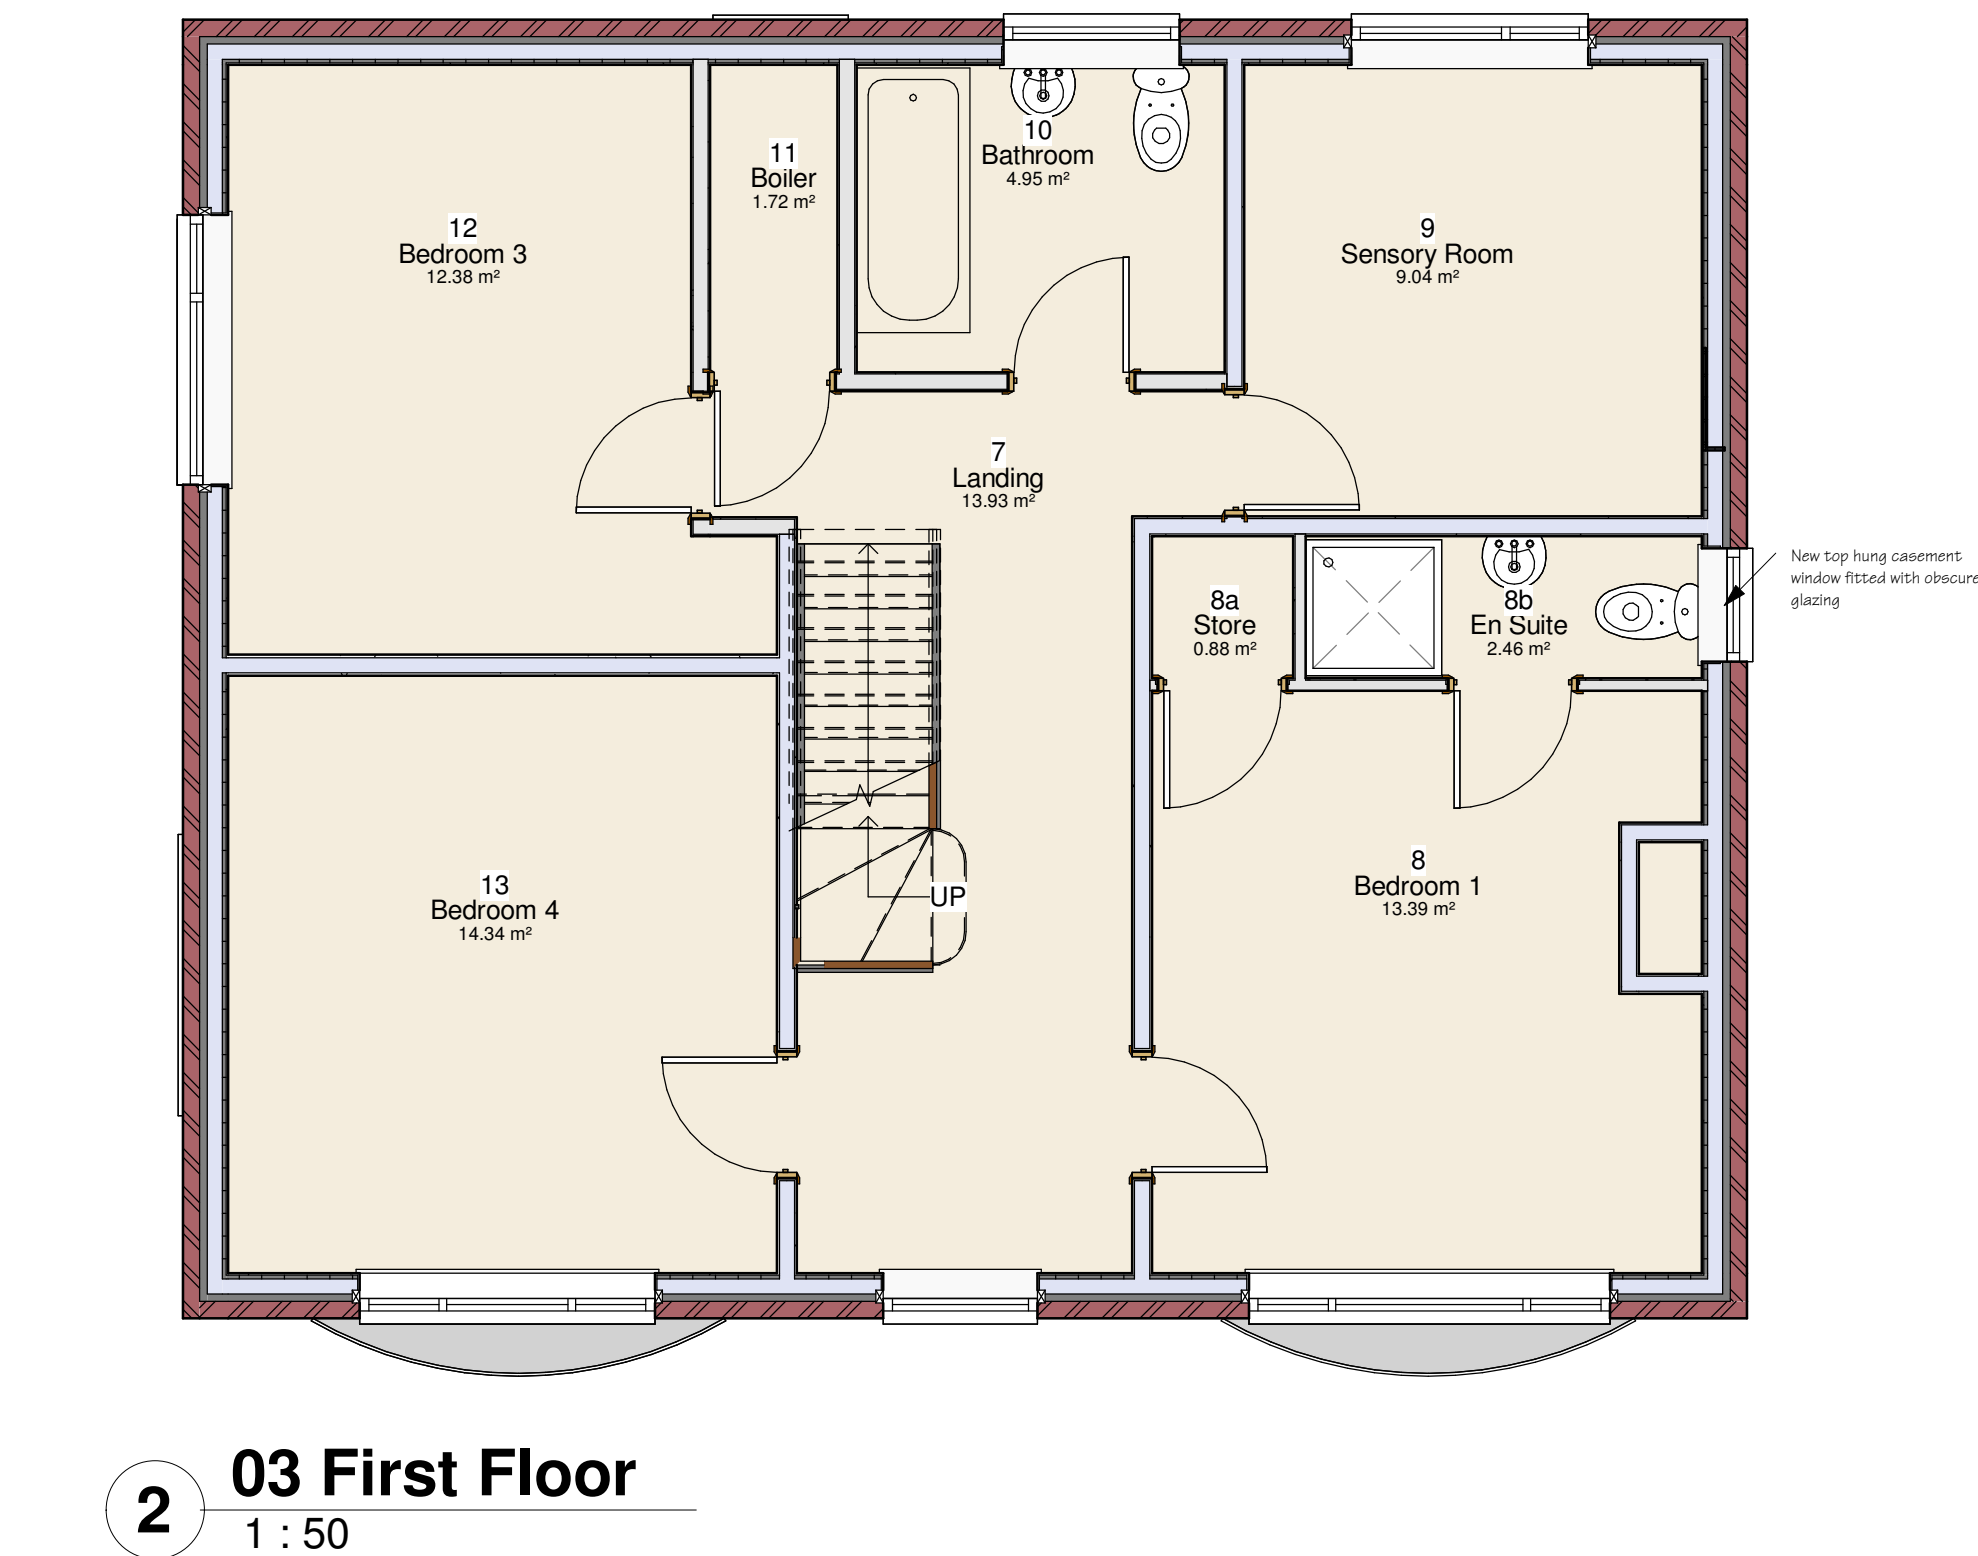


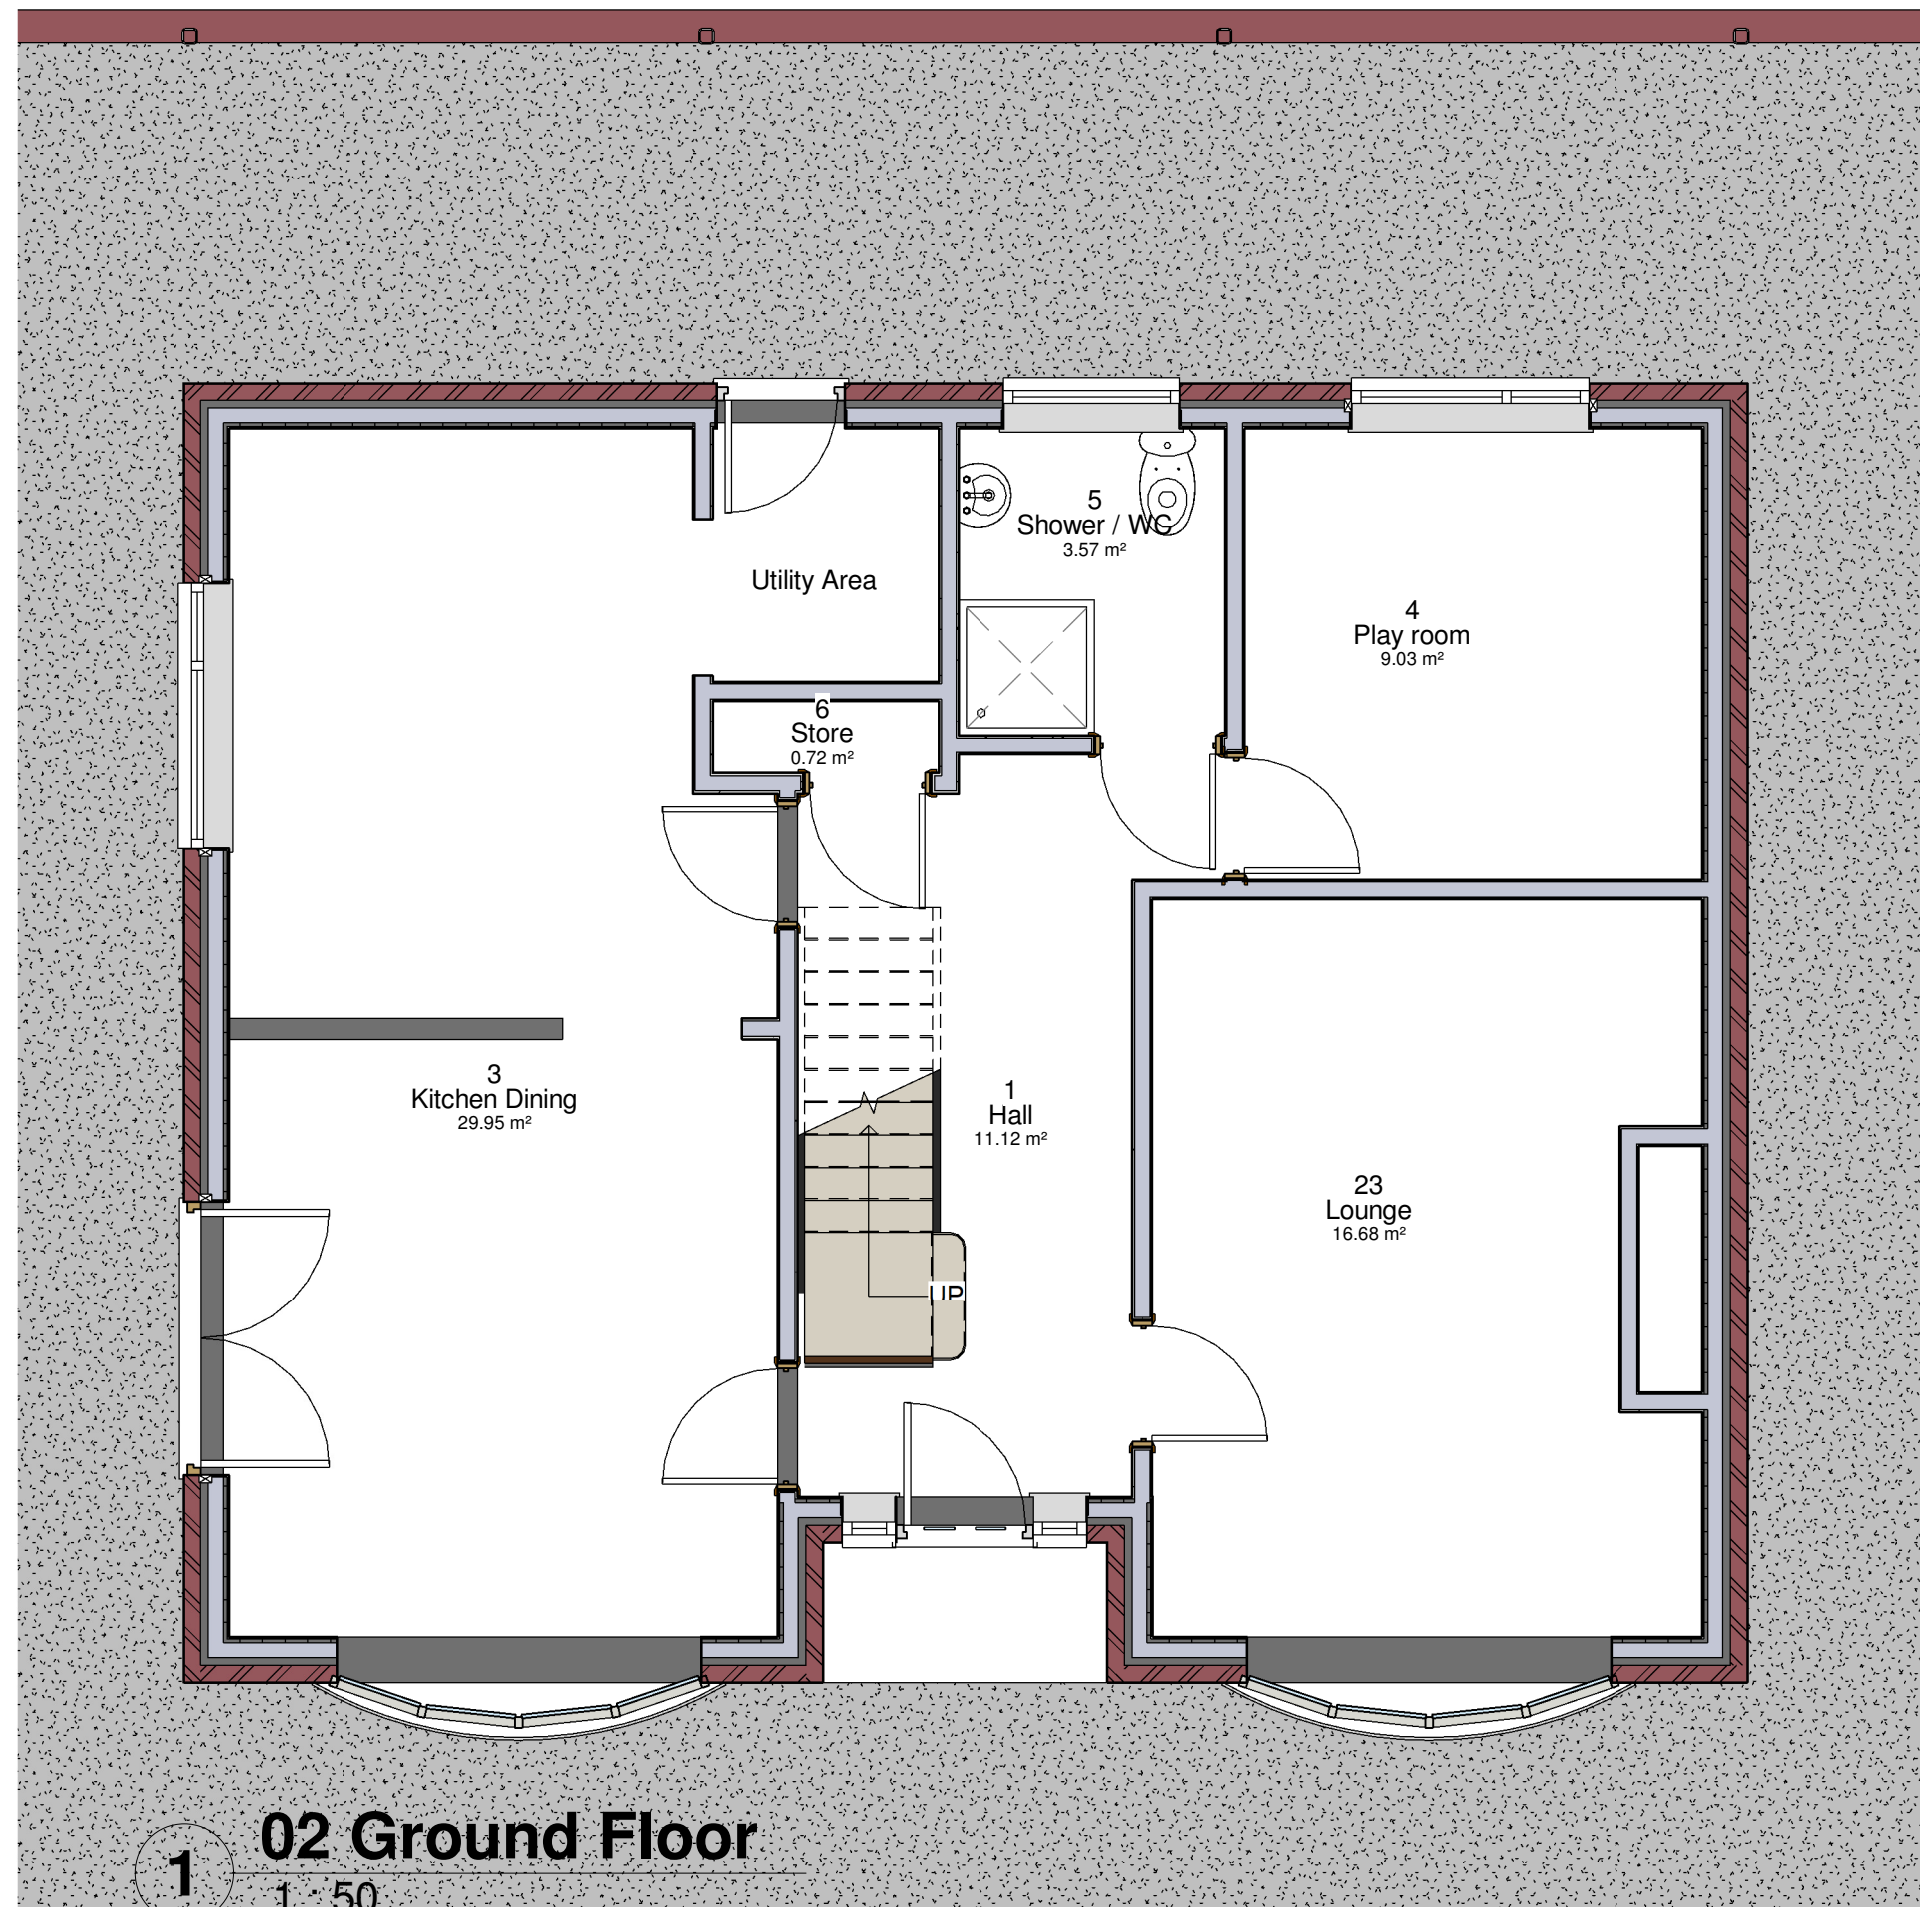

**dp architecture**  
56 Walter Road Swansea SA1 5PY  
tel: 01792 466554 mob: 0777 585 3754  
e-mail david@dparchitecture.co.uk

| Job                       |          |          | Description   |             |
|---------------------------|----------|----------|---|-------------|
| 13 Thorney Road<br>Baglan |          |          | Proposed Plans   |             |
| Scale                     | as shown | Approved | <small>Figured dimensions must be taken, not<br/>dimensions. All discrepancies in this<br/>contract must be reported immediately to<br/>the architect. Must check all dimensions on<br/>site.</small> |             |
| Date                      | Sept 21  | Job No.  |   |             |
| Drawn By                  | dp       | Dwg. No. |   |             |
|                           |          |          | 21 - 19   | 21 - 19/02b |