

Roof Covering:
'CEMBRIT WESTERLAND' Imitation Slate - Anthracite.
Concrete ridge tile - Anthracite




Corner Stones / Quoins:
'BLUE PENNANT STONE'



Wall Covering:
PAREX - MONOREX GF
One coat through coloured, breathable render.
Colour - Ivory (or similar)

Oak Framed porch (Floor mounted)
(Image shown for illustration only)

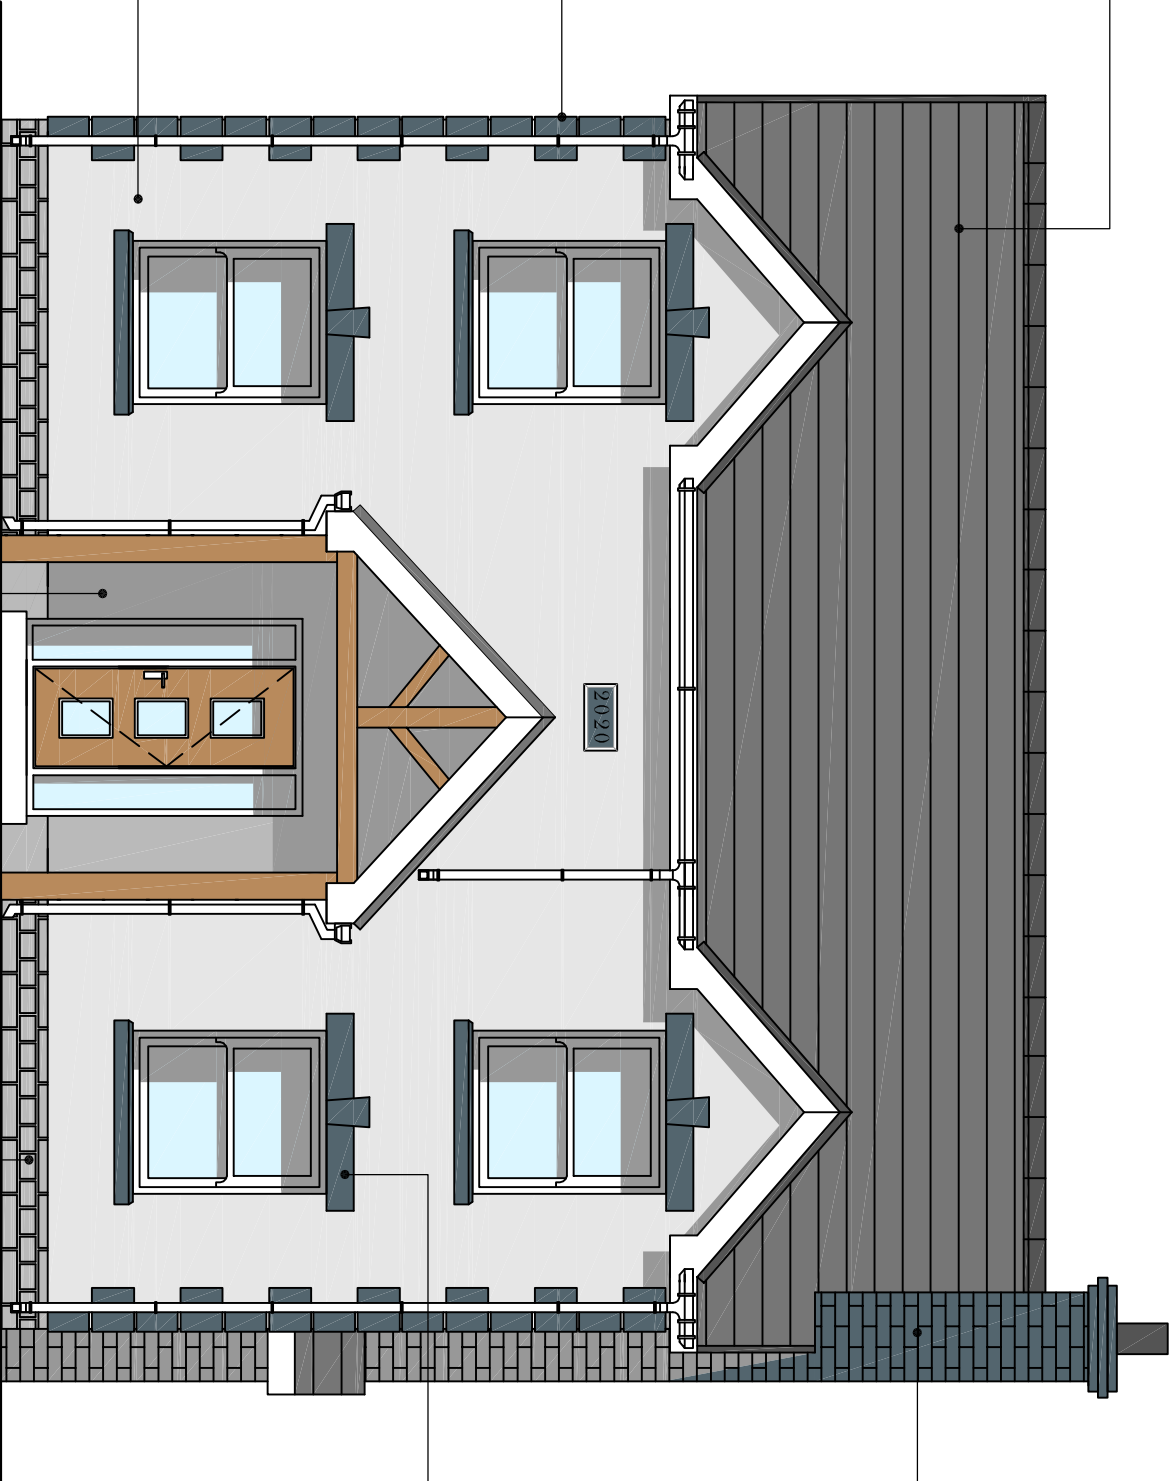

Brick Chimney:
'STAFFORDSHIRE BLUE'
Facing Brickwork



Window Heads & Sills:
'BLUE PENNANT STONE'
(Image for illustration only)



Stone Plinth:
'BLUE PENNANT STONE'
Semi-coursed

DRIVEWAY FINISH:
Resin bound porous Gravel
Driveway forms drainage blanket as per SAB approved Drawings.
(Image for illustration only)

OTHER FINISHES:
Windows & Doors:
uPVC Double Glazed.
Colour: Anthracite
Weather boarding:
uPVC bullnosed
Colour: Black
Rainwater goods:
Plastic, half round
Colour: Black

Client:
Mr. N. Staines & Miss E. Jones
1 Glyn Road
Lower Brynamman
SA18 1SS

Project Title:
PROPOSED DETACHED DWELLING
on Land at 15 Glyn Road
Lower Brynamman

General Notes:
1. Do not scale from this drawing, take figured dimensions only.
2. Dimensions are in millimeters unless otherwise stated.

PLANNING
(for approval)

Drawing Title: PROPOSED MATERIAL FINISHES			
Drawing No:	005-1	Revision:	A
Date:	08-06-2021	Revised:	05-09-2021
Scales:	1:50	Paper Size:	A3



Cwm Planning & Design Ltd.
(architectural and Draughting Services)