

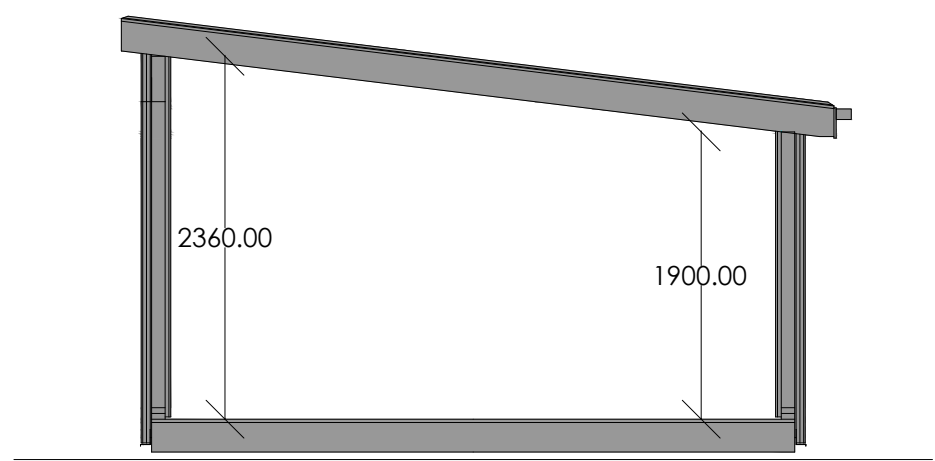


material choice

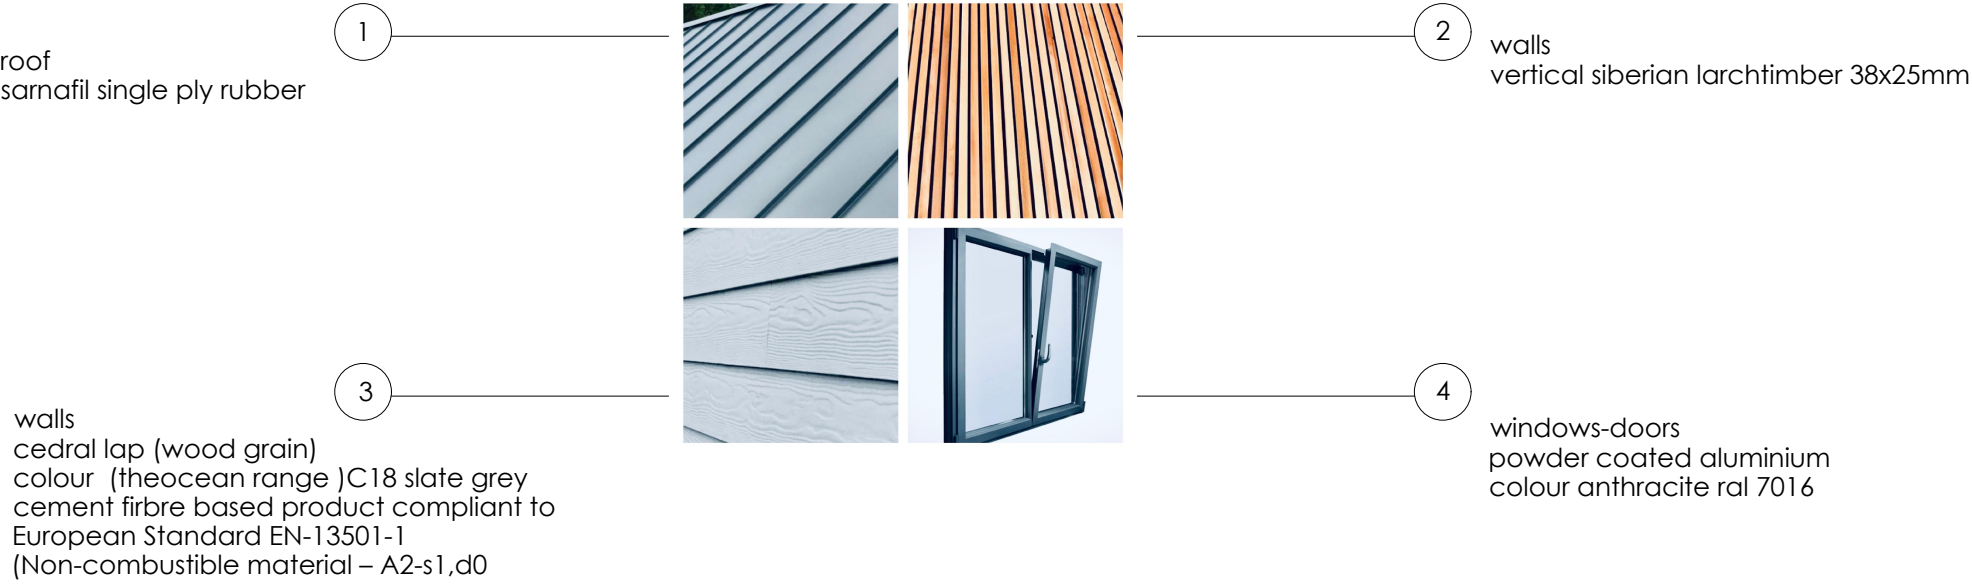

typical section
scale | 1:50

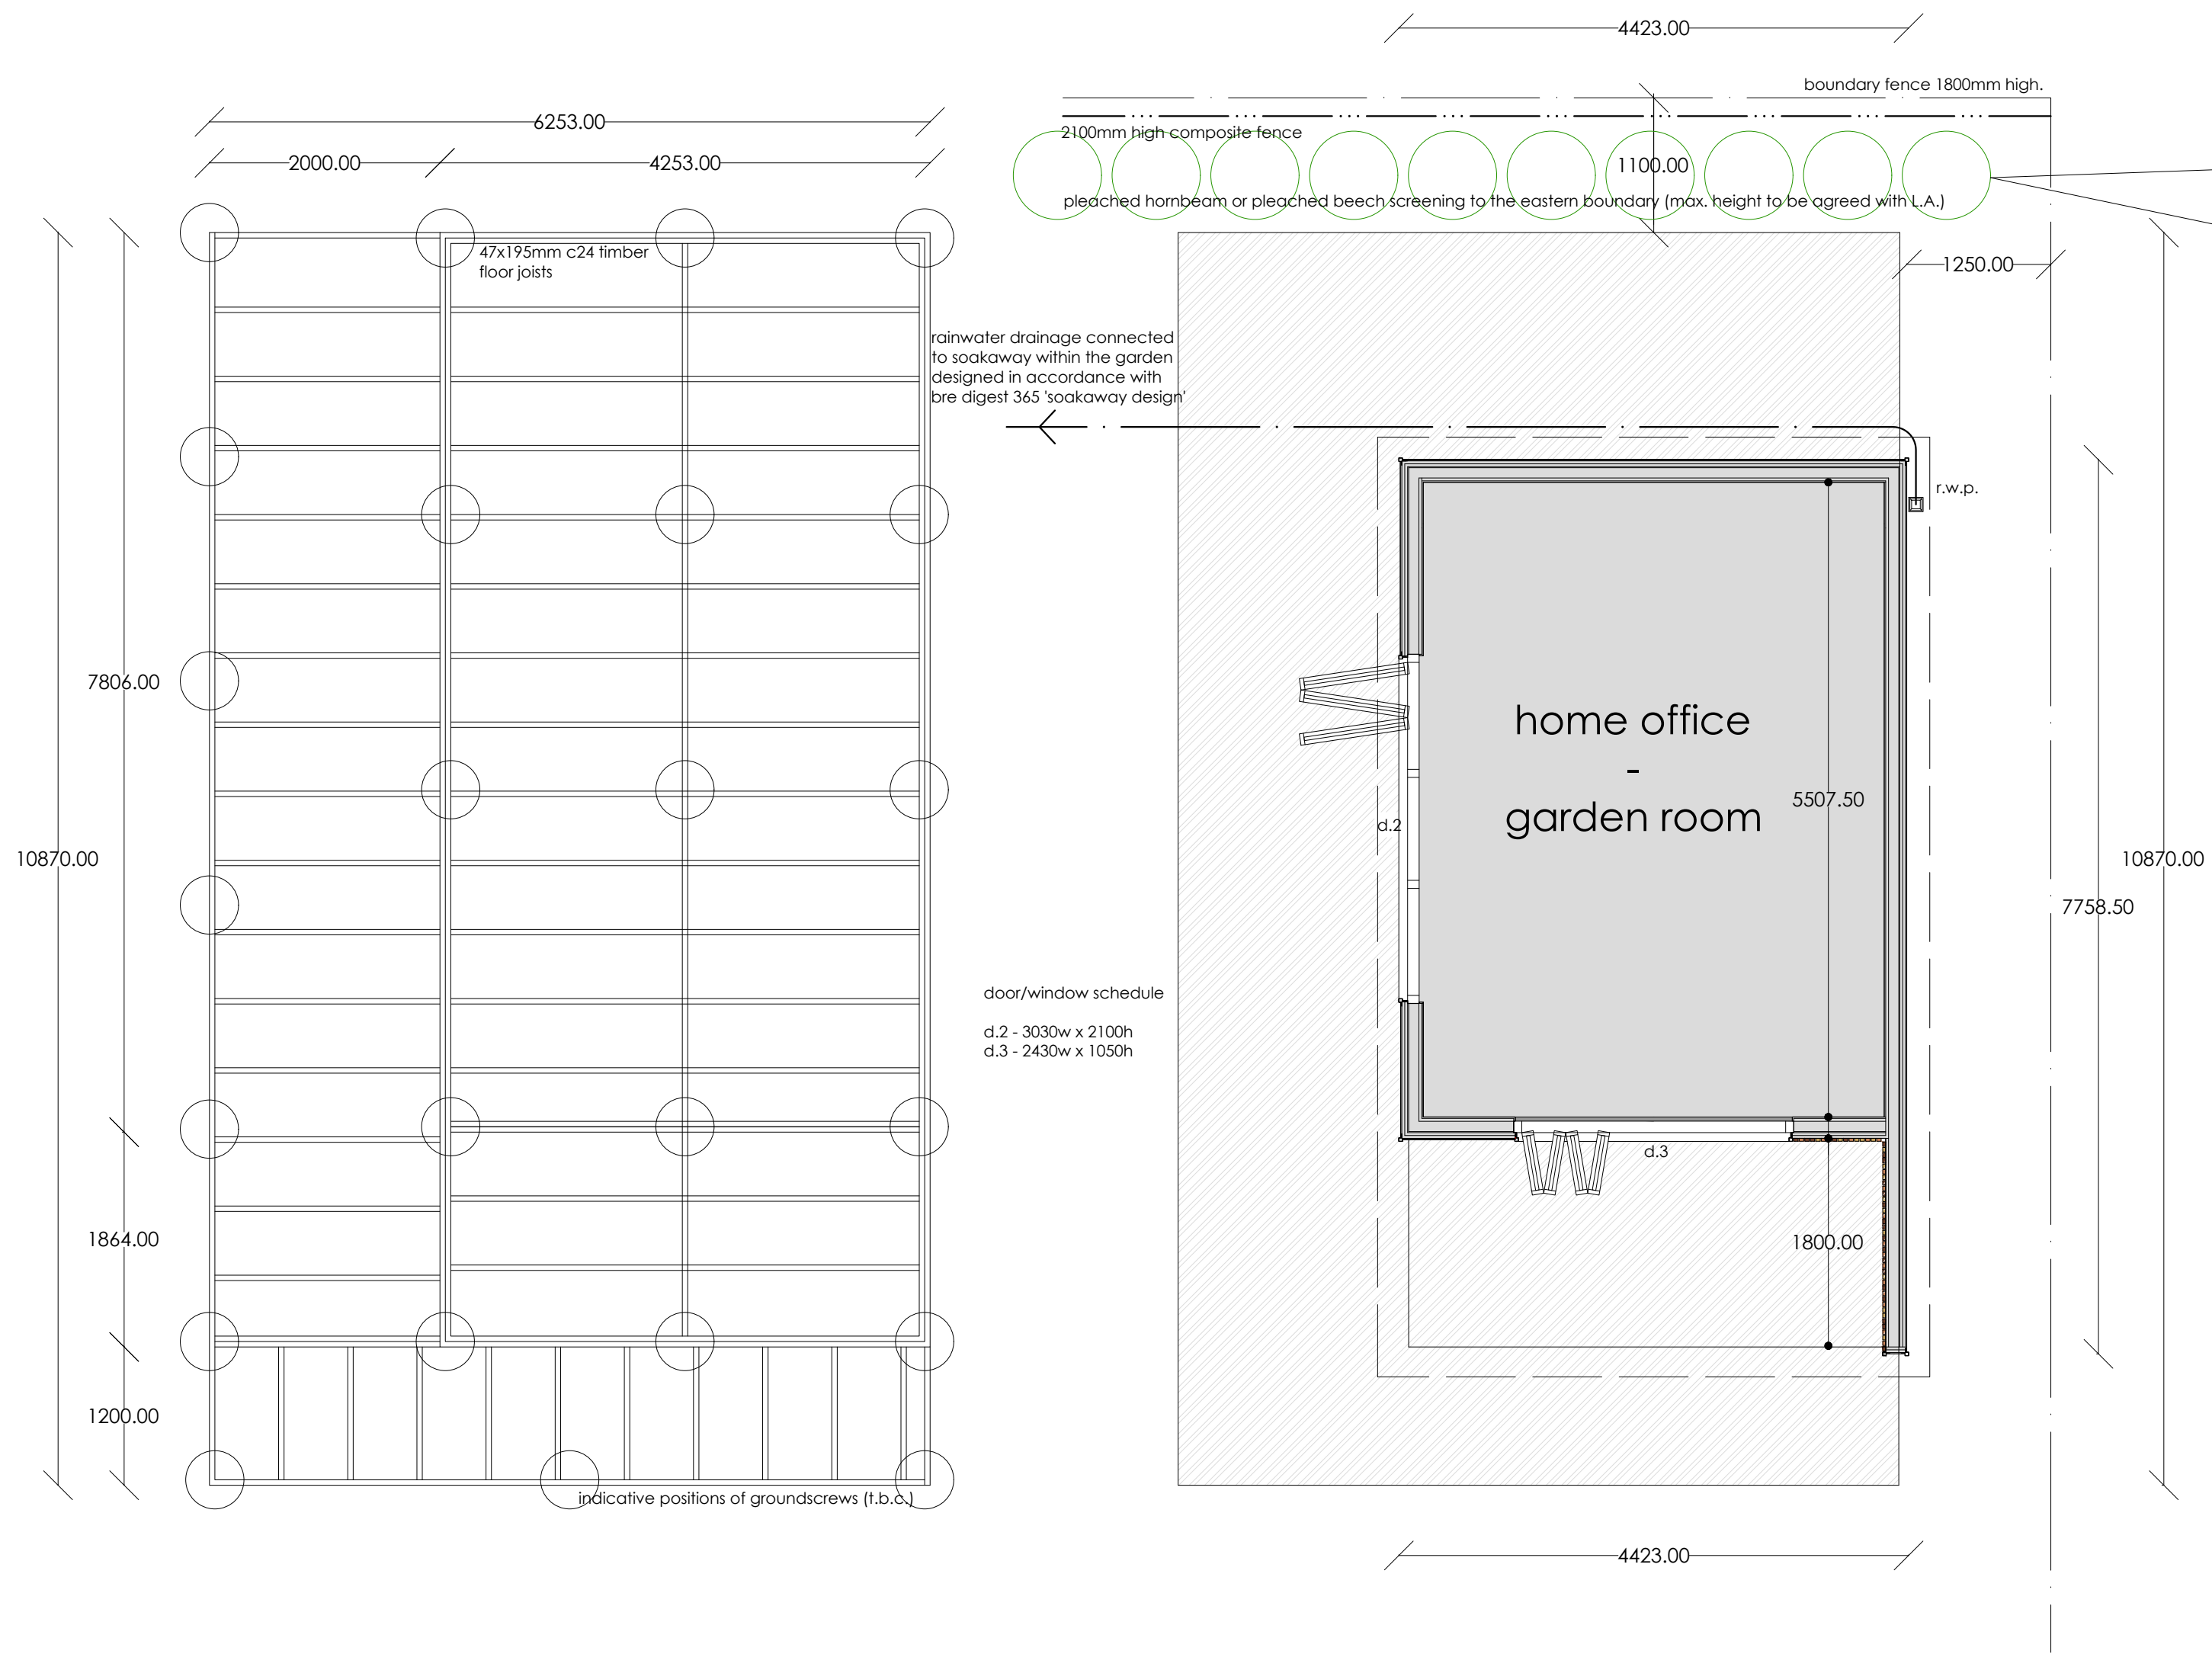

site layout
scale | 1:200

revision	
a	surface water drainage added at the request of lpa_05.10.2021
b	
c	
d	
e	
f	
g	

project	drawing	date
DAISEY BARN, EGLWYS NUNNYDD, MARGAM SA13 2PS	PROPOSED LAYOUT	SEPTEMBER 2021
client	drawing no.	scale
MR & MRS HALL	21.248A.03a	1 50 @ A1
www.ipanarchitecture.co.uk	hello@ipanarchitecture.co.uk	07765 660189