

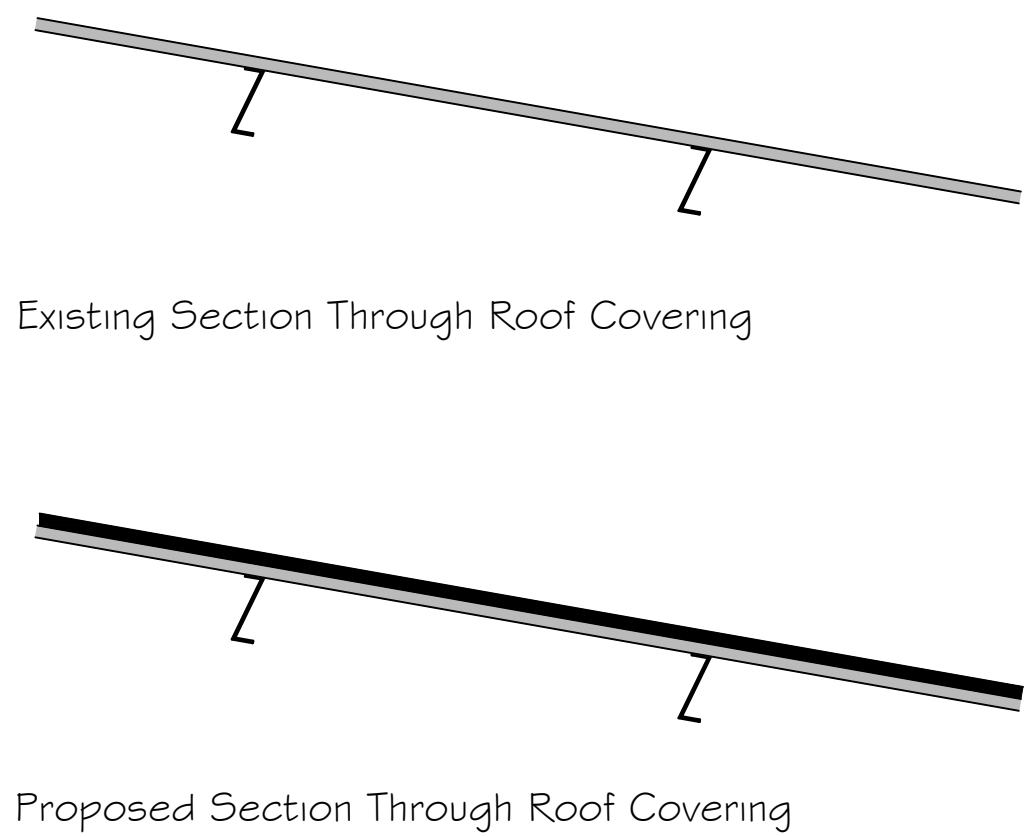
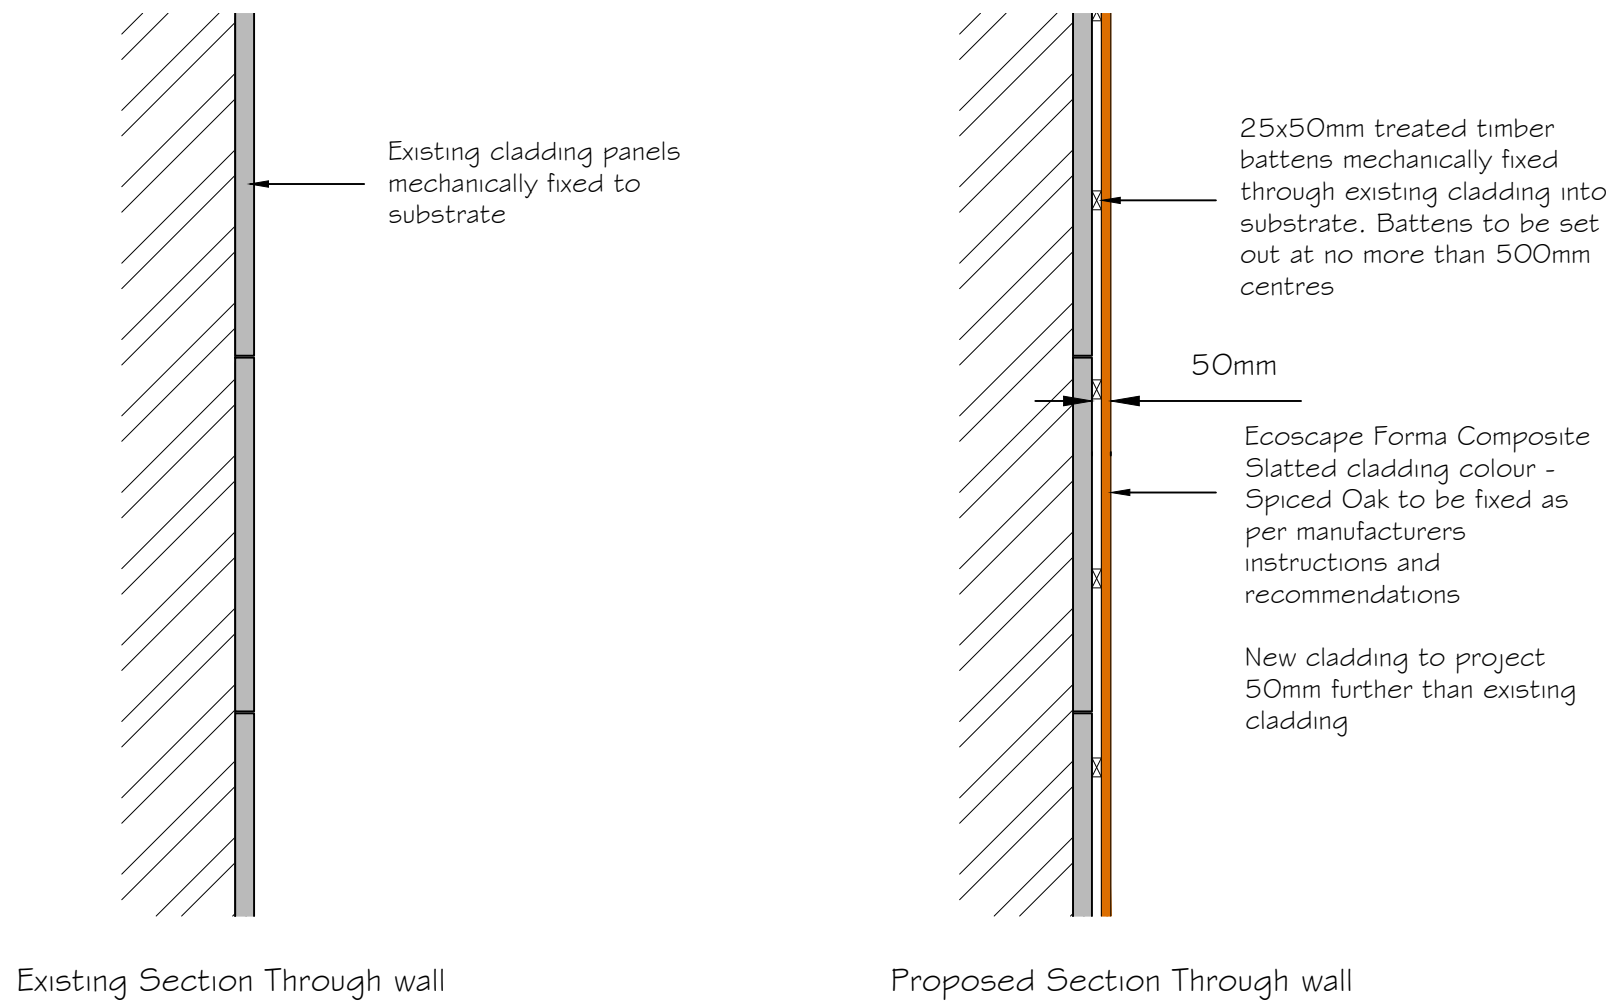
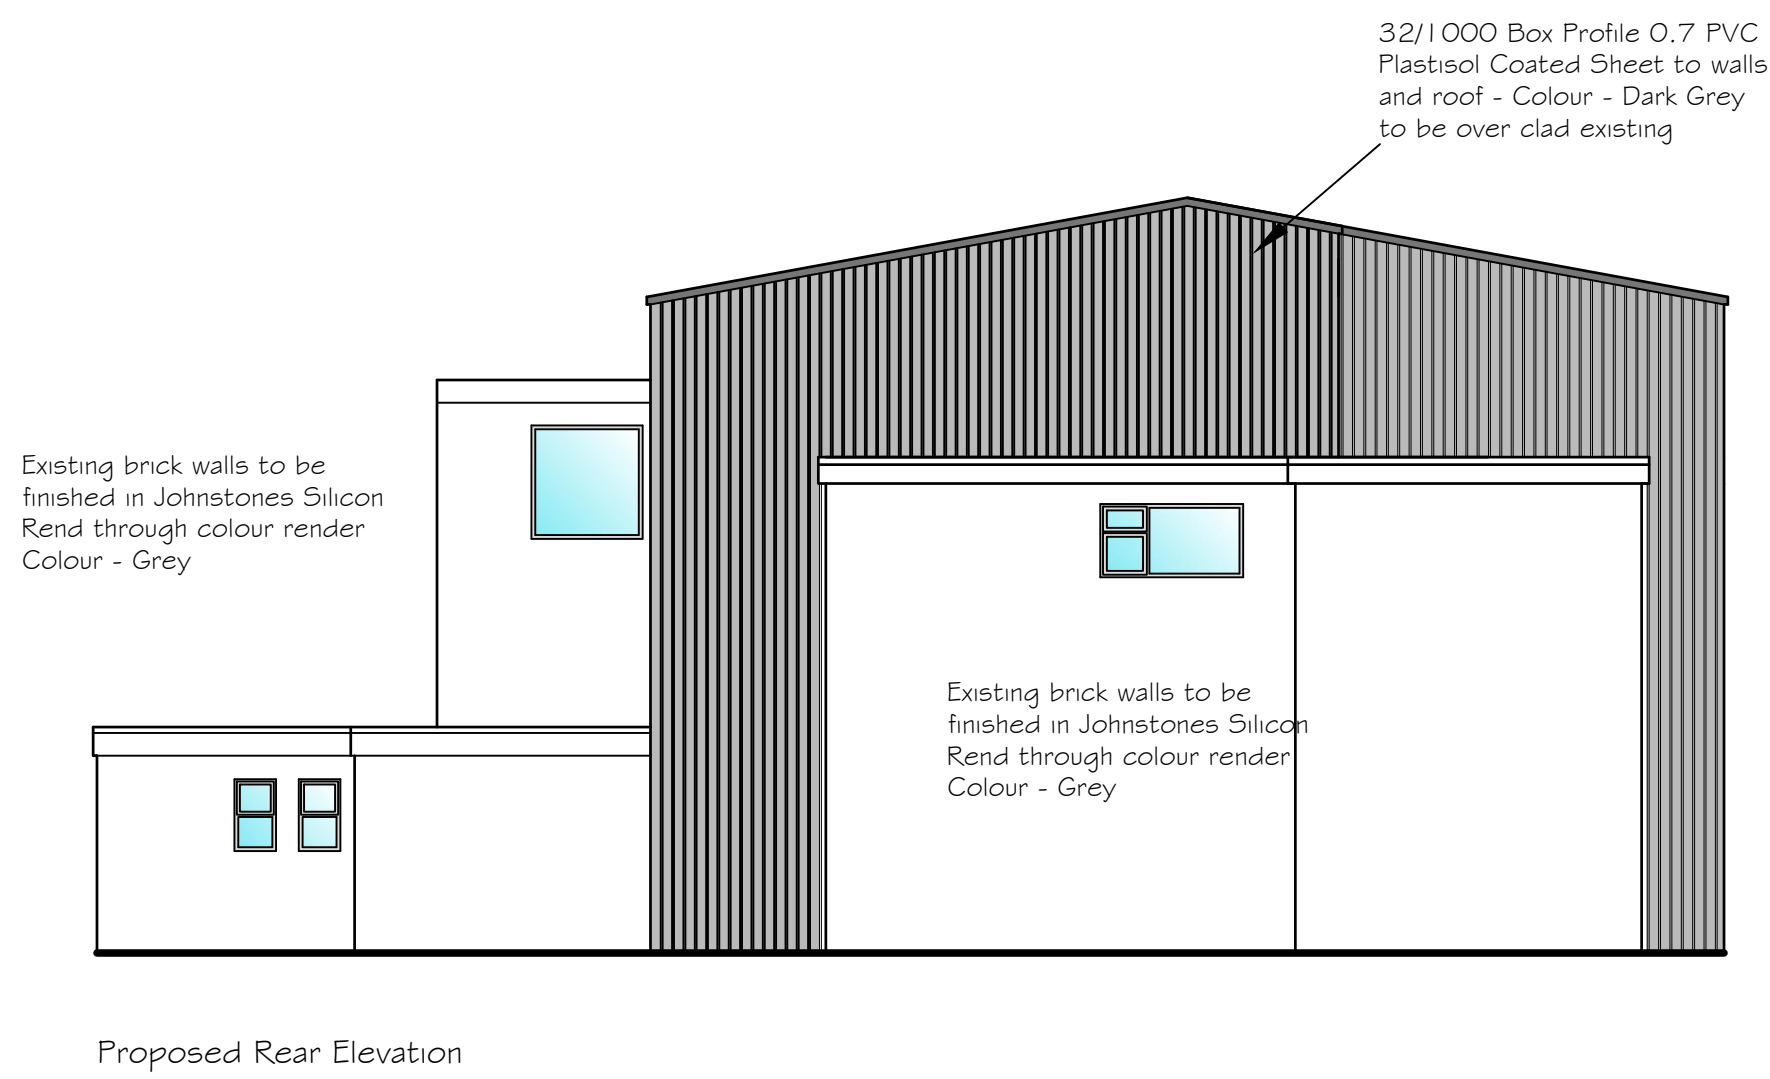
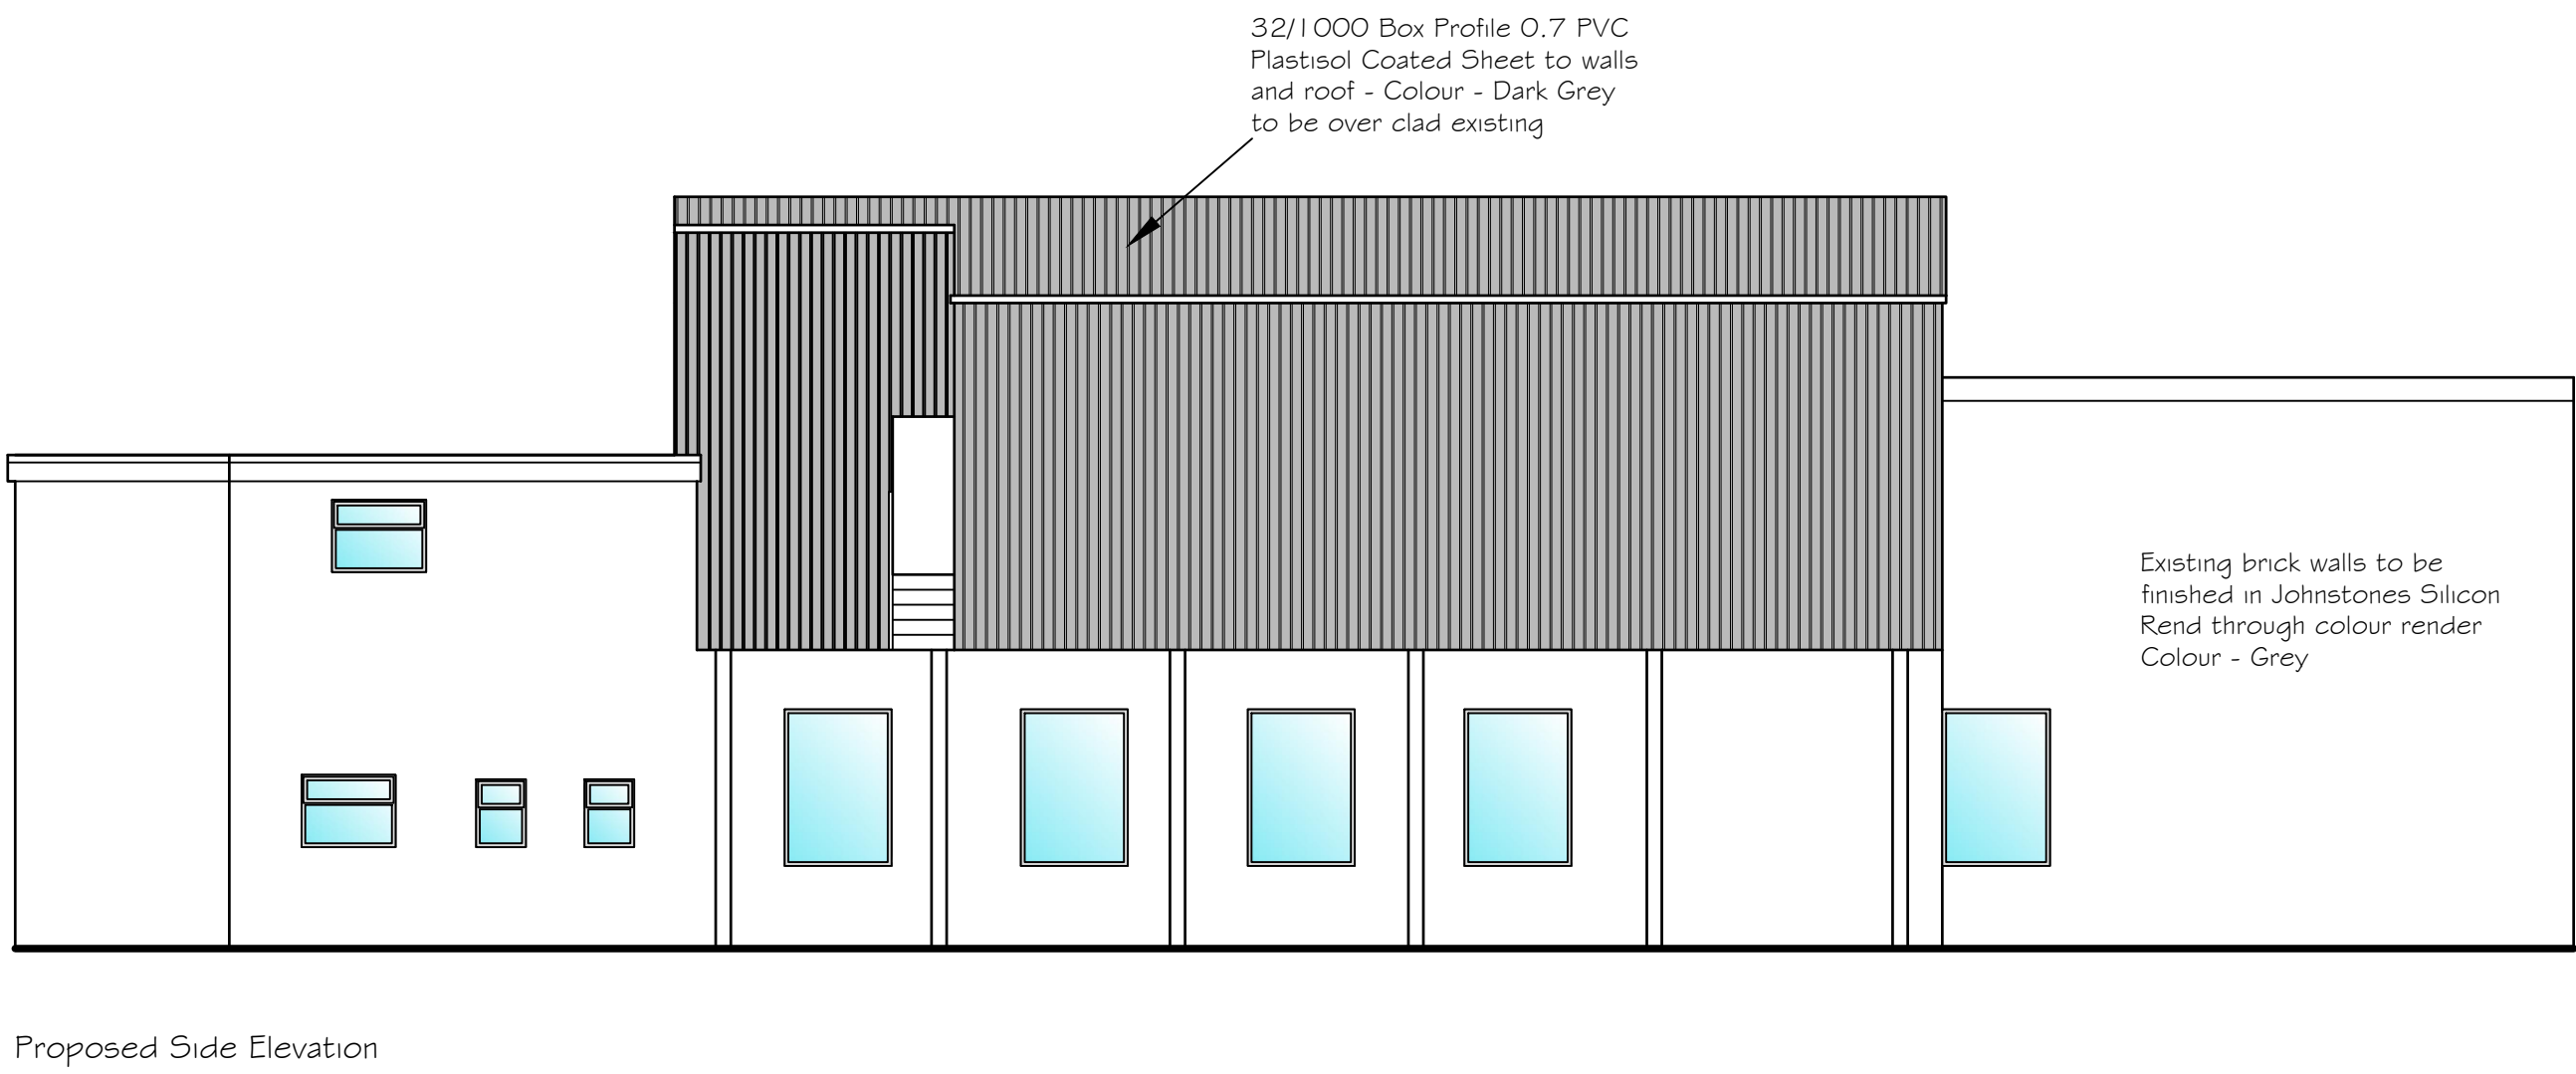
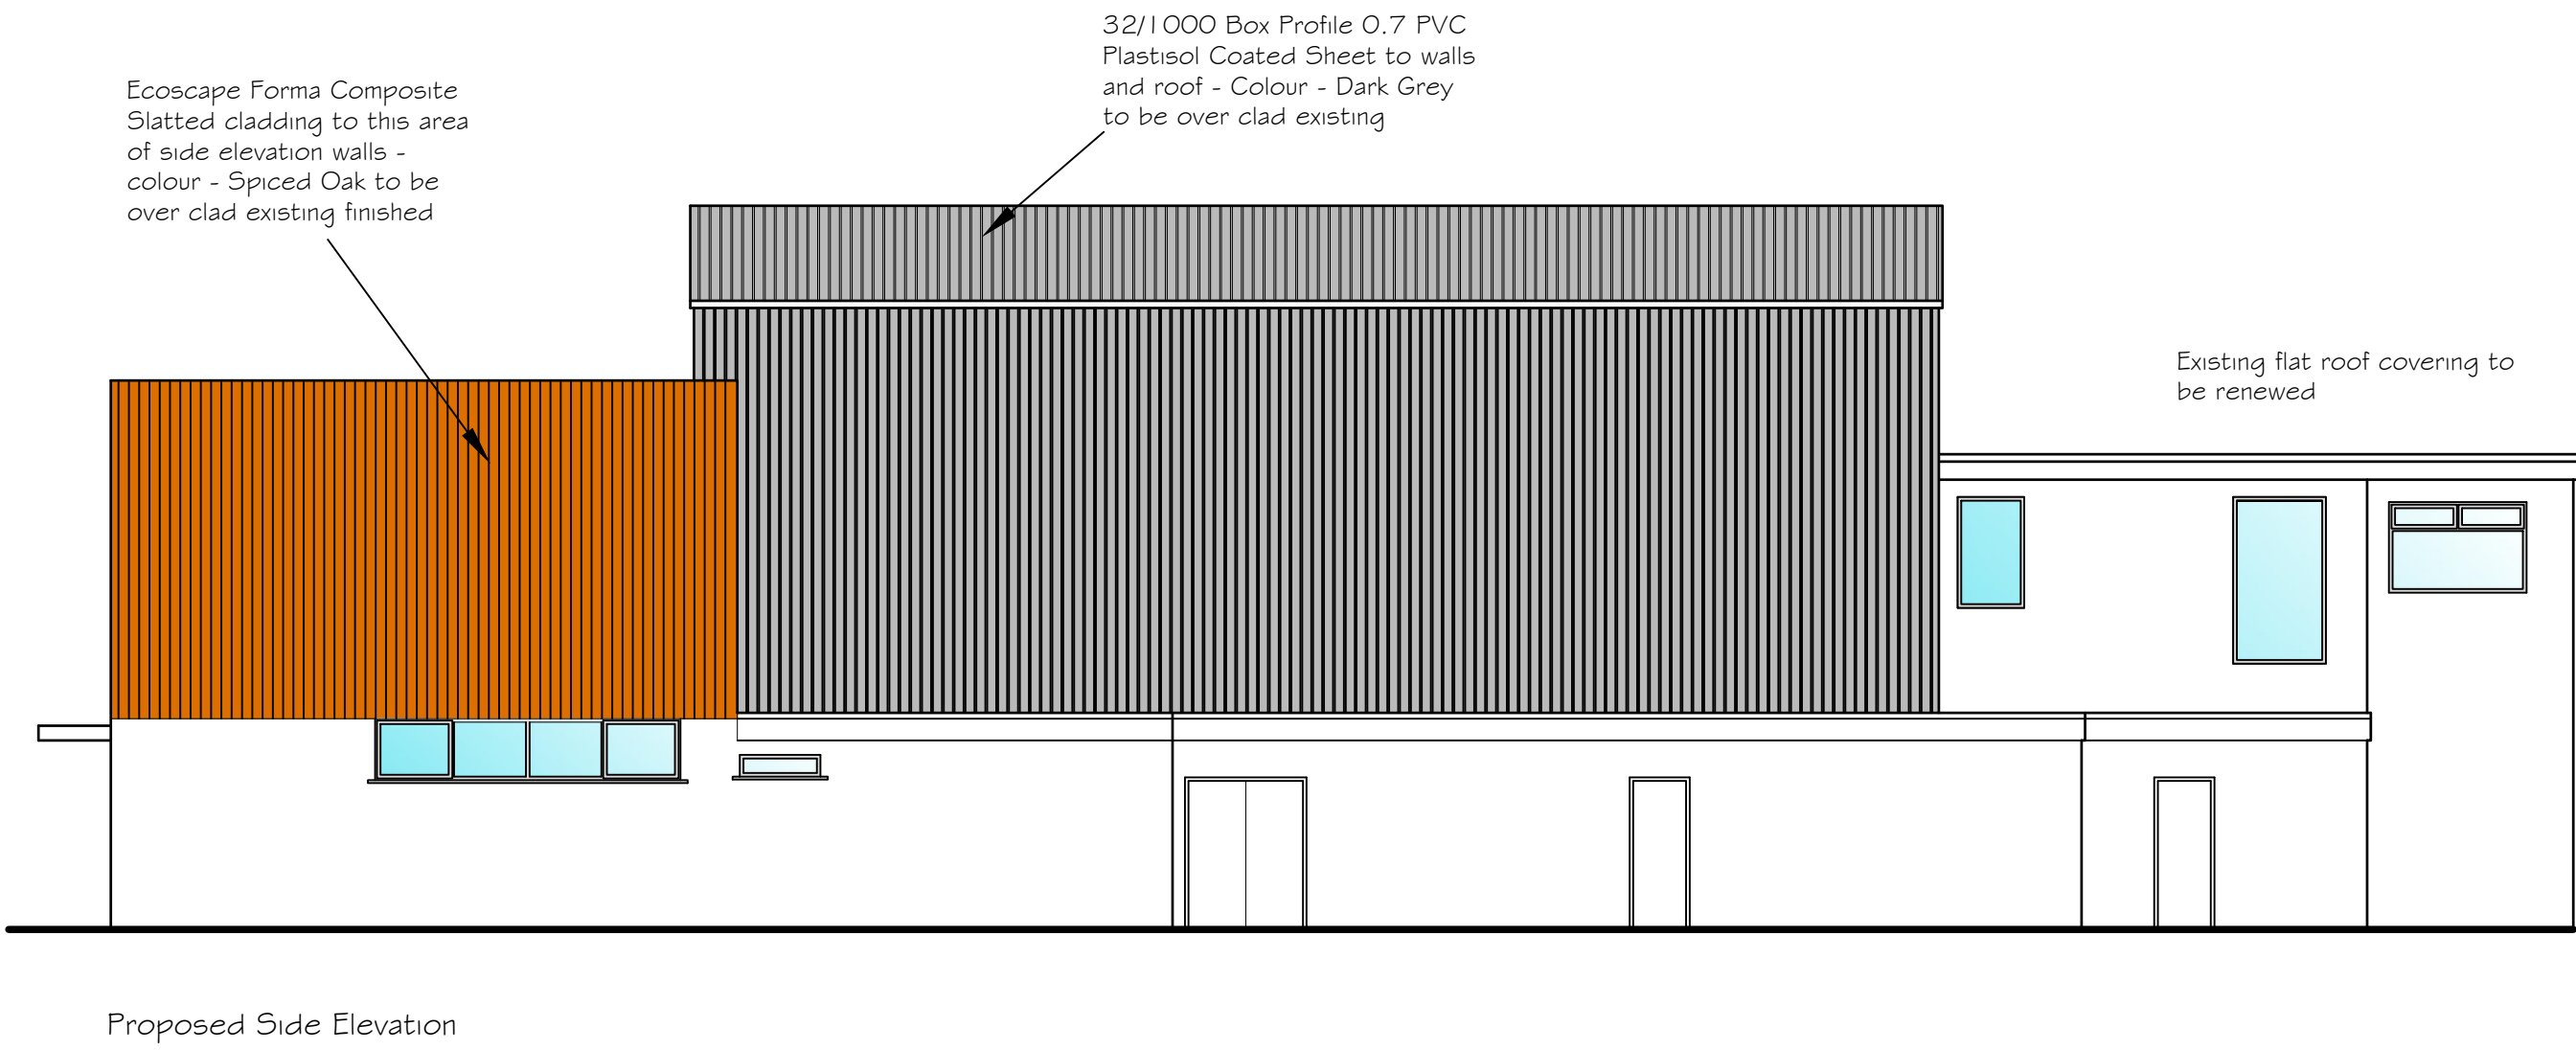


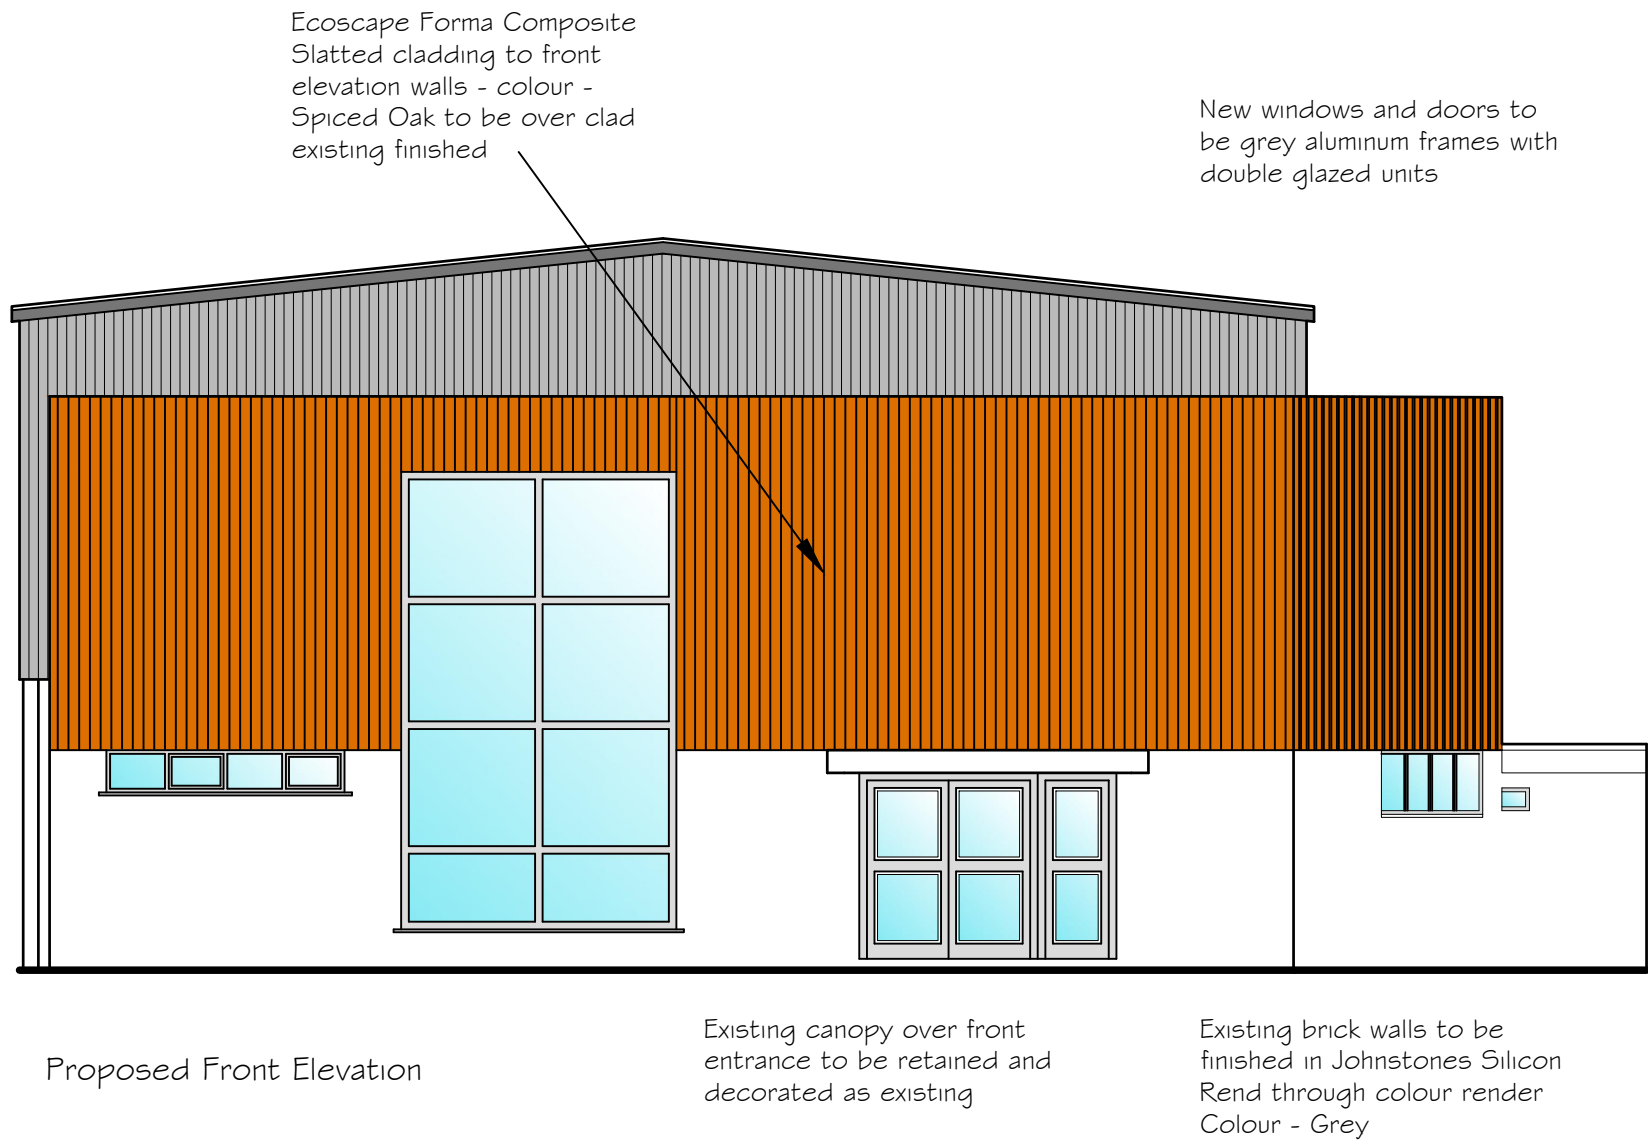

Existing box section roof sheets screw fixed to 'Z' purlins

32/1000 Box Profile 0.7 PVC Plastisol Coated Sheet to walls and roof - Colour - Dark Grey by Cladco Roofing or similar To be laid and fixed over existing cladding and screwed through into existing 'Z' section purlins with 5/16th hex head self drilling TEK screws with neoprene washer and stainless steel head and covered with black matching cover caps

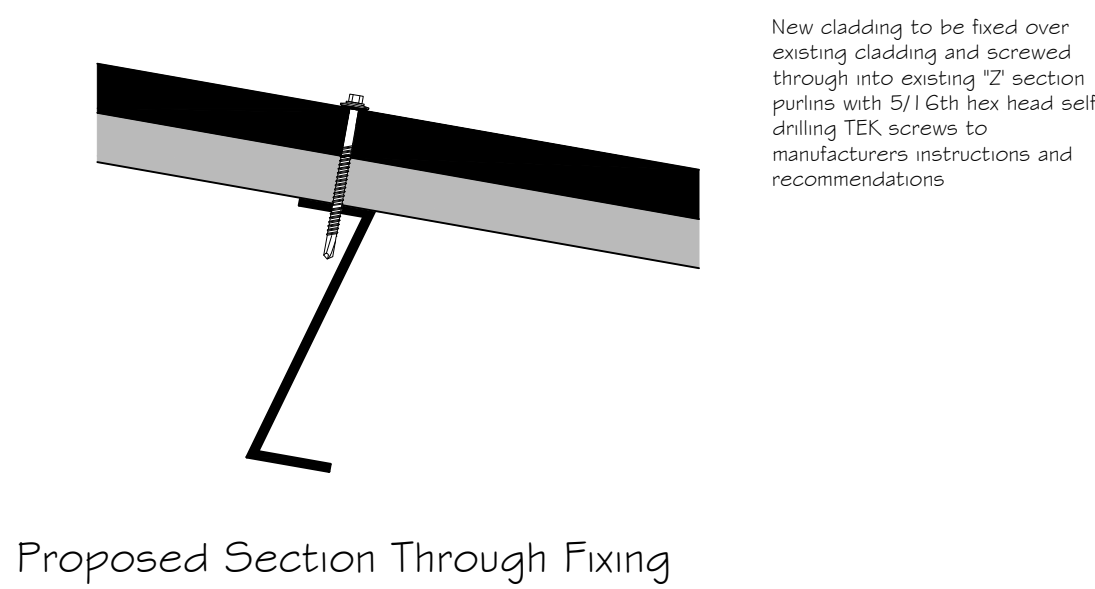

Tecta Associates Ltd		
Title: Old British Legion Club, Eastland Road, Neath, SA11 1LA External Refurbishment Work - Proposed Elevations	Date: March 2020	Scale: 1:100 (At A1)
Client: Marc O'Mahoney 18 Maes y Den, Cilfrew, Neath, SA10 8LT	Number: TAL20/09/02	