




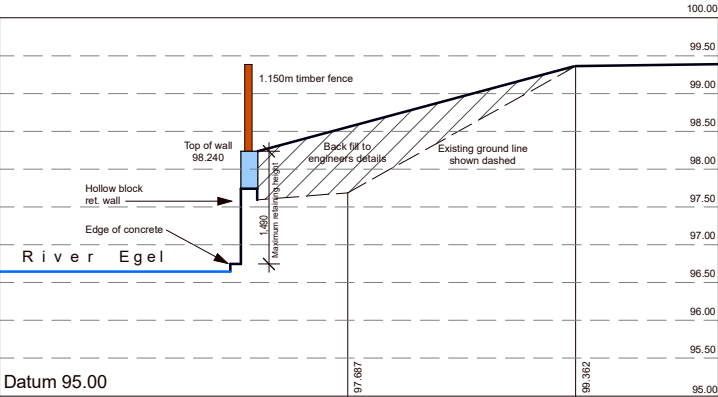


Cross Section A-A

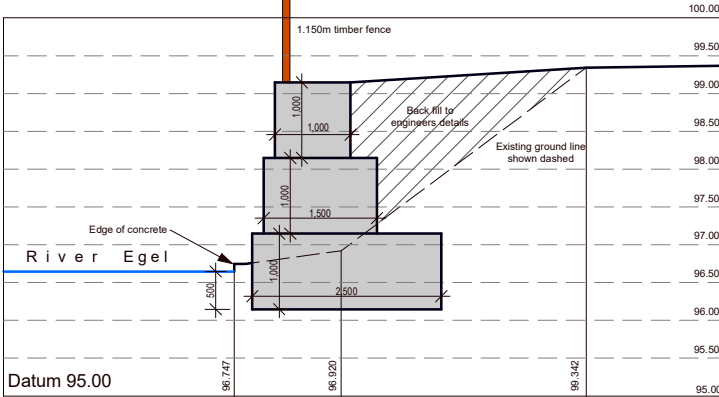


Cross Section B-B

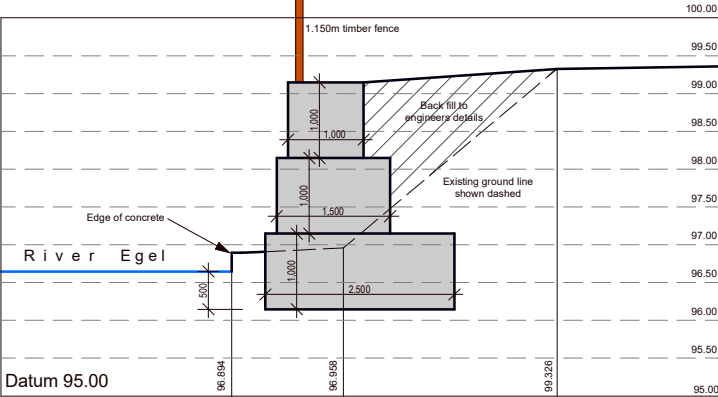


Cross Section C-C

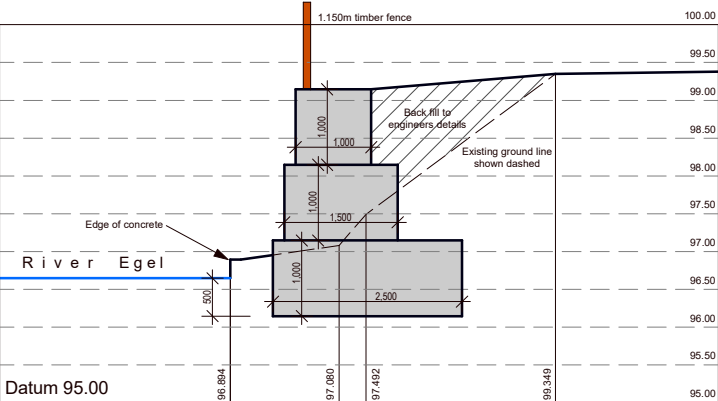

Cross Section D-D

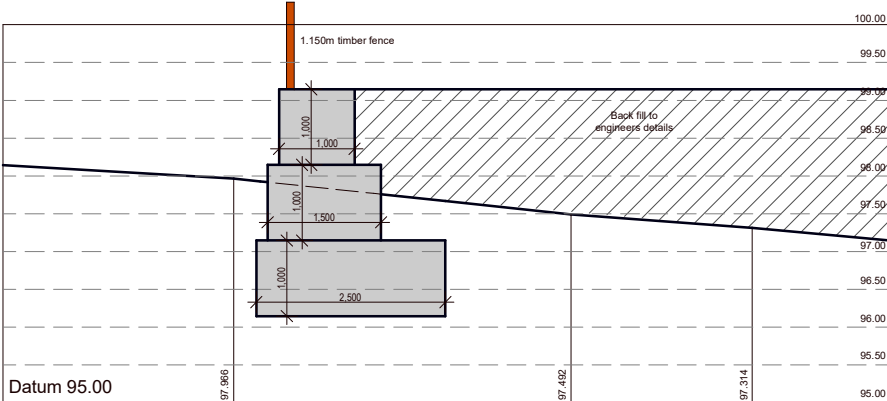

Cross Section E-E

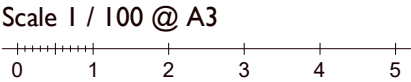

Revisions
A. Section A-A amended. 15.09.21

87 COMMERCIAL ROAD
PONTARDAWE, SWANSEA
Mr Martin Evans
Proposed Site Sections - 3m High
Retaining Structure

Date: December 2020
Scale: 1:100 @ A3
Drawing Number: 2029-05A

