Ron Bagshaw & Associates Ltd.
Architectural Design & Planning Consultants

Wood Field House
1b Rosser Terrace
Cilfrew
Neath, SA10 8LH

Contact Details -
01639 632822 (Office)
07870 863859 (Mobile)
mail@ronbagshaw.co.uk

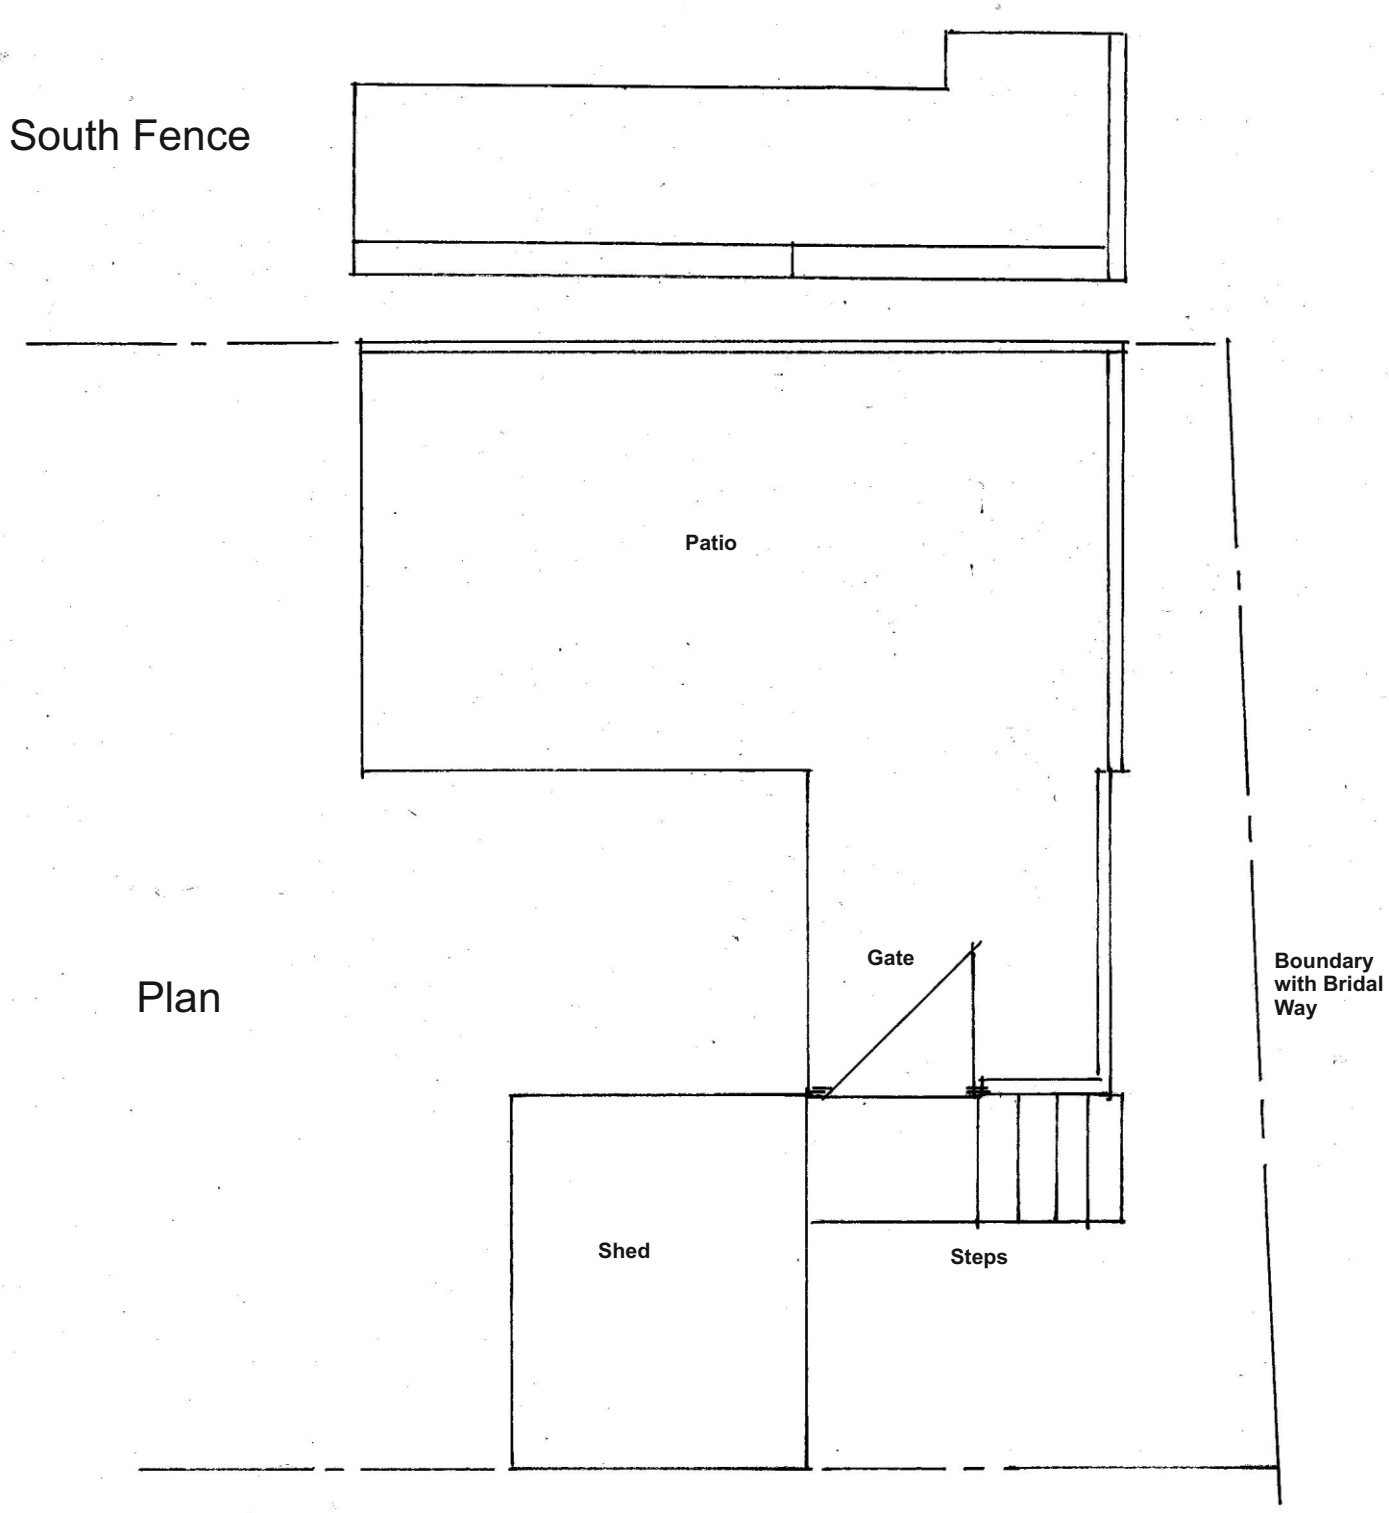

Drawing No: RC/2021/03
Scale: 1:50 @ A4
Date: September 2021

Proposal: Retention of COU of land to residential, fences and patio.
Location: 34 Falcon Drive, Cimla, Neath SA11 3SG
Client: Mr Richard Collier - same address.
Title: Detail Plan.