


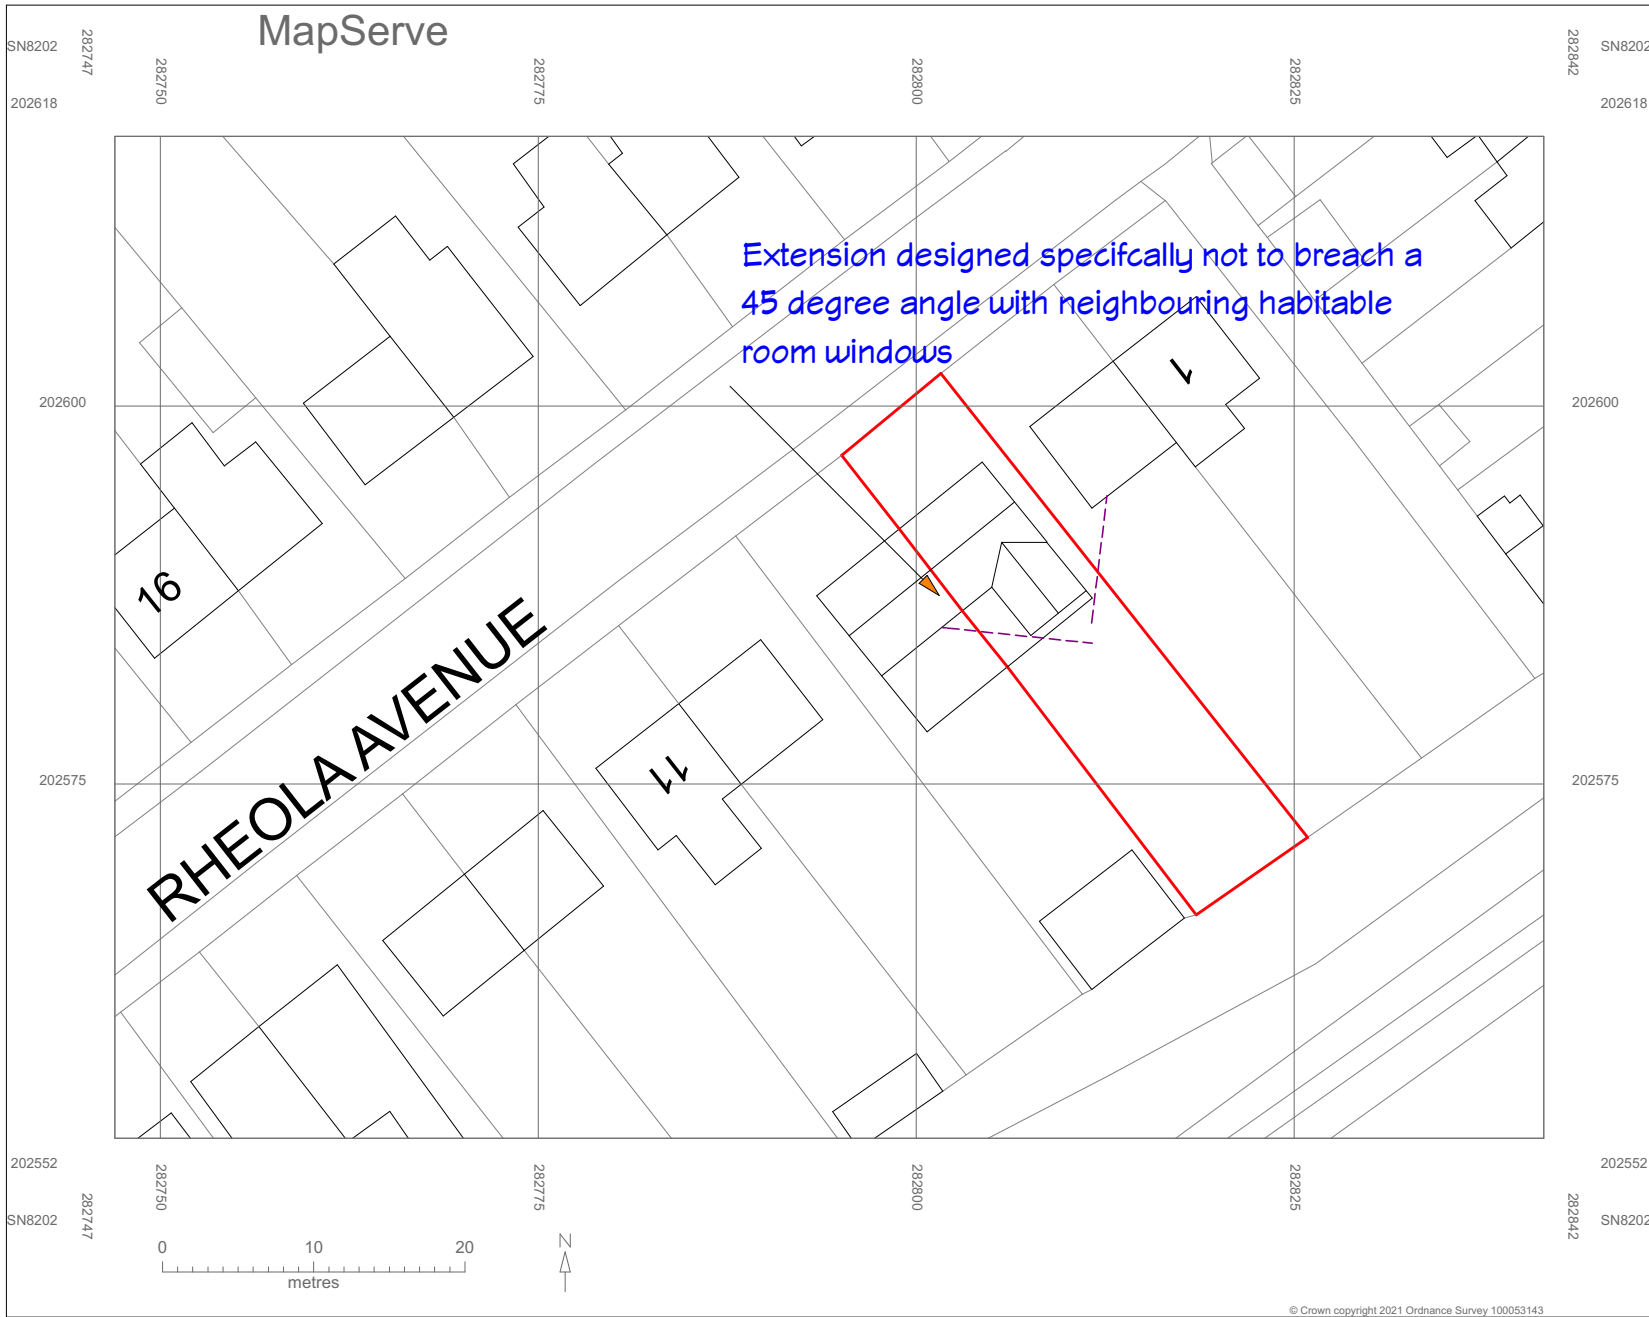

RED LINE LOCATION PLAN 1:1250



PROPOSED SITE PLAN 1:500