



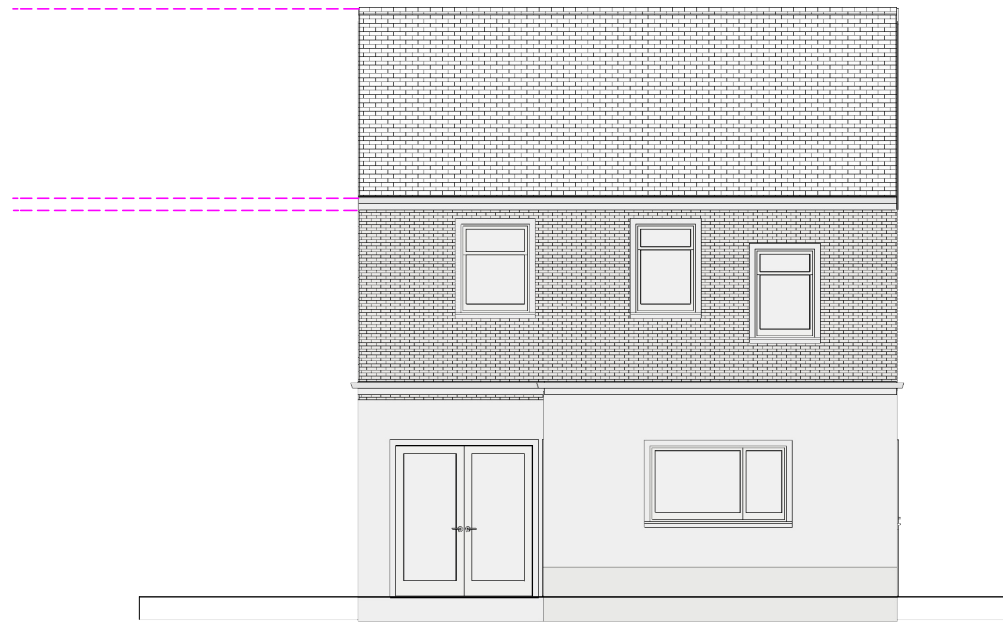


REAR ELEVATION **EXISTING**

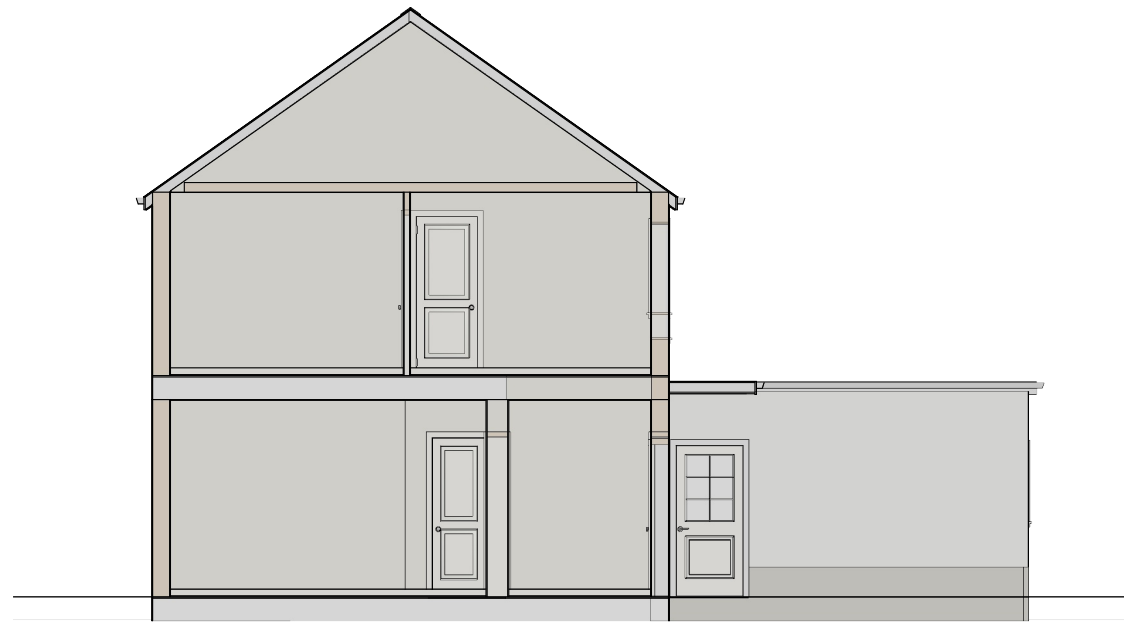


SIDE ELEVATION (SECTION THROUGH) **EXISTING**




SECOND SIDE ELEVATION **EXISTING**

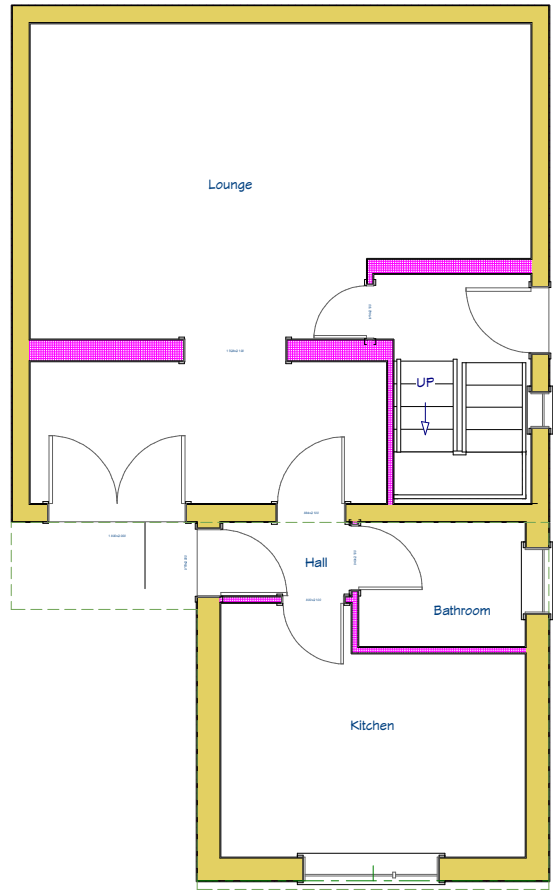

FLOOR PLAN **EXISTING**

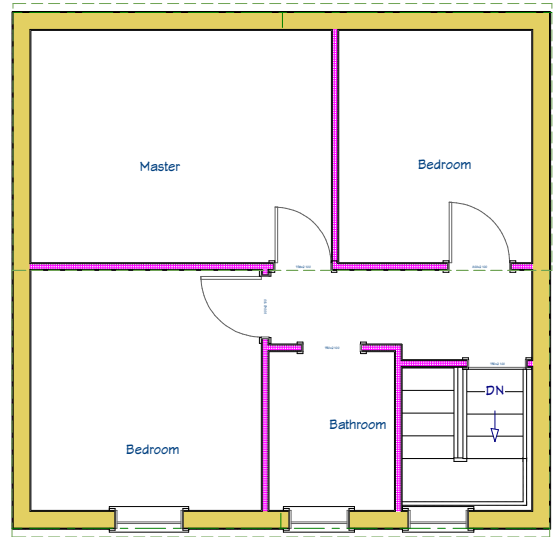

FIRST FLOOR **EXISTING**

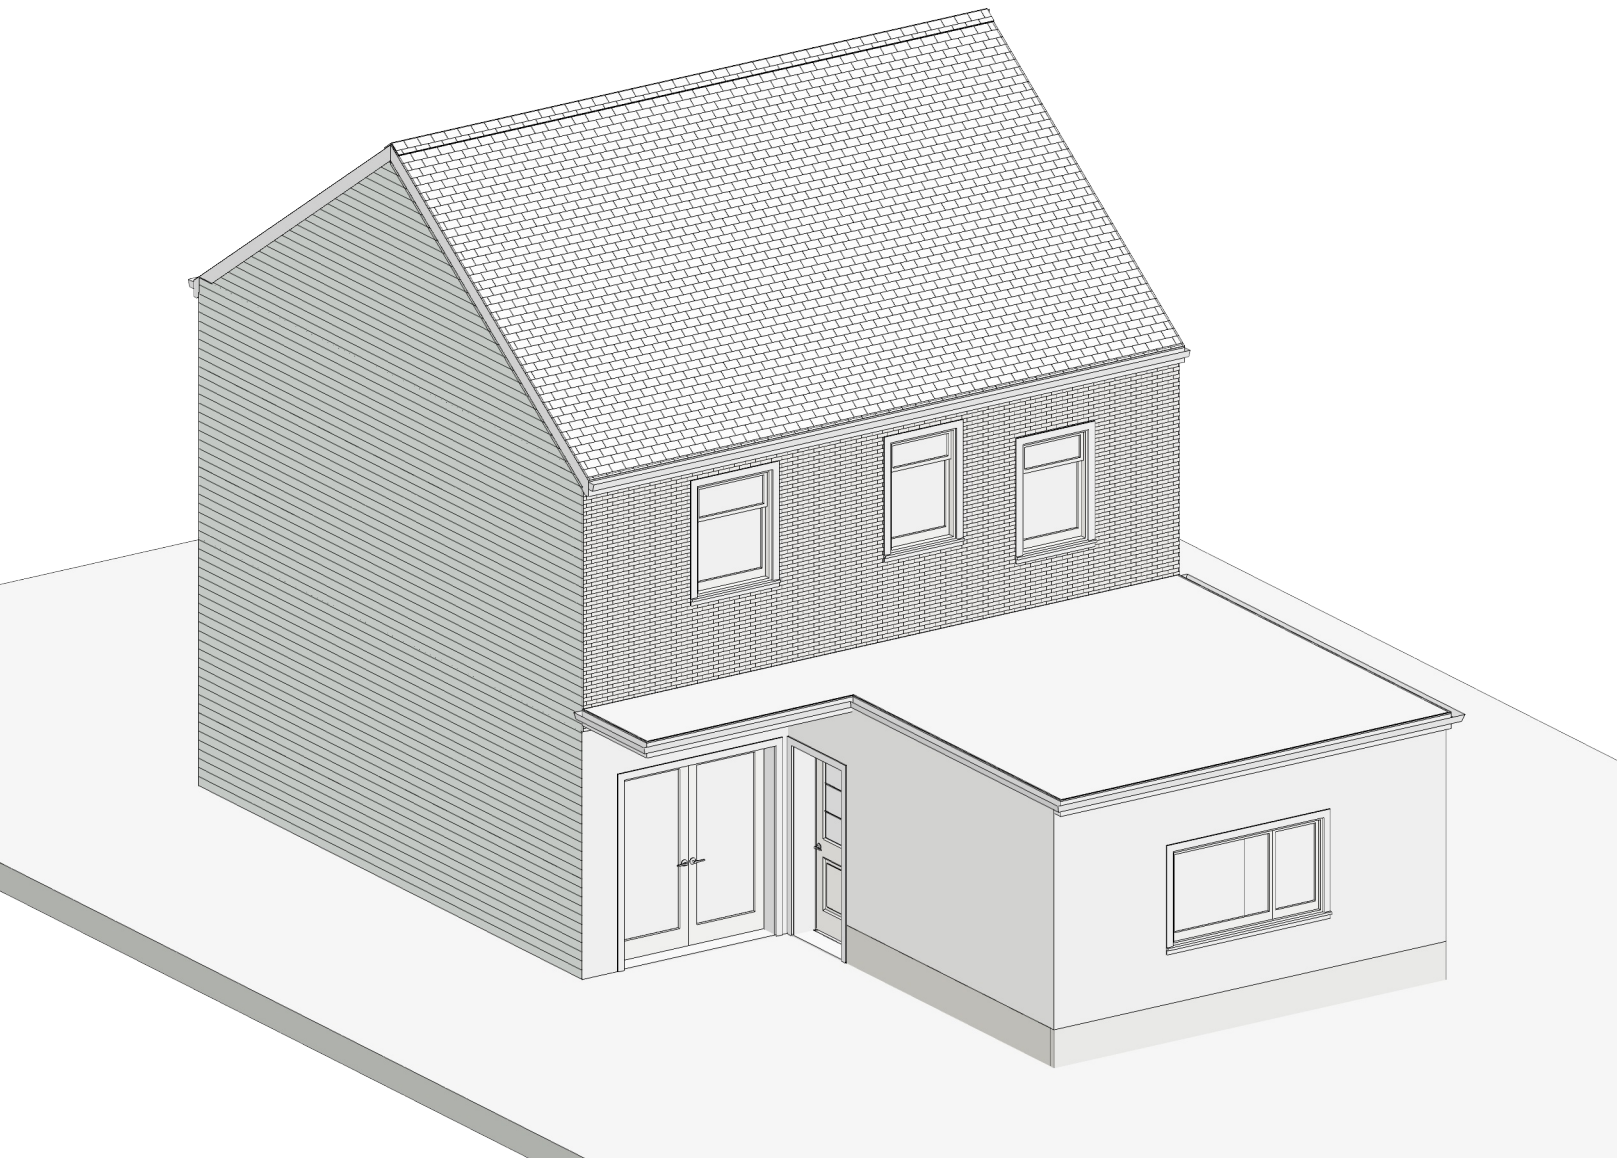

ORTHOGRAPHIC VIEWPOINT 1:75