



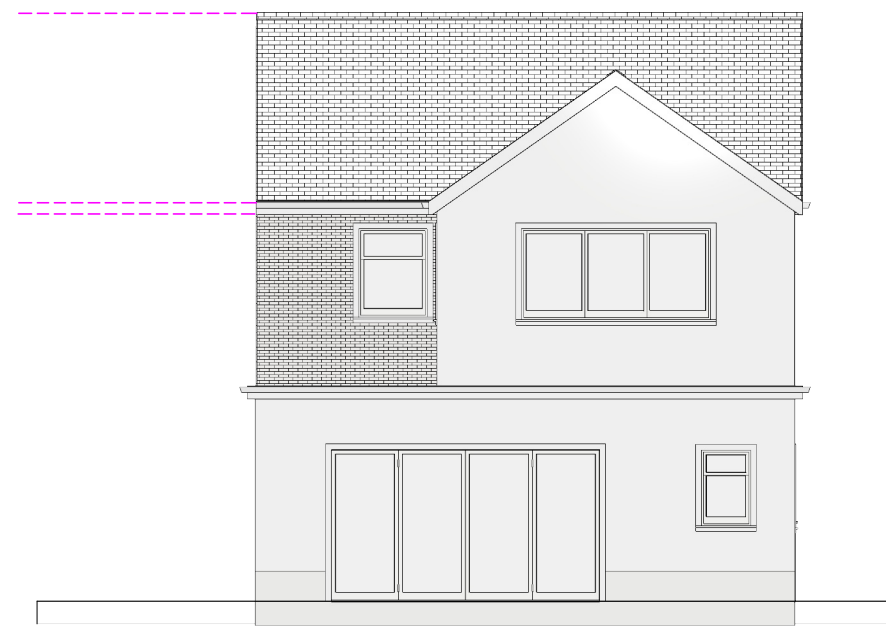


REAR ELEVATION **PROPOSED**

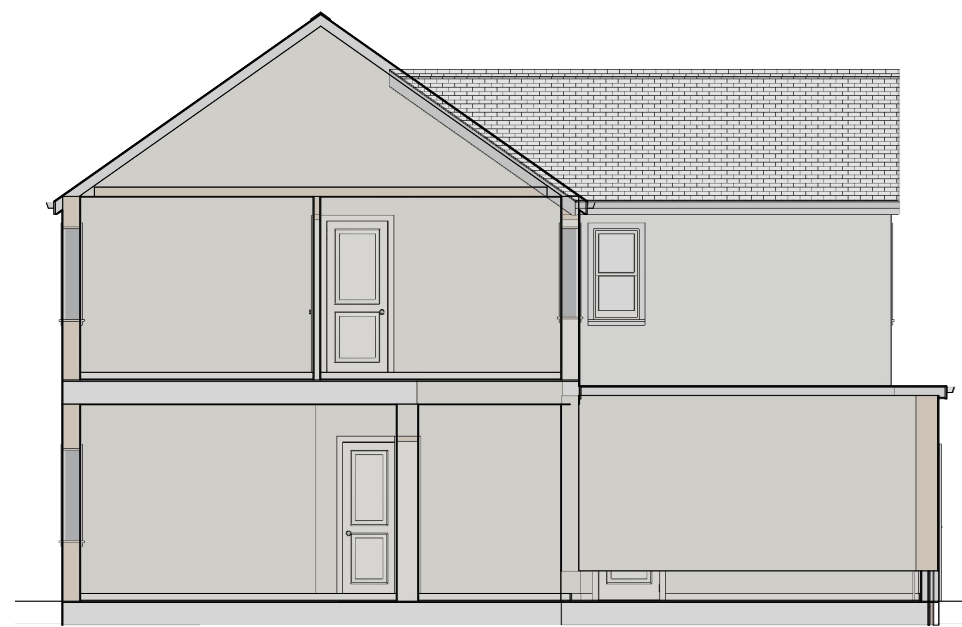


SIDE ELEVATION (SECTION THROUGH) **PROPOSED**




SECOND SIDE ELEVATION **PROPOSED**

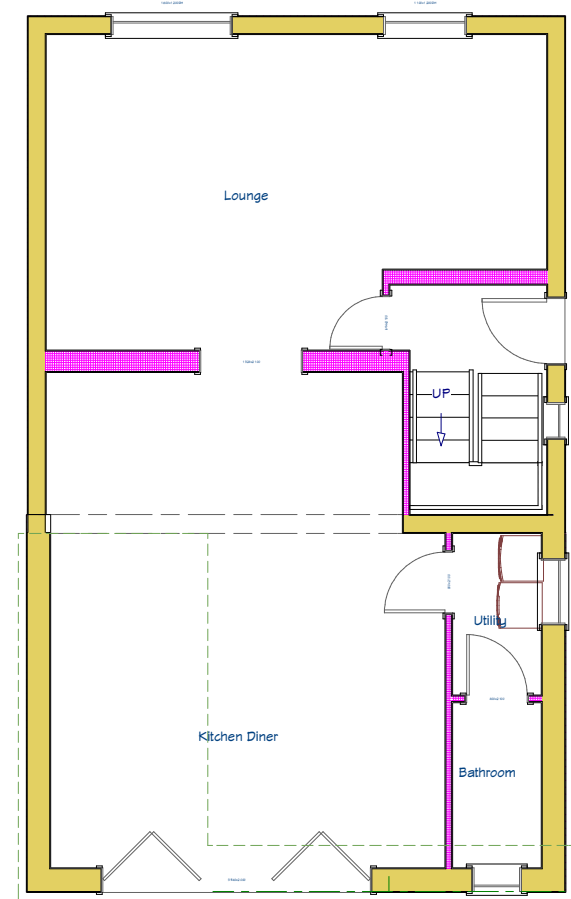

GROUND FLOOR **PROPOSED**

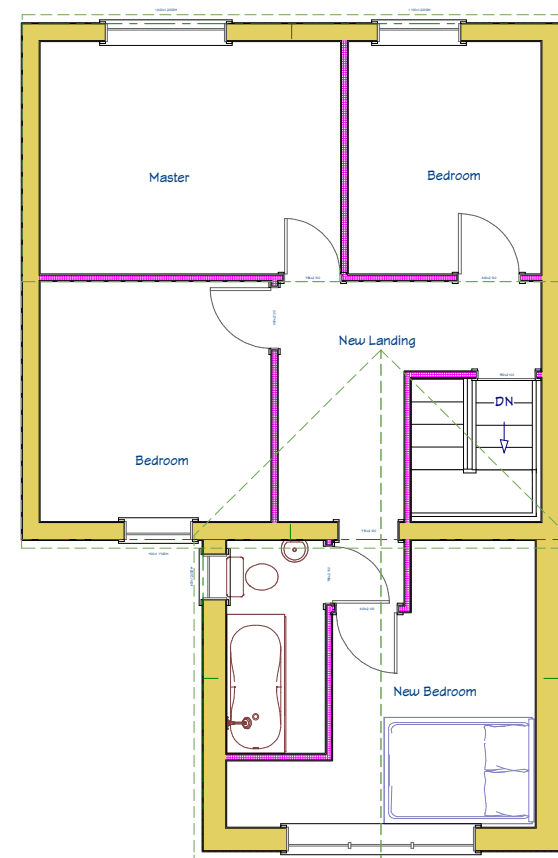

FIRST FLOOR **PROPOSED**

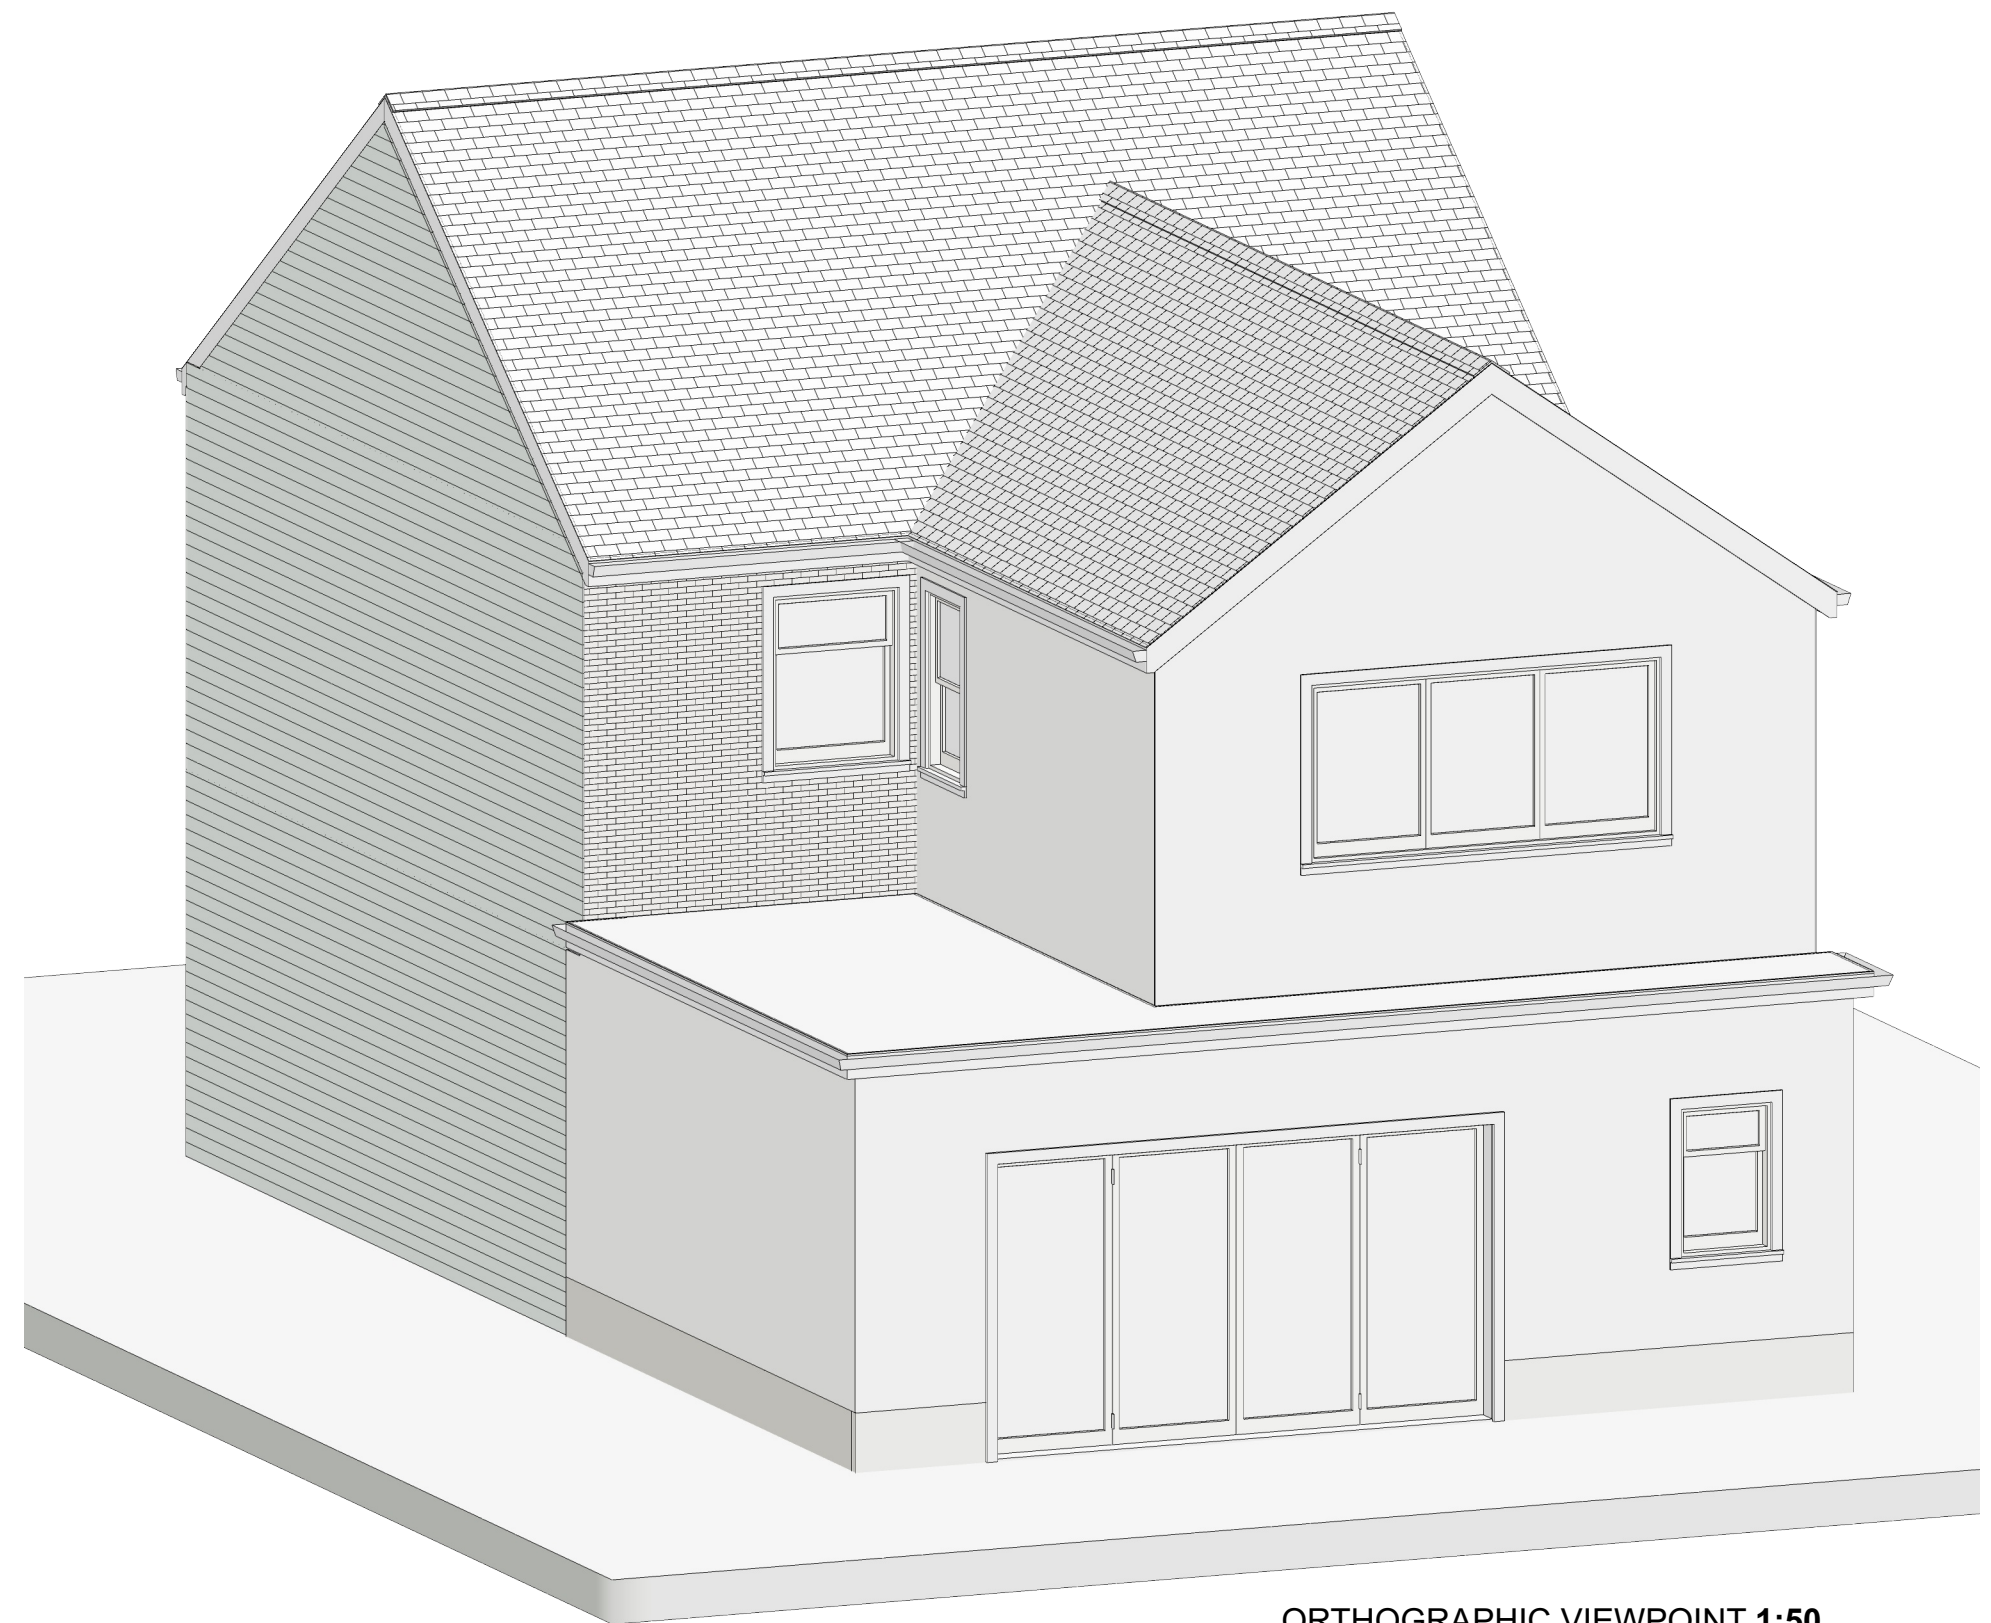

ORTHOGRAPHIC VIEWPOINT 1:50

NO.	NOTES	BY	DATE
1	All dimensions in millimetres unless otherwise stated.		
2	Drawings to be used for purposes of planning only. All dimensions to be checked on site by contractor.		
3	Drawings to be used for purposes of planning only. All dimensions to be checked on site by contractor.		
4	These are not Construction Drawings.		
5	The contractor is to be held responsible for all dimensions on site during the construction phase.		