


Superseded

Ron Bagshaw & Associates Ltd.
Ron Bagshaw & Associates Ltd.
Architectural Design & Planning Consultants

Wood Field House
1b Rosser Terrace
Cilfrew
Neath, SA10 8LH

Contact Details -
01639 632822 (Office)
Contact Details -
01639 632822 (Office)
07870 863859 (Mobile)
mail@ronbagshaw.co.uk

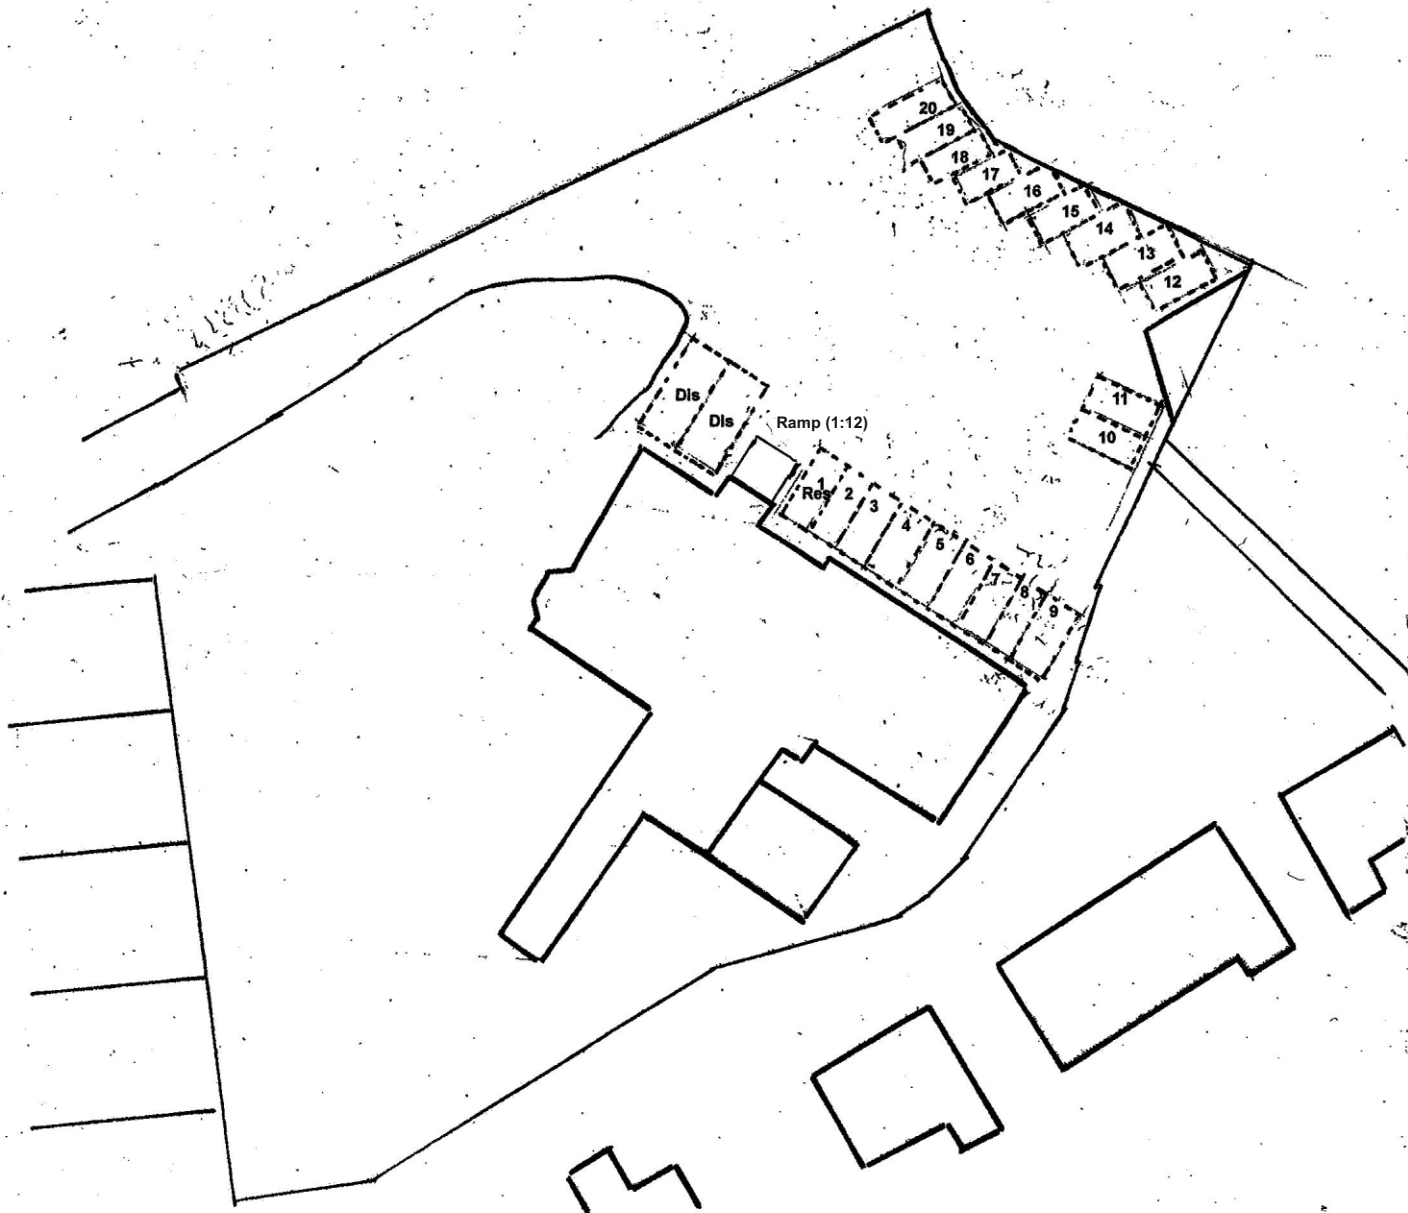

Drawing No: EPC/2021/05/A
Scale: 1:500 @ A4
Date: October 2021.

Proposal: COU from D2 to D1 with FF self Contained Flat.
Location: Celtic Lodge, Westernmoor Road, Neath.
Client: Eli Project Charity