



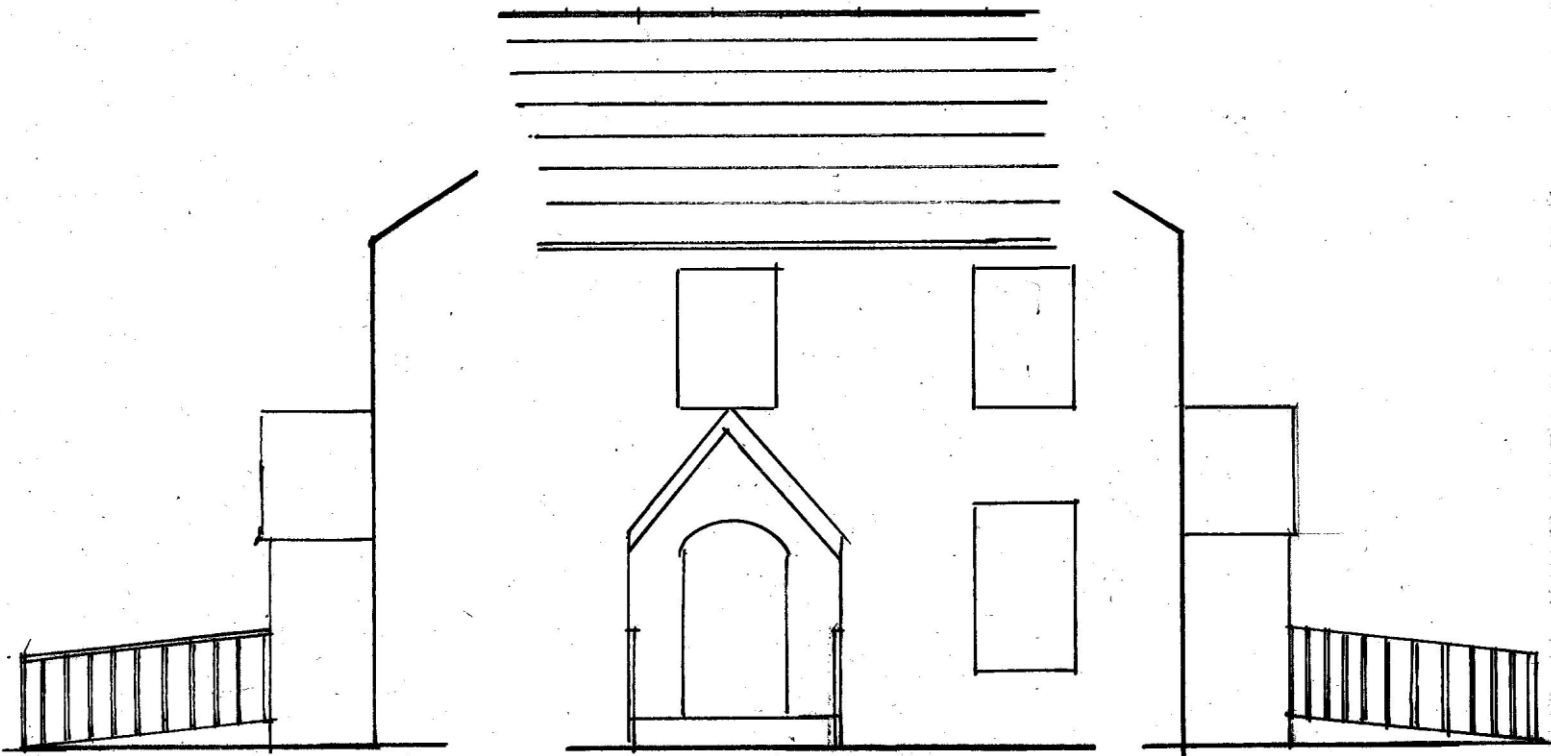

Proposed West

Proposed North Elevation

Proposed East

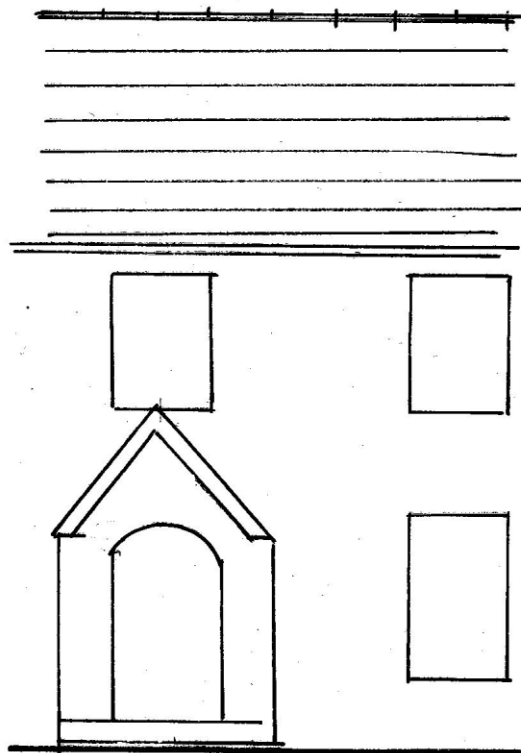

Existing North Elevation