






EXISTING & PROPOSED FRONT (EAST) ELEVATION 1:100

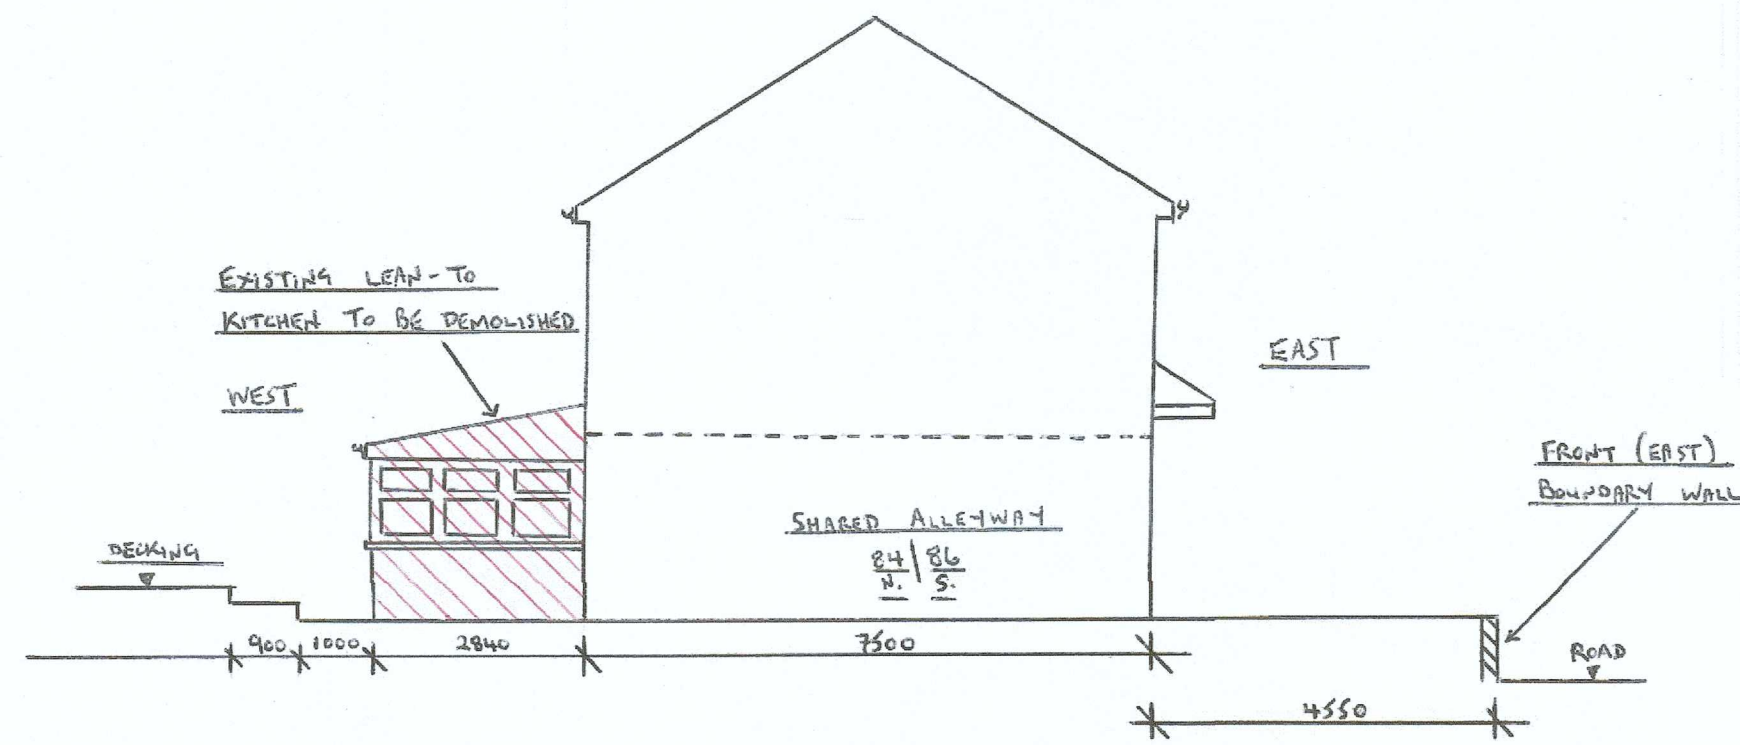


EXISTING SIDE (SOUTH) ELEVATION 1:100

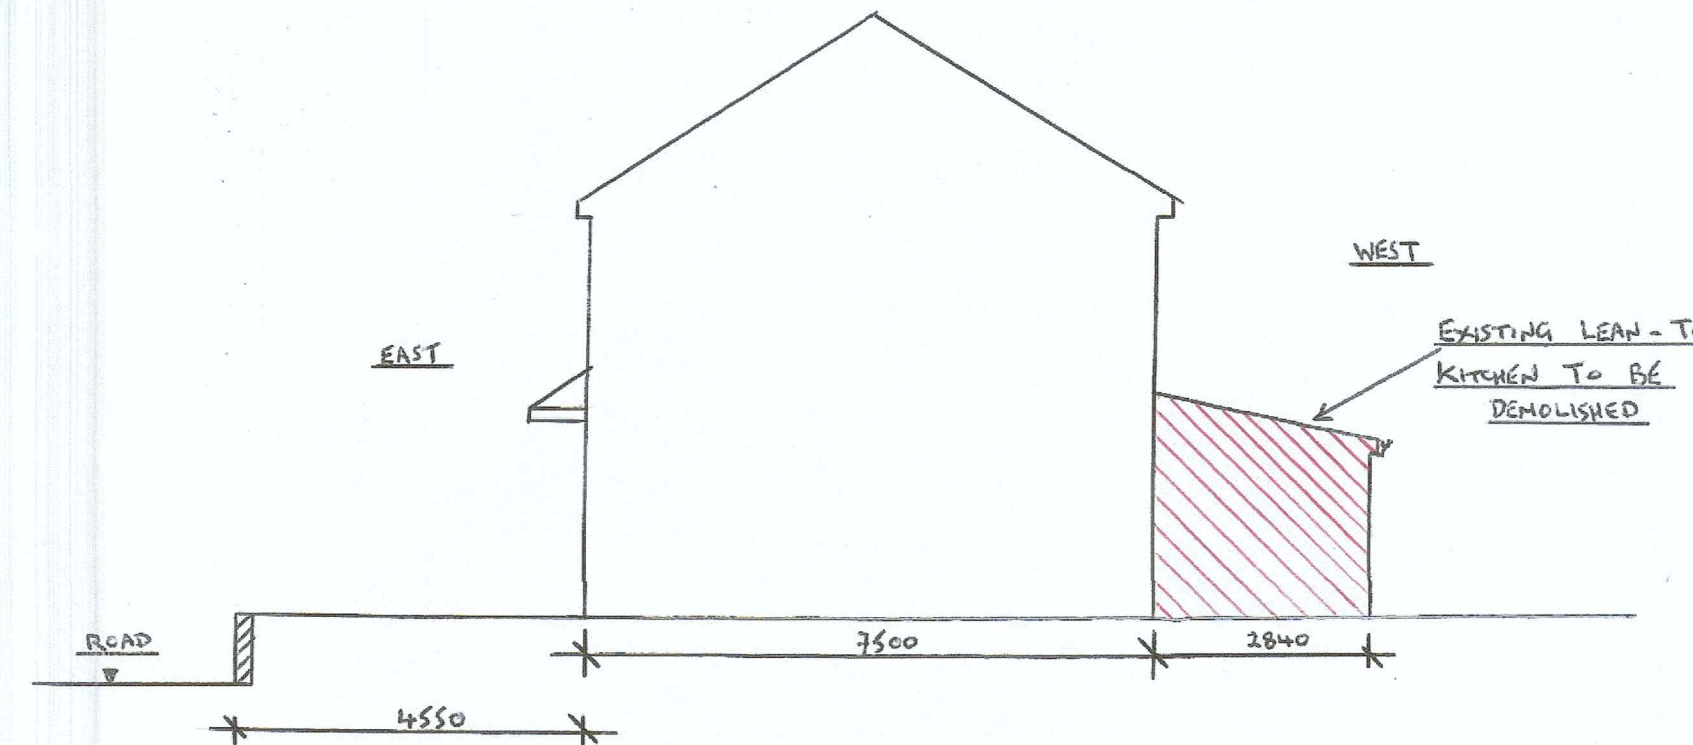


EXISTING SIDE ELEVATION (NORTH) 1:100

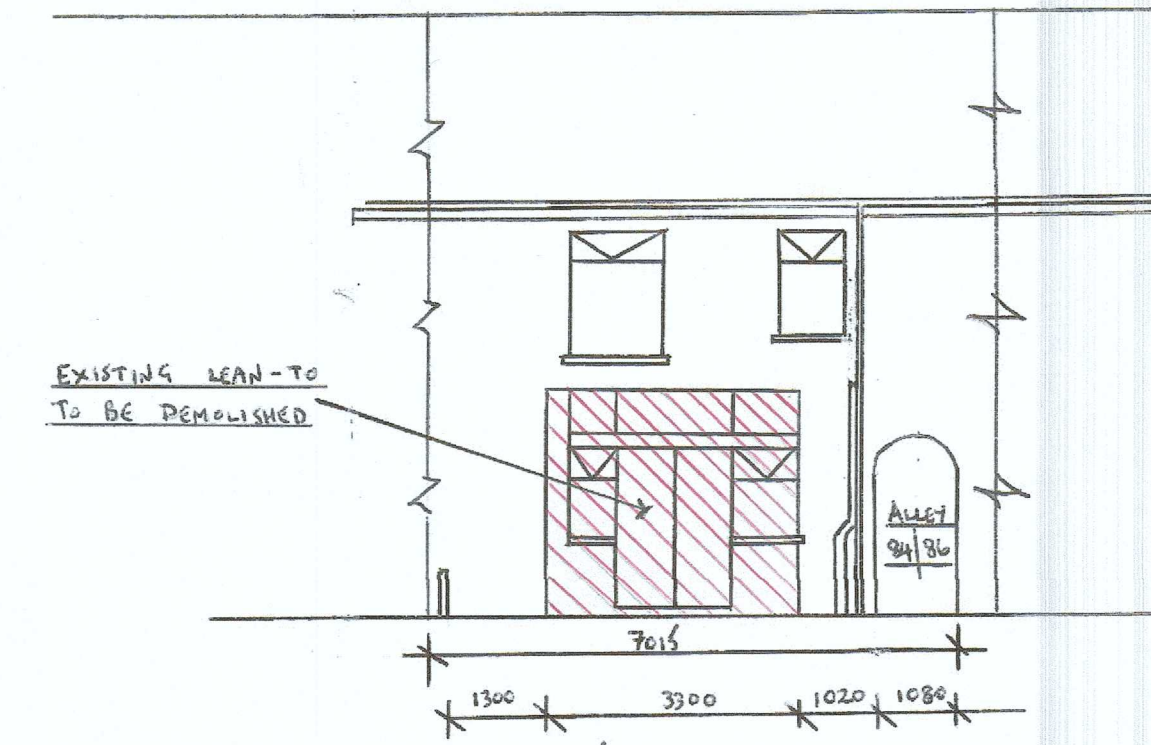


EXISTING REAR (WEST) ELEVATION 1:100

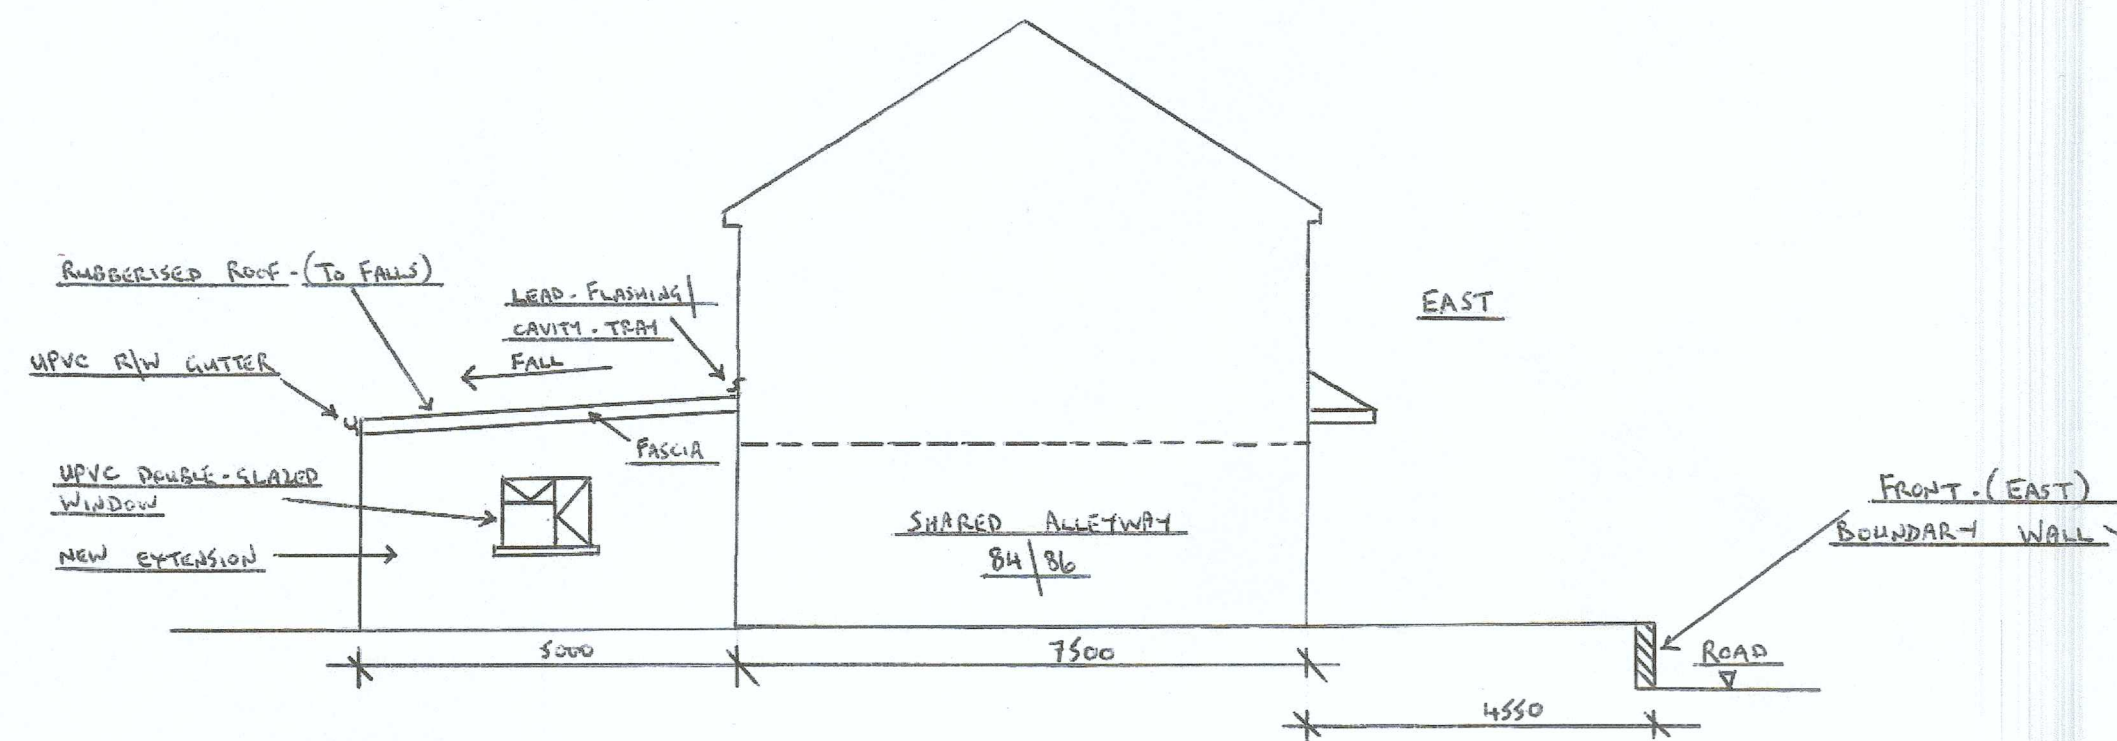

PROPOSED SIDE (SOUTH) ELEVATION 1:100

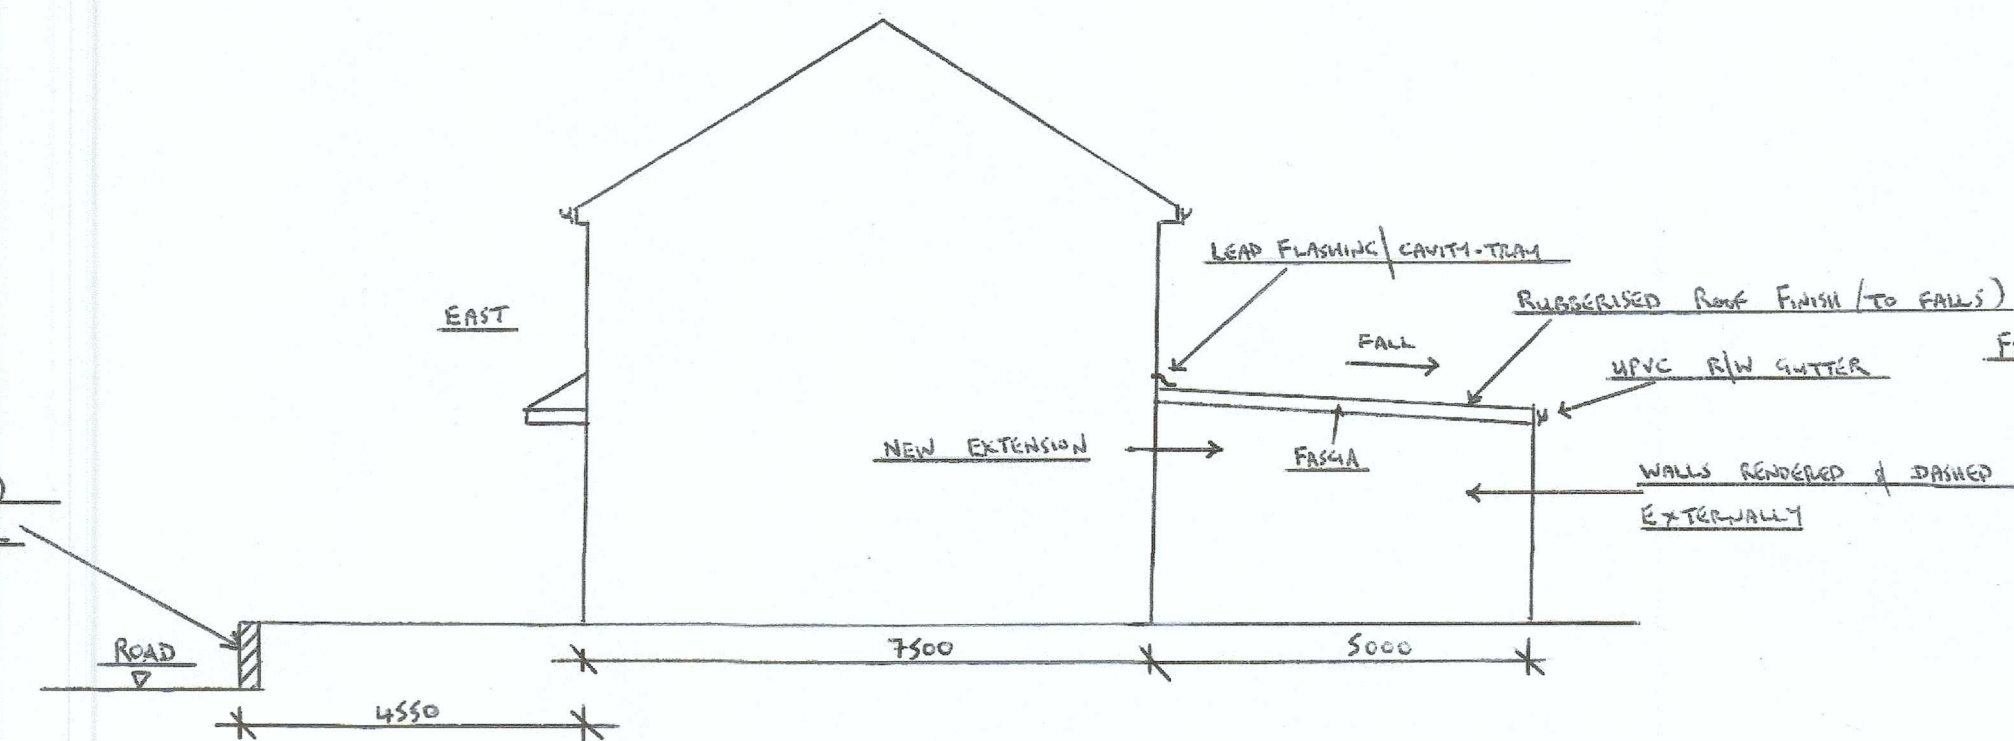


PROPOSED SIDE (NORTH) ELEVATION 1:100

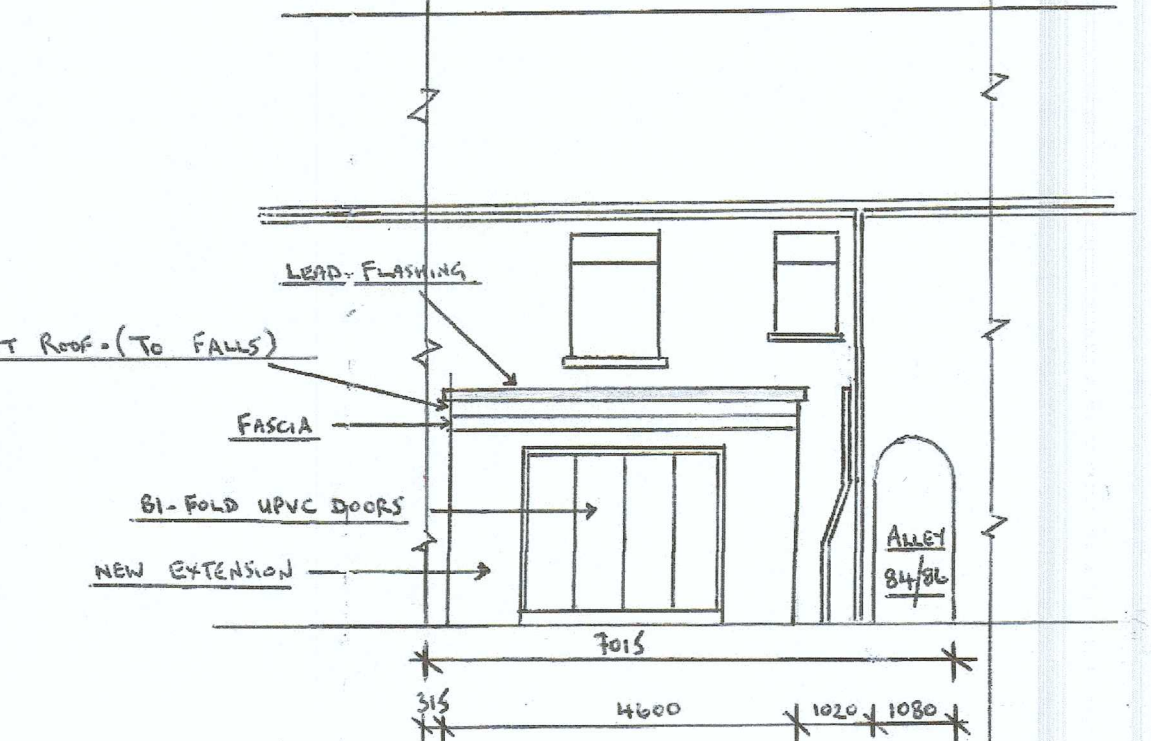

PROPOSED REAR (WEST) ELEVATION 1:100




LOCATION PLAN 1:1250

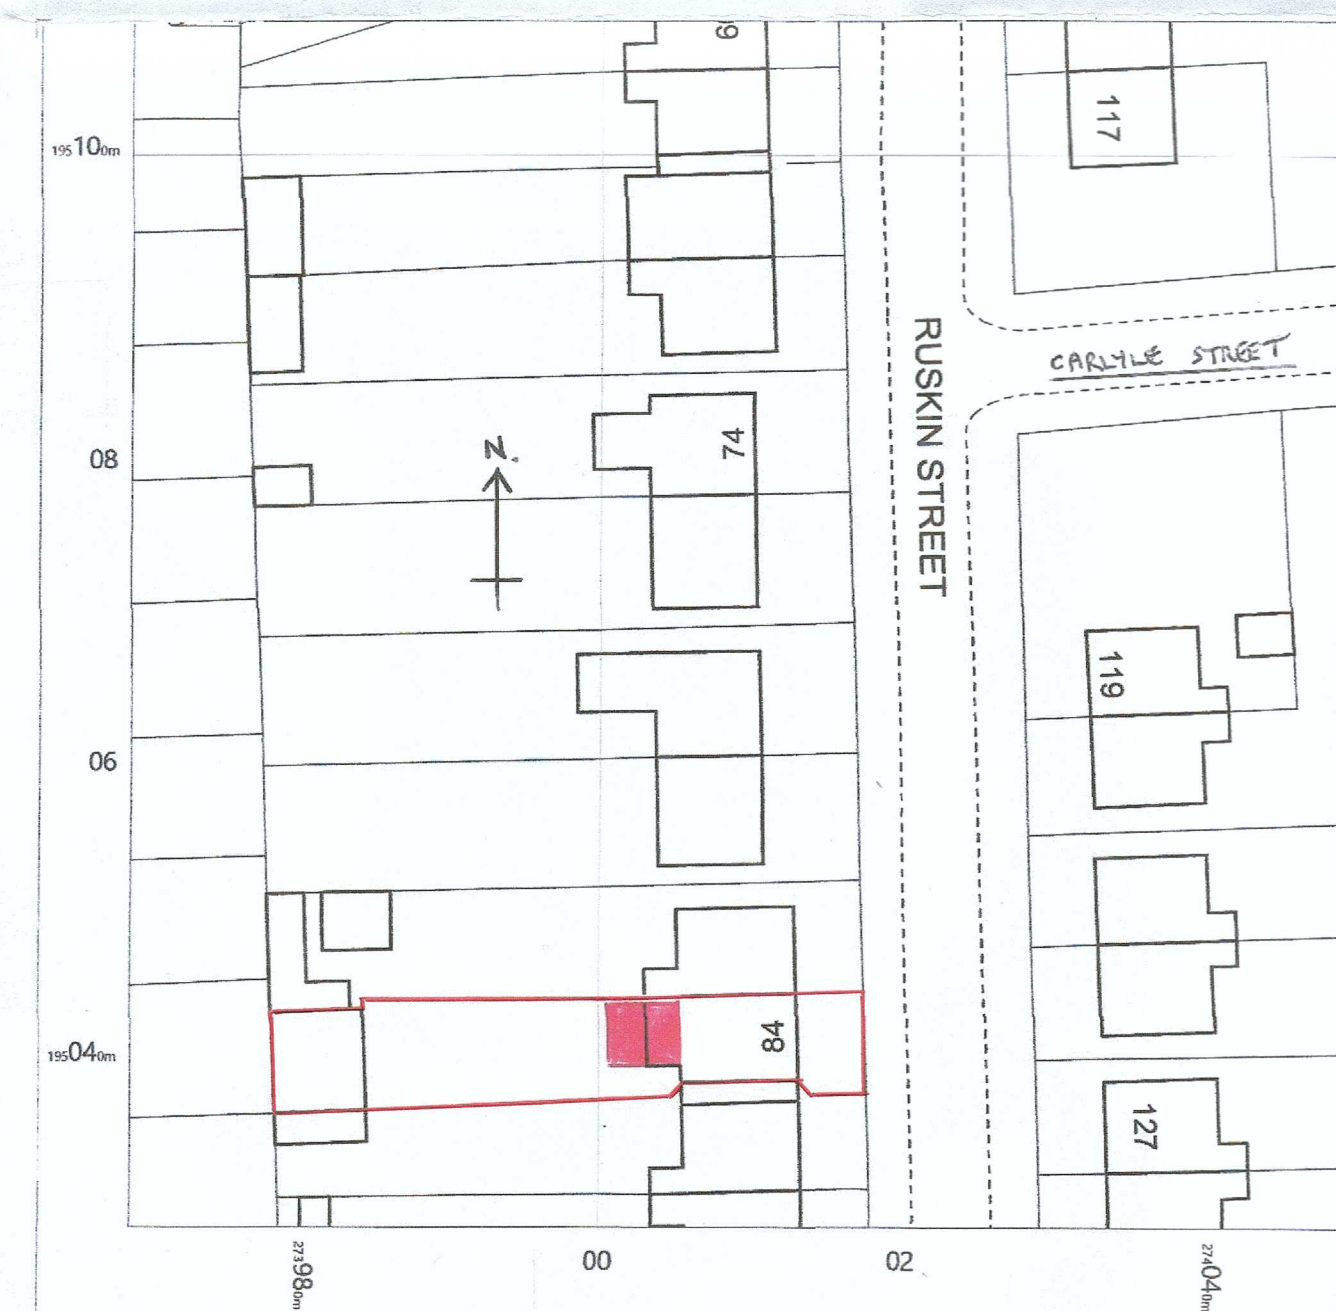

BLOCK PLAN 1:500

* P.C.C. LINTELS (4 No.) BUILT INTO BLOCKWORK CAVITY WALLS OF NEW EXTENSION ABOVE DRAIN (SEWER) LINE *

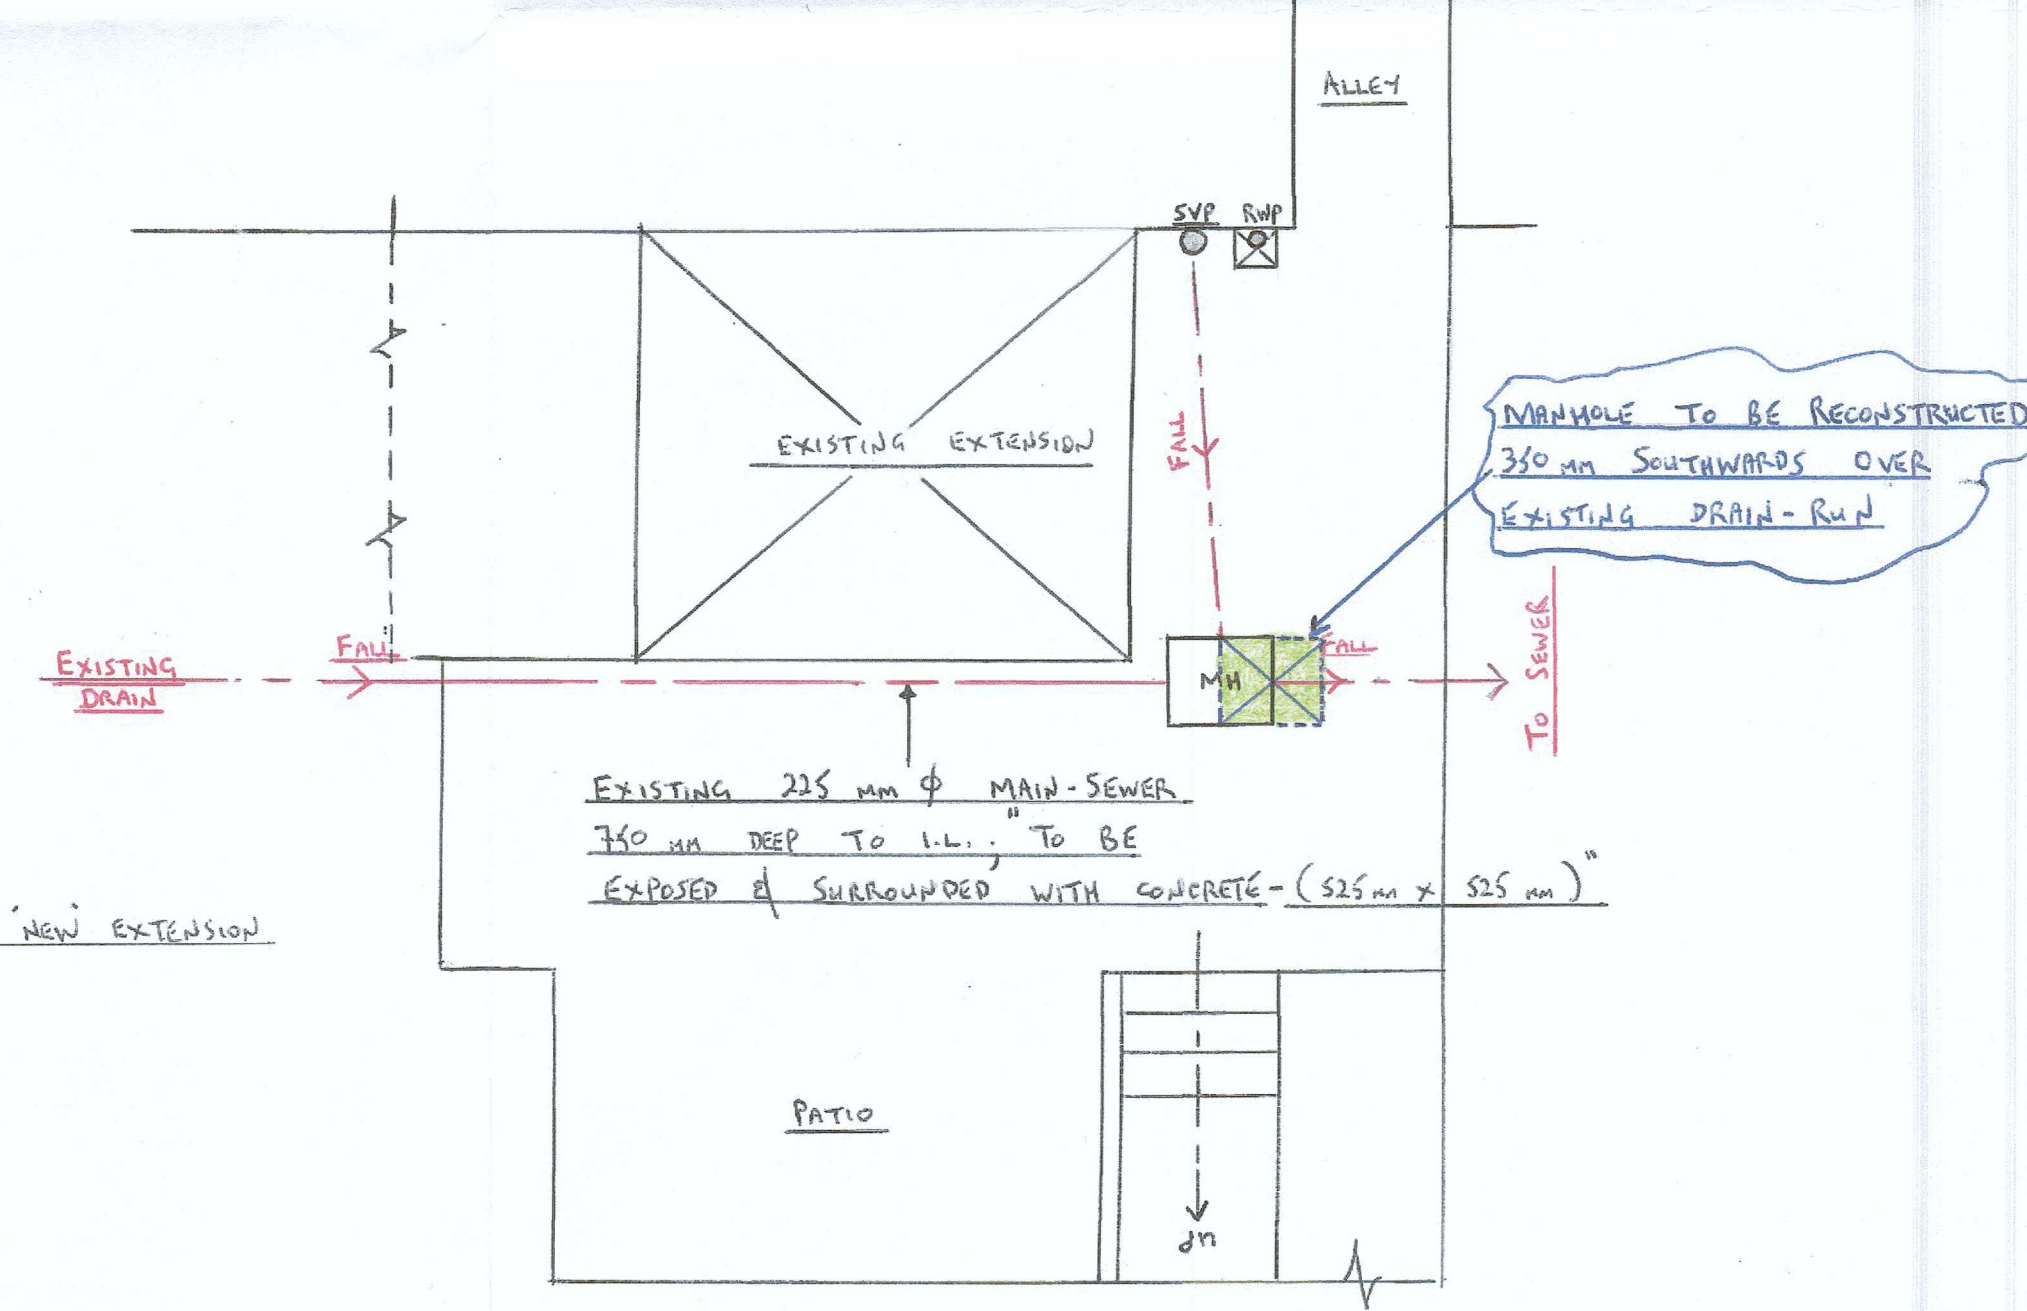

FOUL DRAIN LAYOUT 1:50

PROPOSED SINGLE-STOREY KITCHEN EXTENSION TO REAR (WEST) OF 84 RUSKIN STREET
BRITON-FERRY, NEATH, SA11 2LD FOR MISS ZOE JEFFRYS

SCALES 1:100, 1:1250, 1:500