
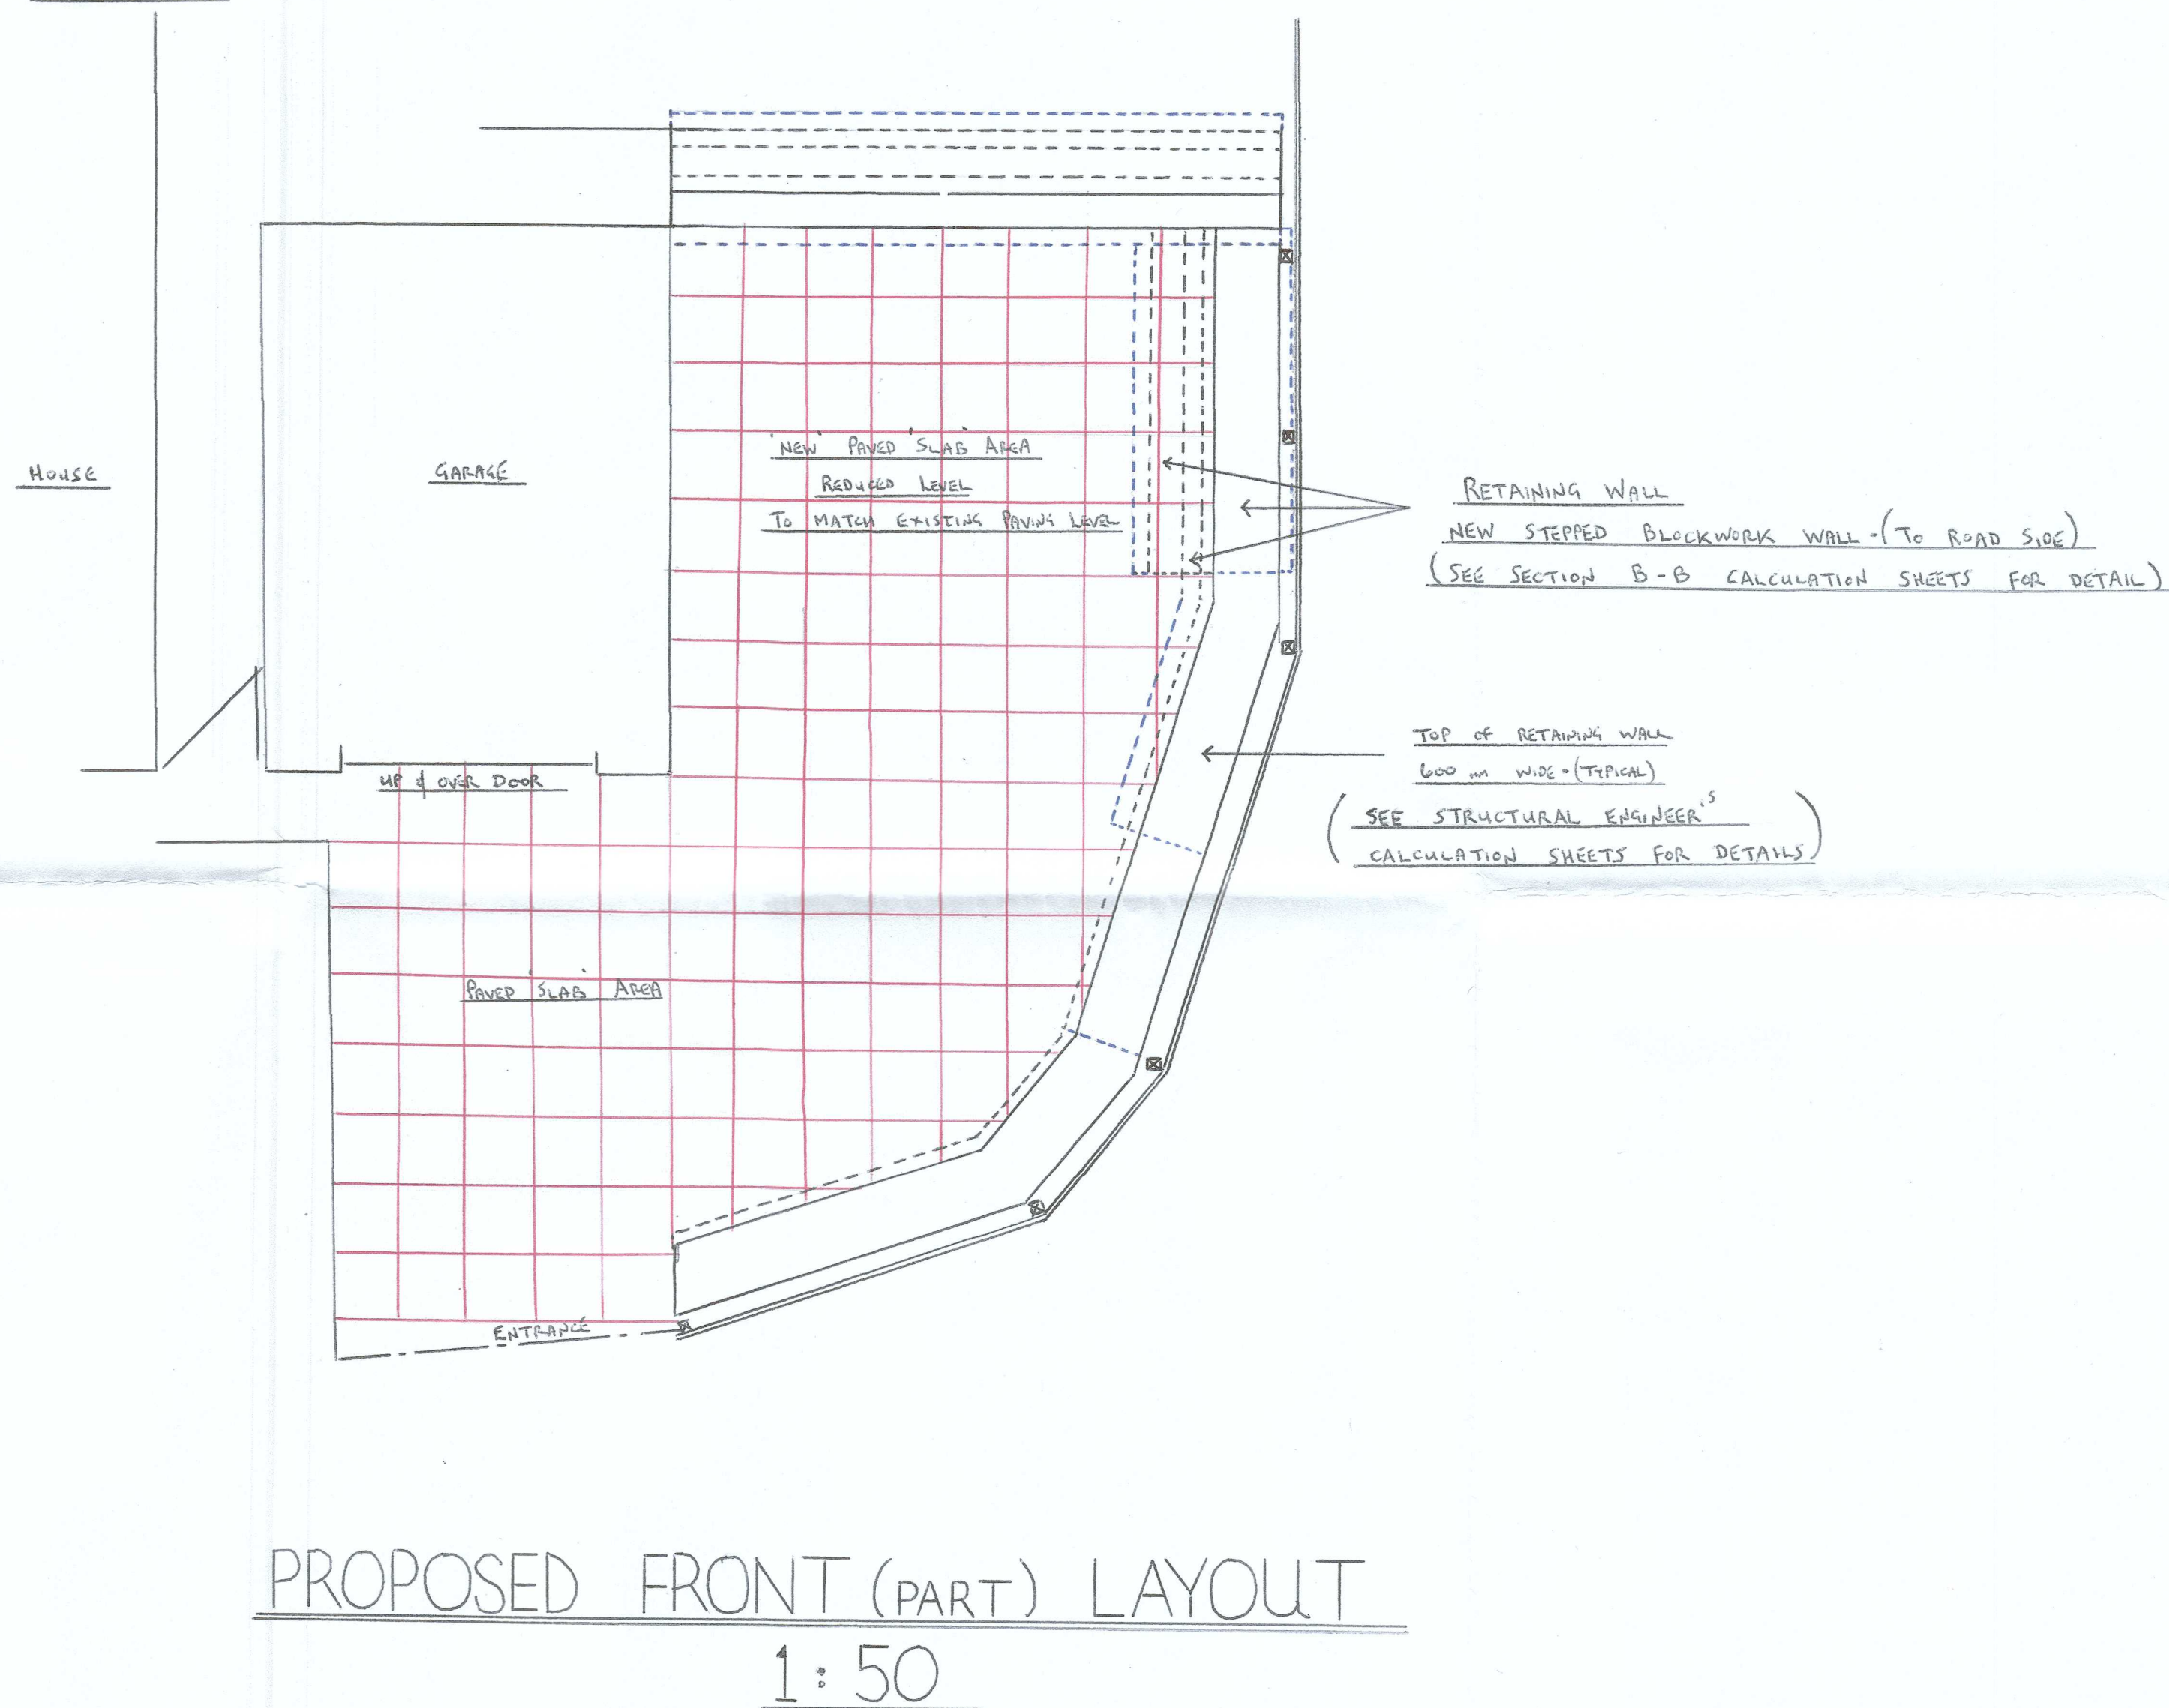
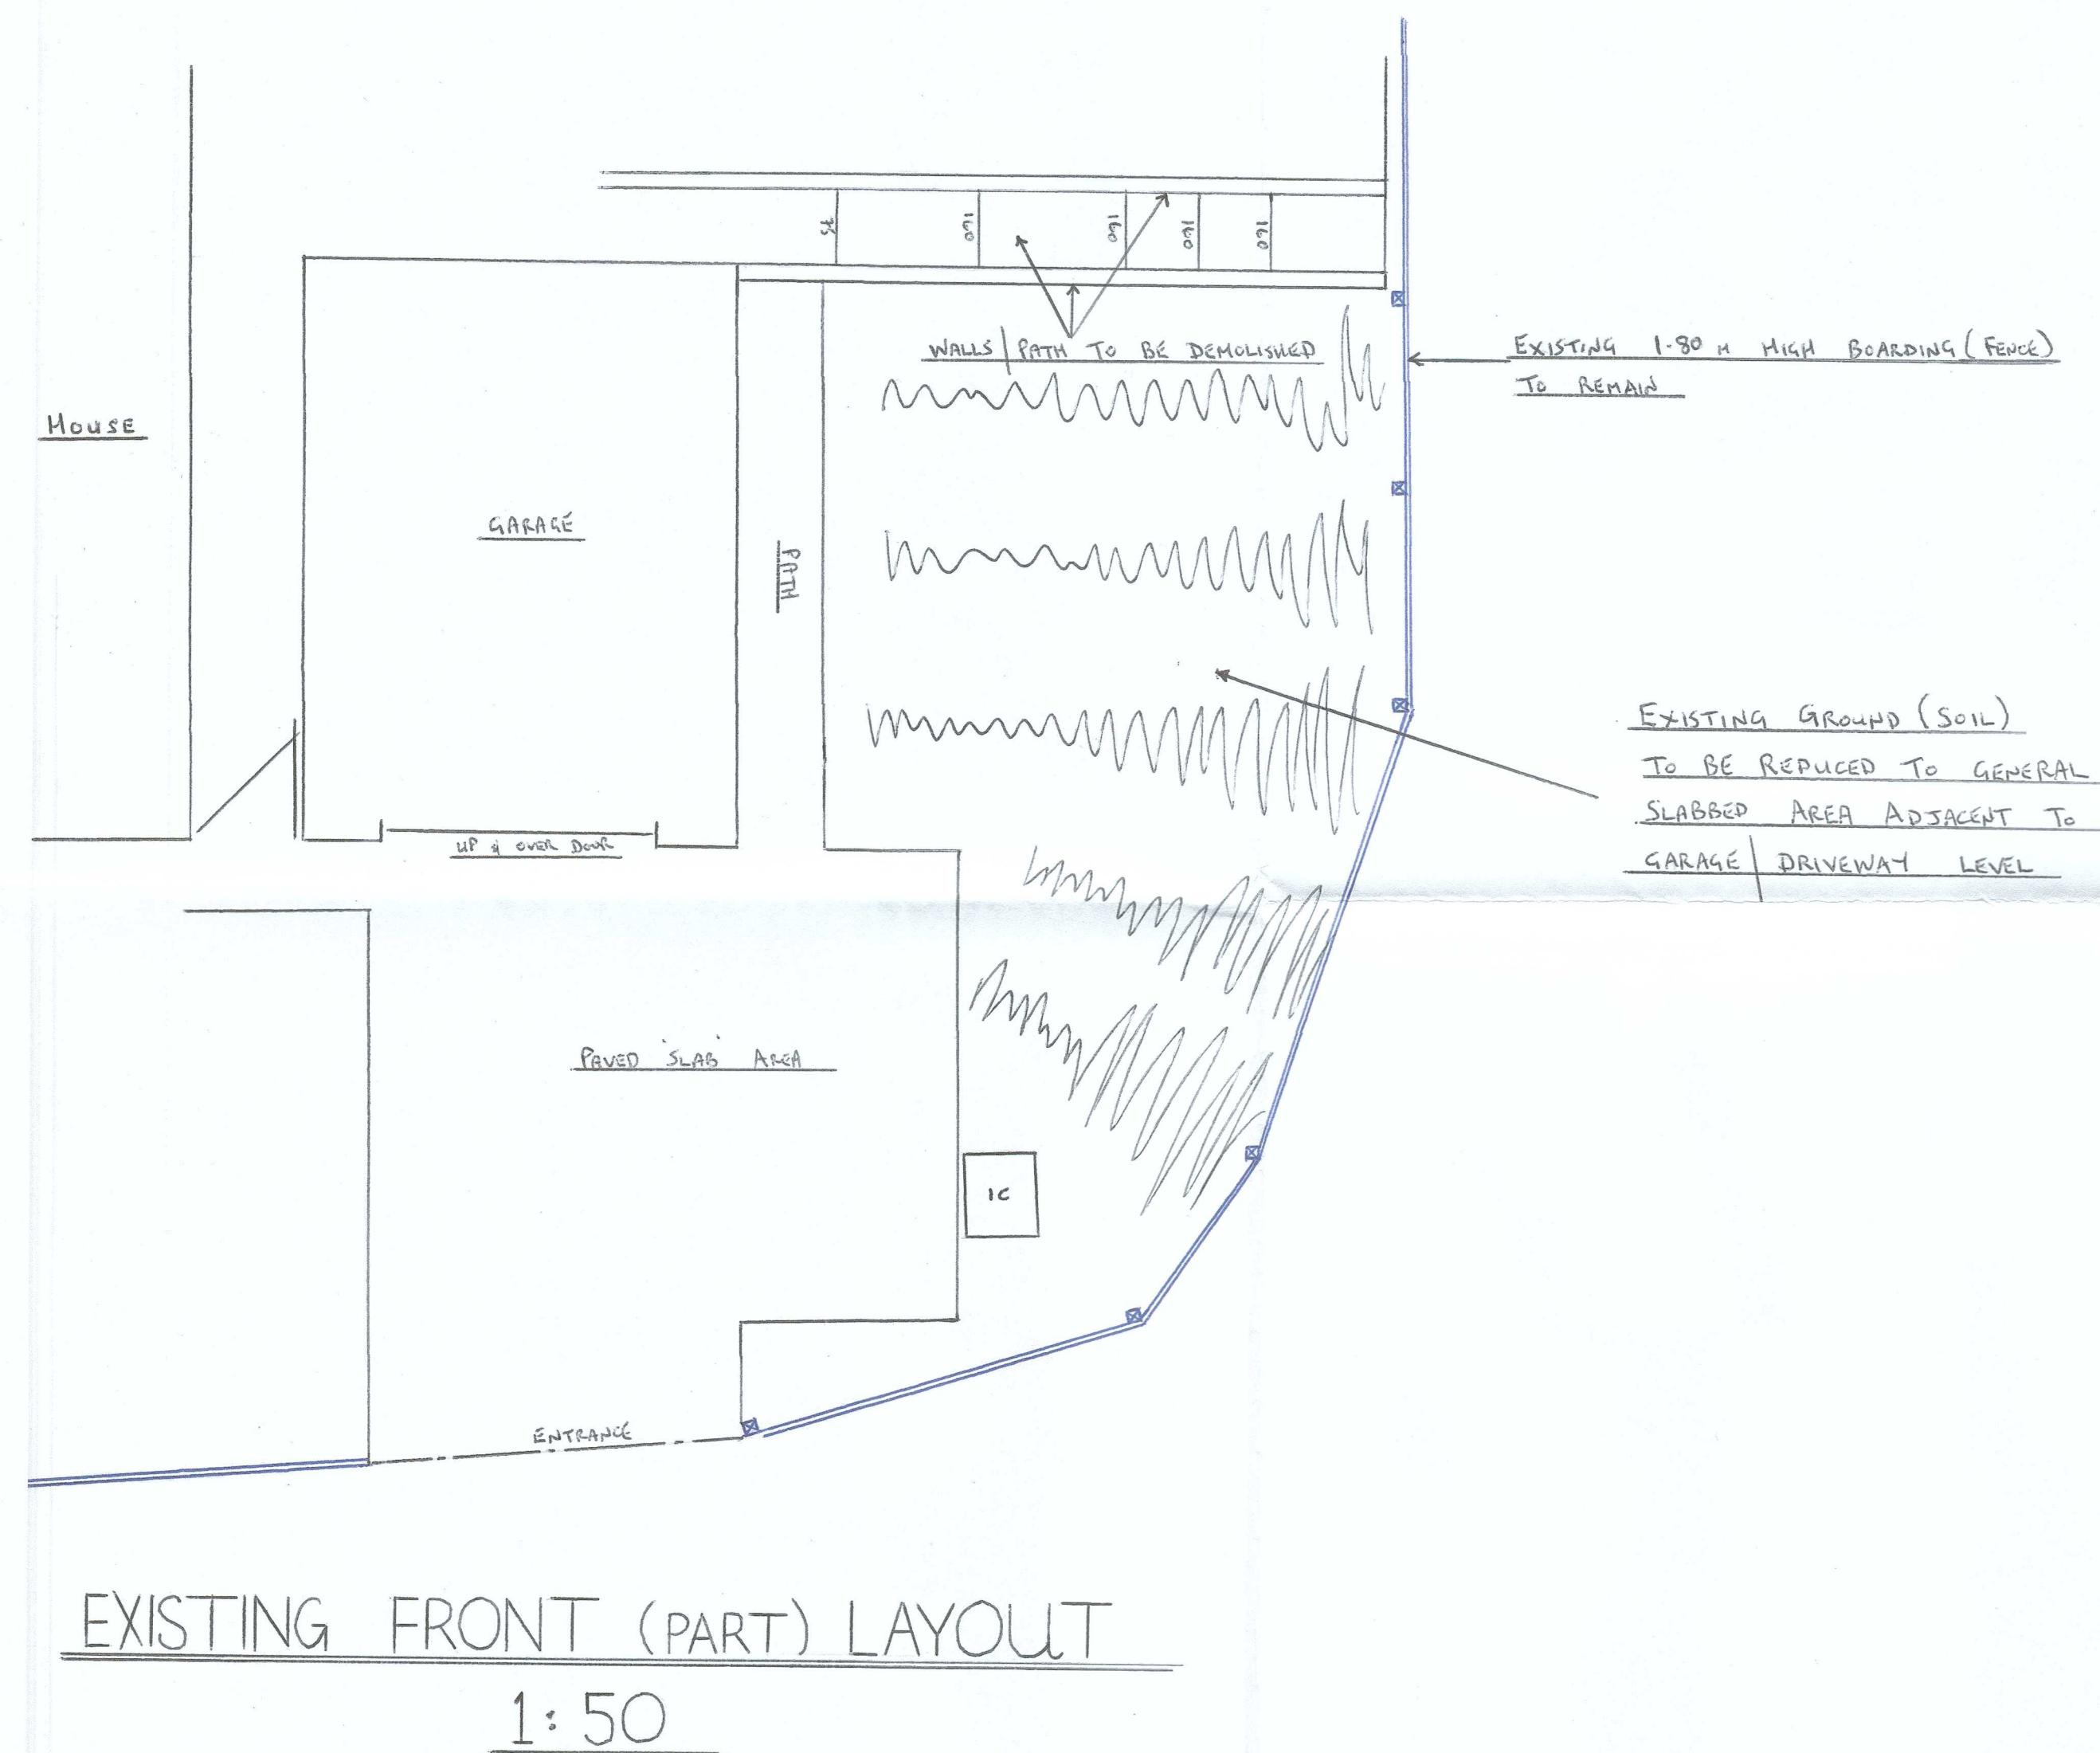
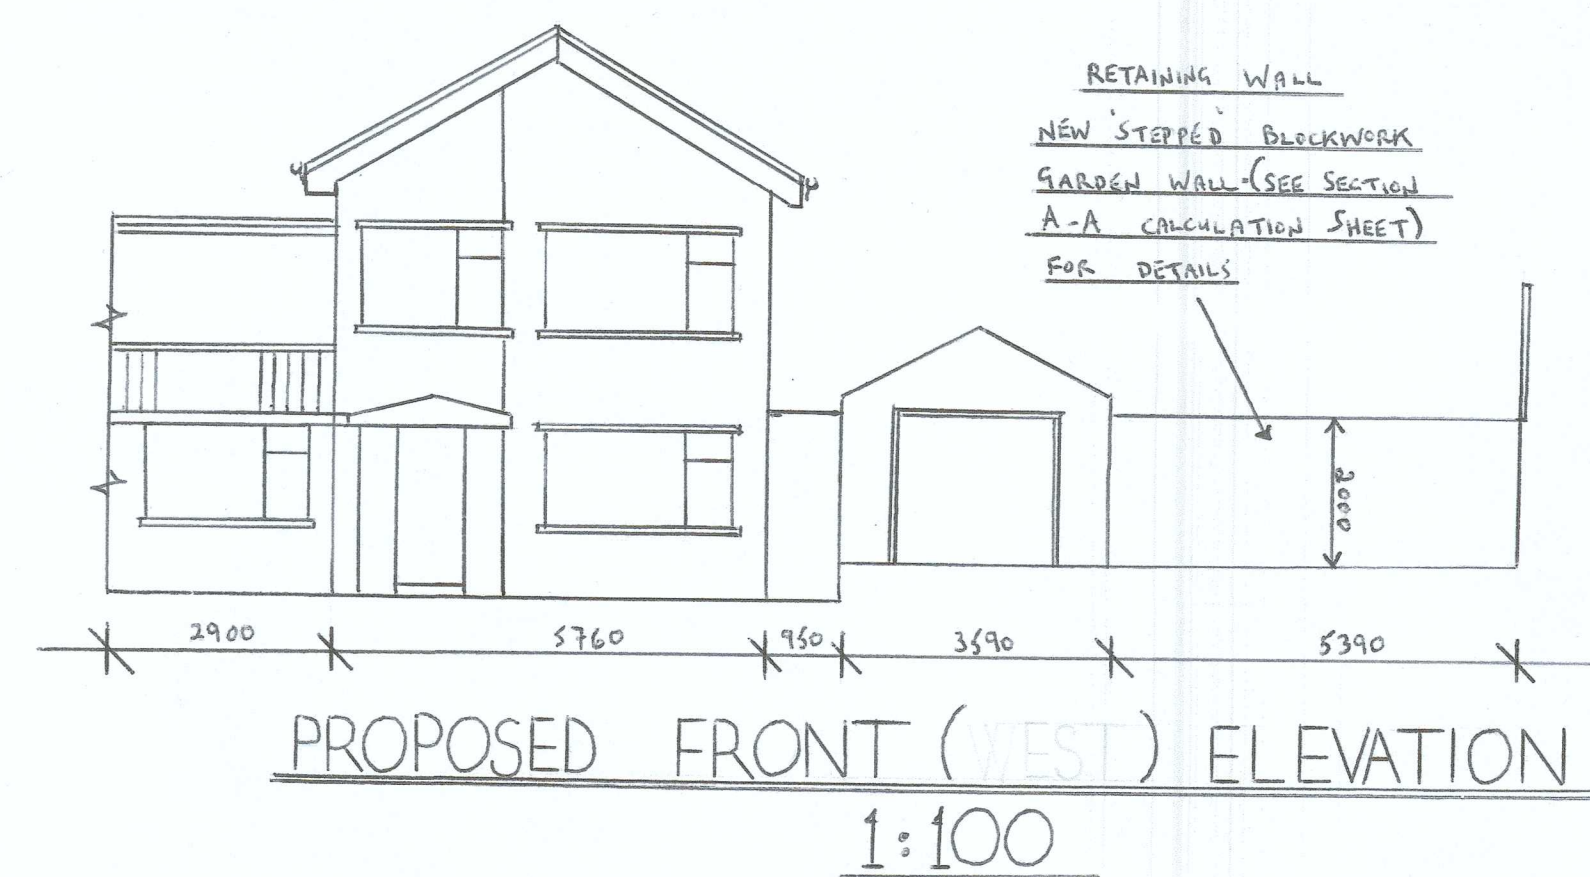


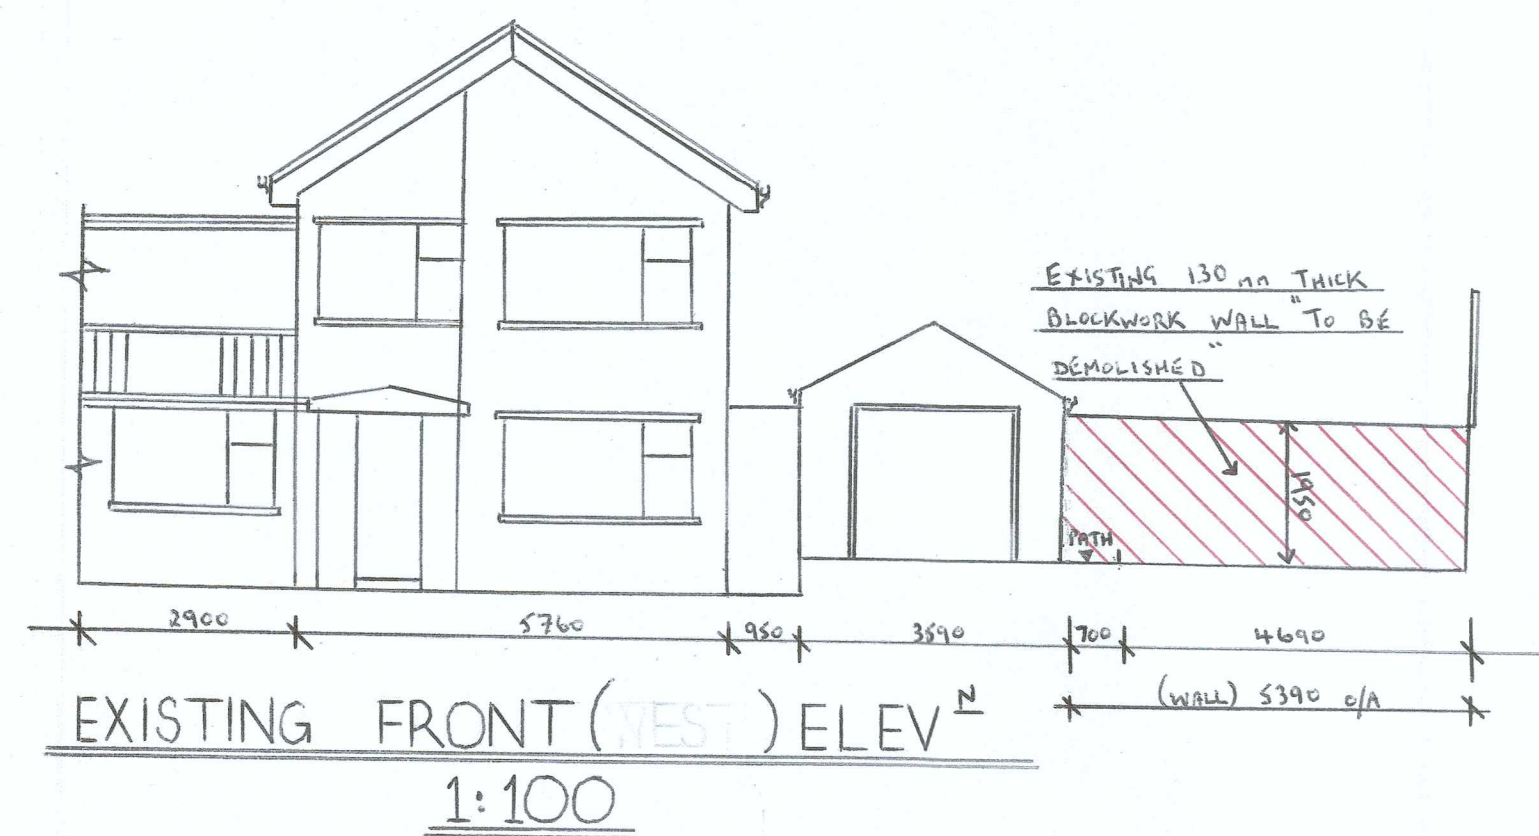

PROPOSED ADDITIONAL P.C.C. SLAB CAR-PARKING AREA TO SOUTH SIDE OF GARAGE/HOUSE FOR MR. & MRS. M. RUGGIERIO
AT 2 FAIRWOOD DRIVE, BAGLAN, PORT-TALBOT, SA12 8NT INCLUSIVE OF BLOCKWORK RETAINING WALLS

SCALES : 1:100, 1:50 SHEET 1 OF 2