

CALCULATION SHEET				Ref No	A	Rev	
Rev A B C				Page	of		
Designed <i>Ch...</i>				Project No			
Date				SCALE : 1 : 50			
Checked				Project MR. M. RUGGIERO			

Location

2. FAIRWOOD DRIVE.

GARDEN

A

A

B

B

ROAD.

GARAGE

ELEVATION 1.




WALL SHOWN STRAIGHT.
BUT TO BE BUILT TO
FOLLOW CURVE OF
FOOTPATH.

PLAN ON WALLS
(1:50)

CALCULATION SHEET				Ref No	B	Rev	
Rev				A	B	C	Page
Designed				of			
Date				Project No			
Checked				Project			
				SCALE 1:50			
				MR M. RUGGIERO			

Location


ELEVATION 1.

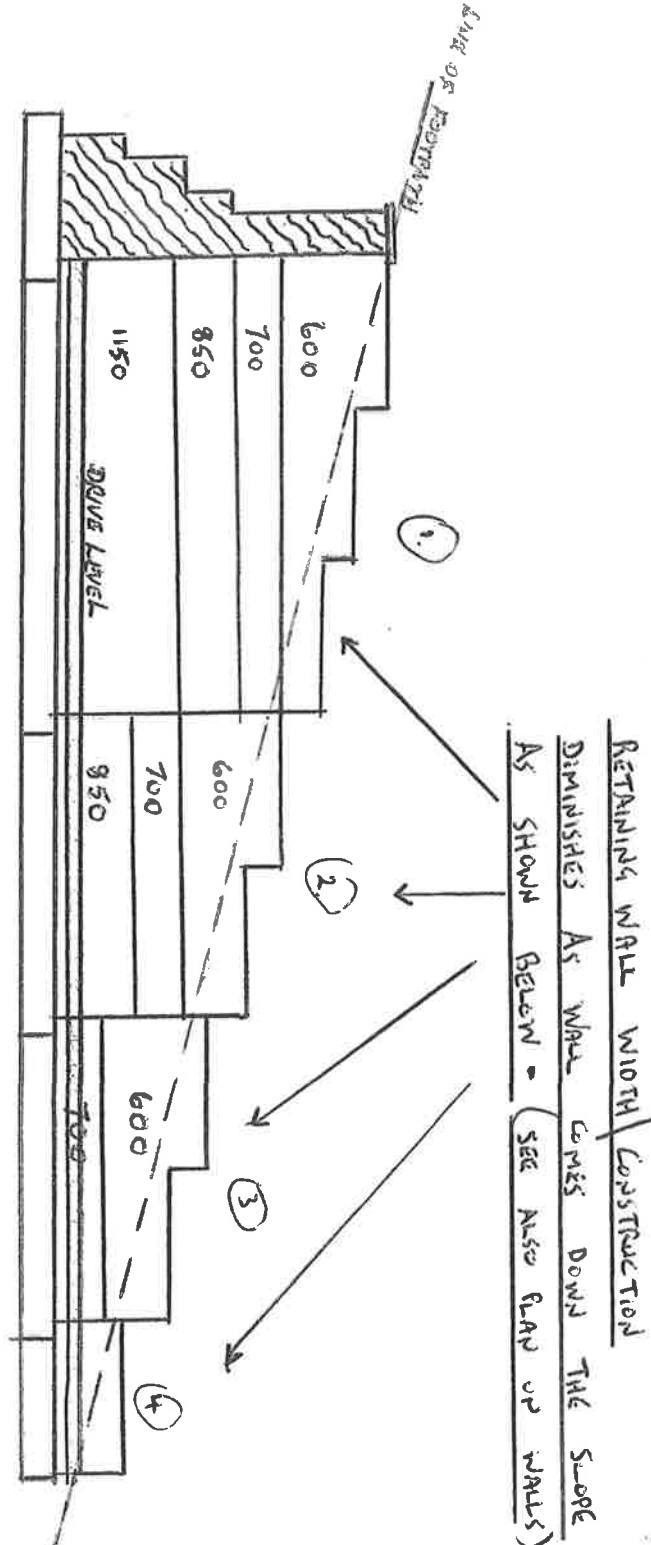

CALCULATION SHEET				Ref No	C	Rev	
Rev A B C				Page	9	of	
Designed <i>Mr. I. Eng. S.M. I. Struct. E.</i>				Project No			
Date <i>Sept '21</i>				SCALE <i>1:20</i>			
Checked				Project <i>MR. M. RUGGIERO</i>			

Location

WALL TO ROAD.

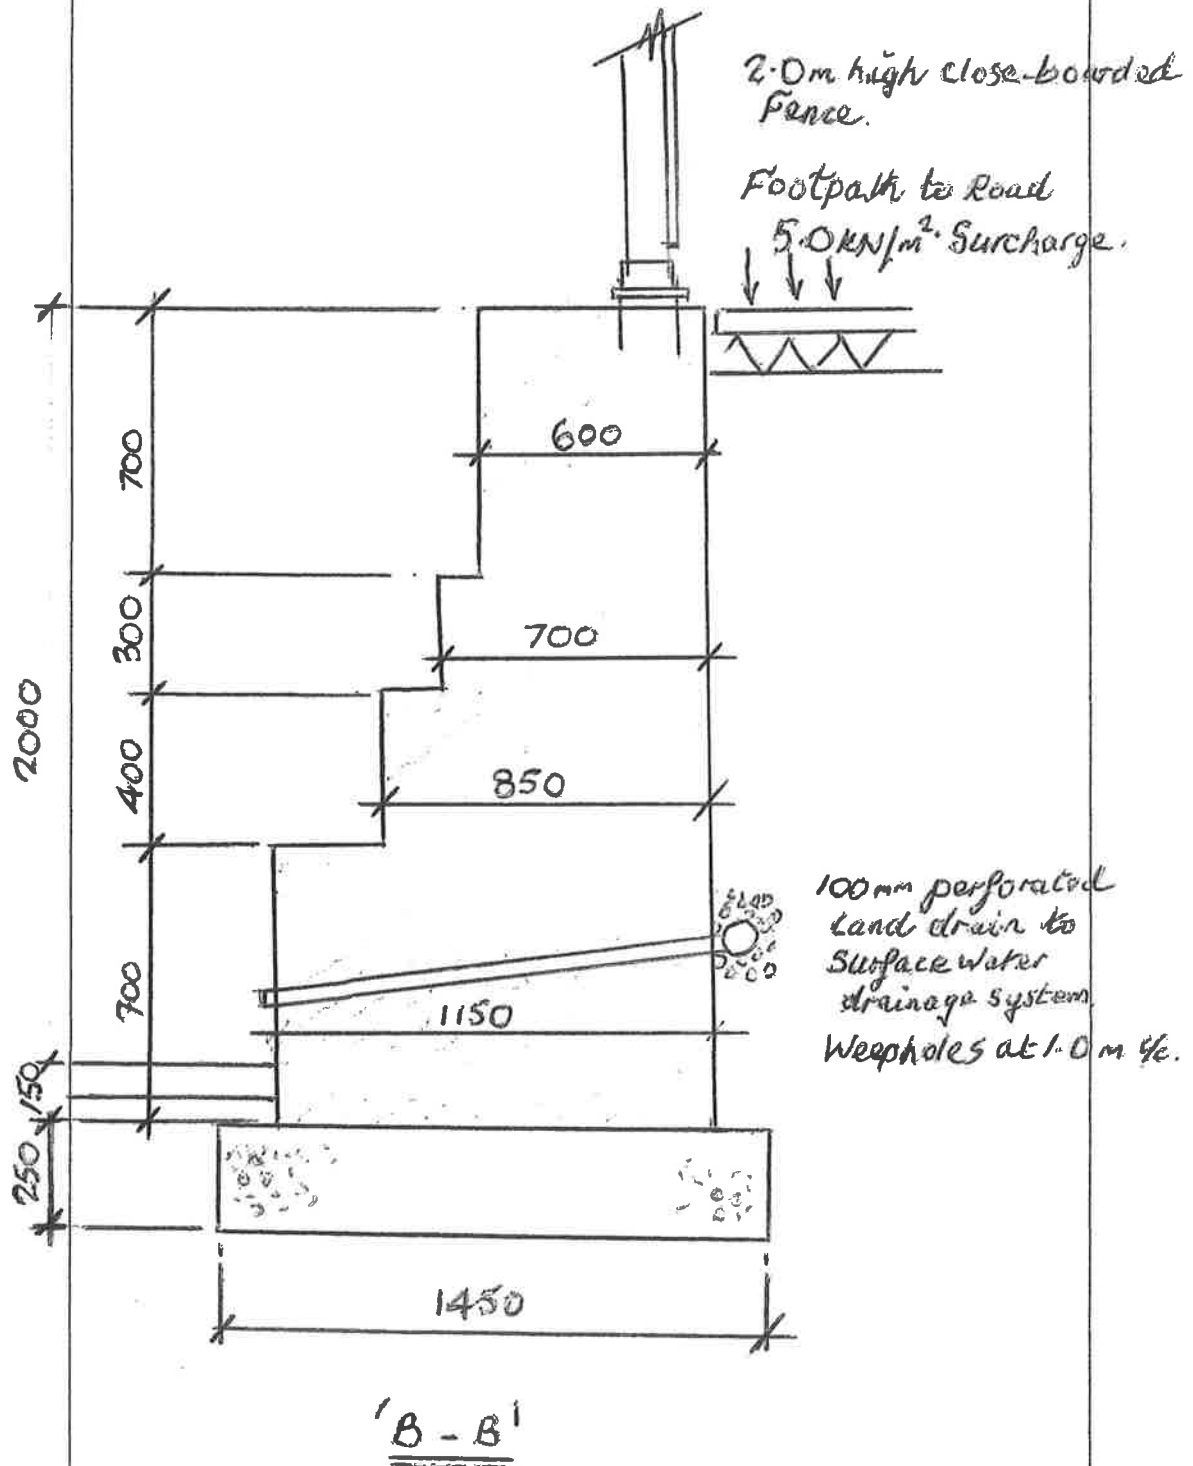

CALCULATION SHEET				Ref No	D	Rev	
Rev A B C				Page	2	of	
Designed <i>Dr. L. Eng. M. I. Ruggiero</i>				Project No			
Date <i>3006 '01</i>				<i>Scale 1 : 20</i>			
Checked				Project <i>MR M. RUGGIERO</i>			

Location

GARDEN WALL

