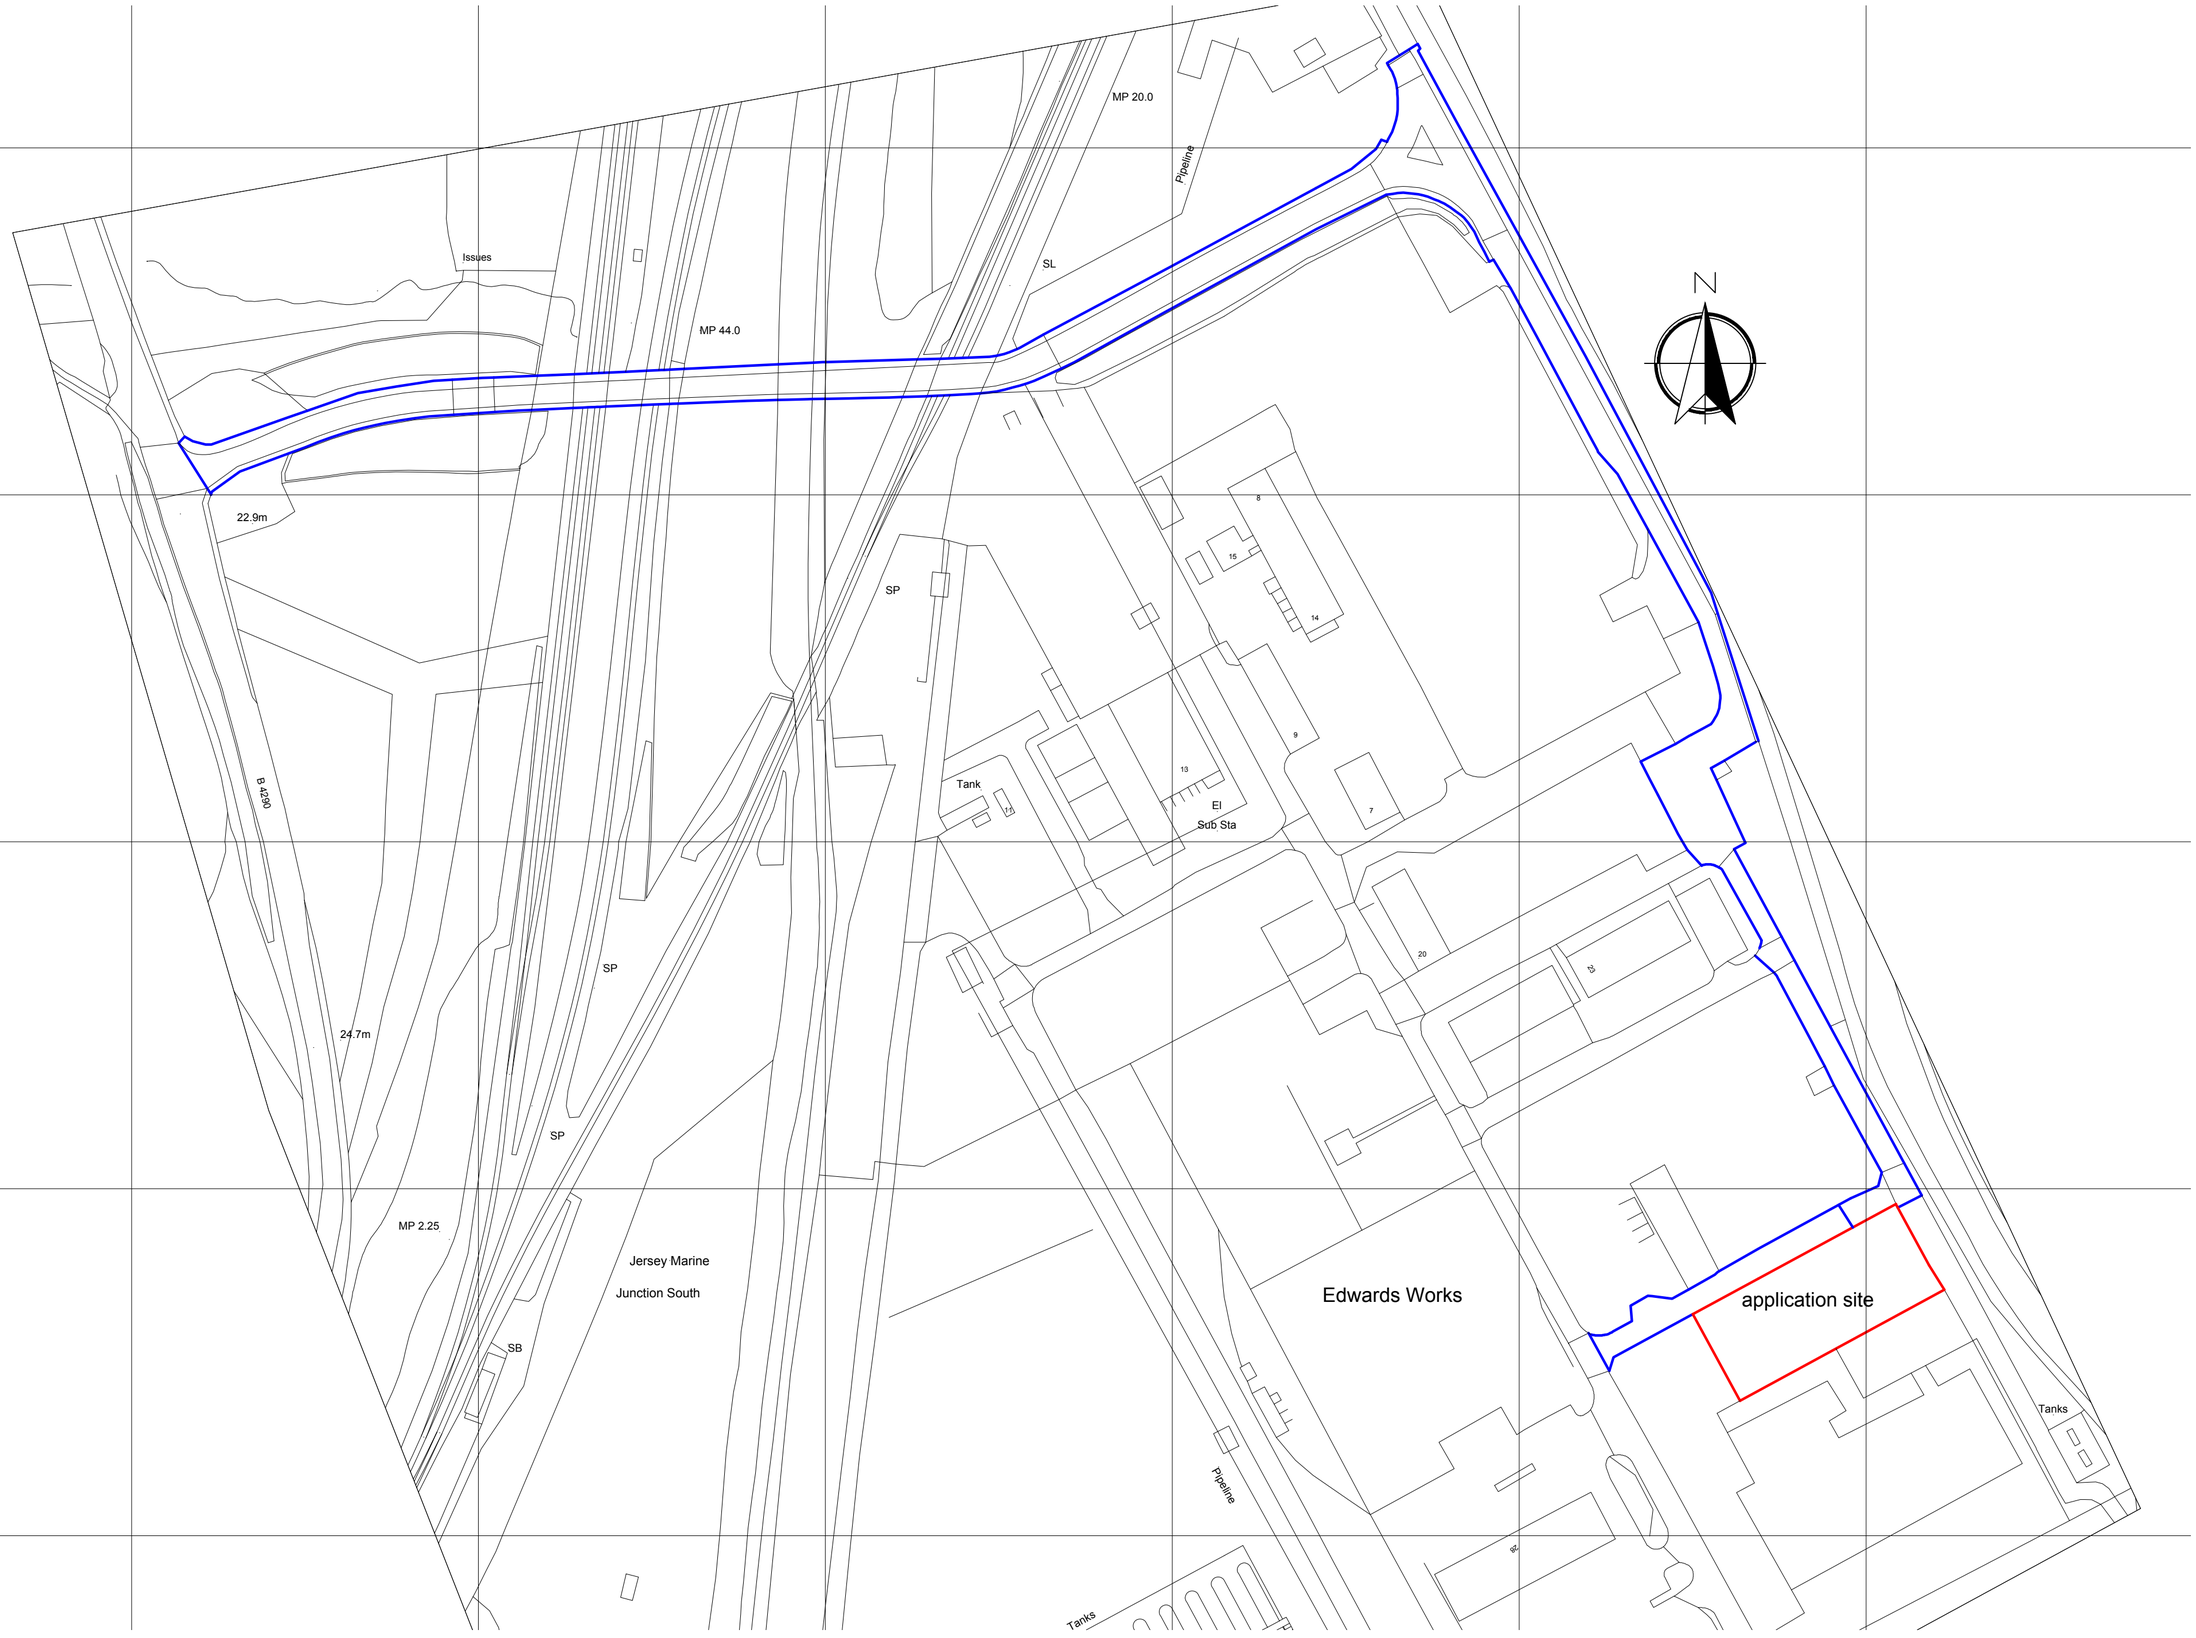



THIS DRAWING IS COPYRIGHT ©

Ken Bateman
Chartered Surveyor
B.Sc. (Hons.) MRICS. C. Build E MCABE

Appin Fairview Clwyd y Fagwr Merthyr Tydfil
CF48 1HW

project
25a Edwards Works
Llandarcy
Neath
SA10 6JY

title
Location plan showing access point from adopted highway

Date: December2020
Scale: A2@ 1 : 100
Drawn:

Drawing No. GA 005
Rev.