


THIS IS A C.A.D. PRODUCED DRAWING AND SHOULD NOT BE AMENDED BY HAND.


NOTES

- | | |
|---|---|
| 1 | All dimensions in millimetres unless otherwise stated. |
| 2 | Do not scale off drawing. All dimensions to be checked on site. |

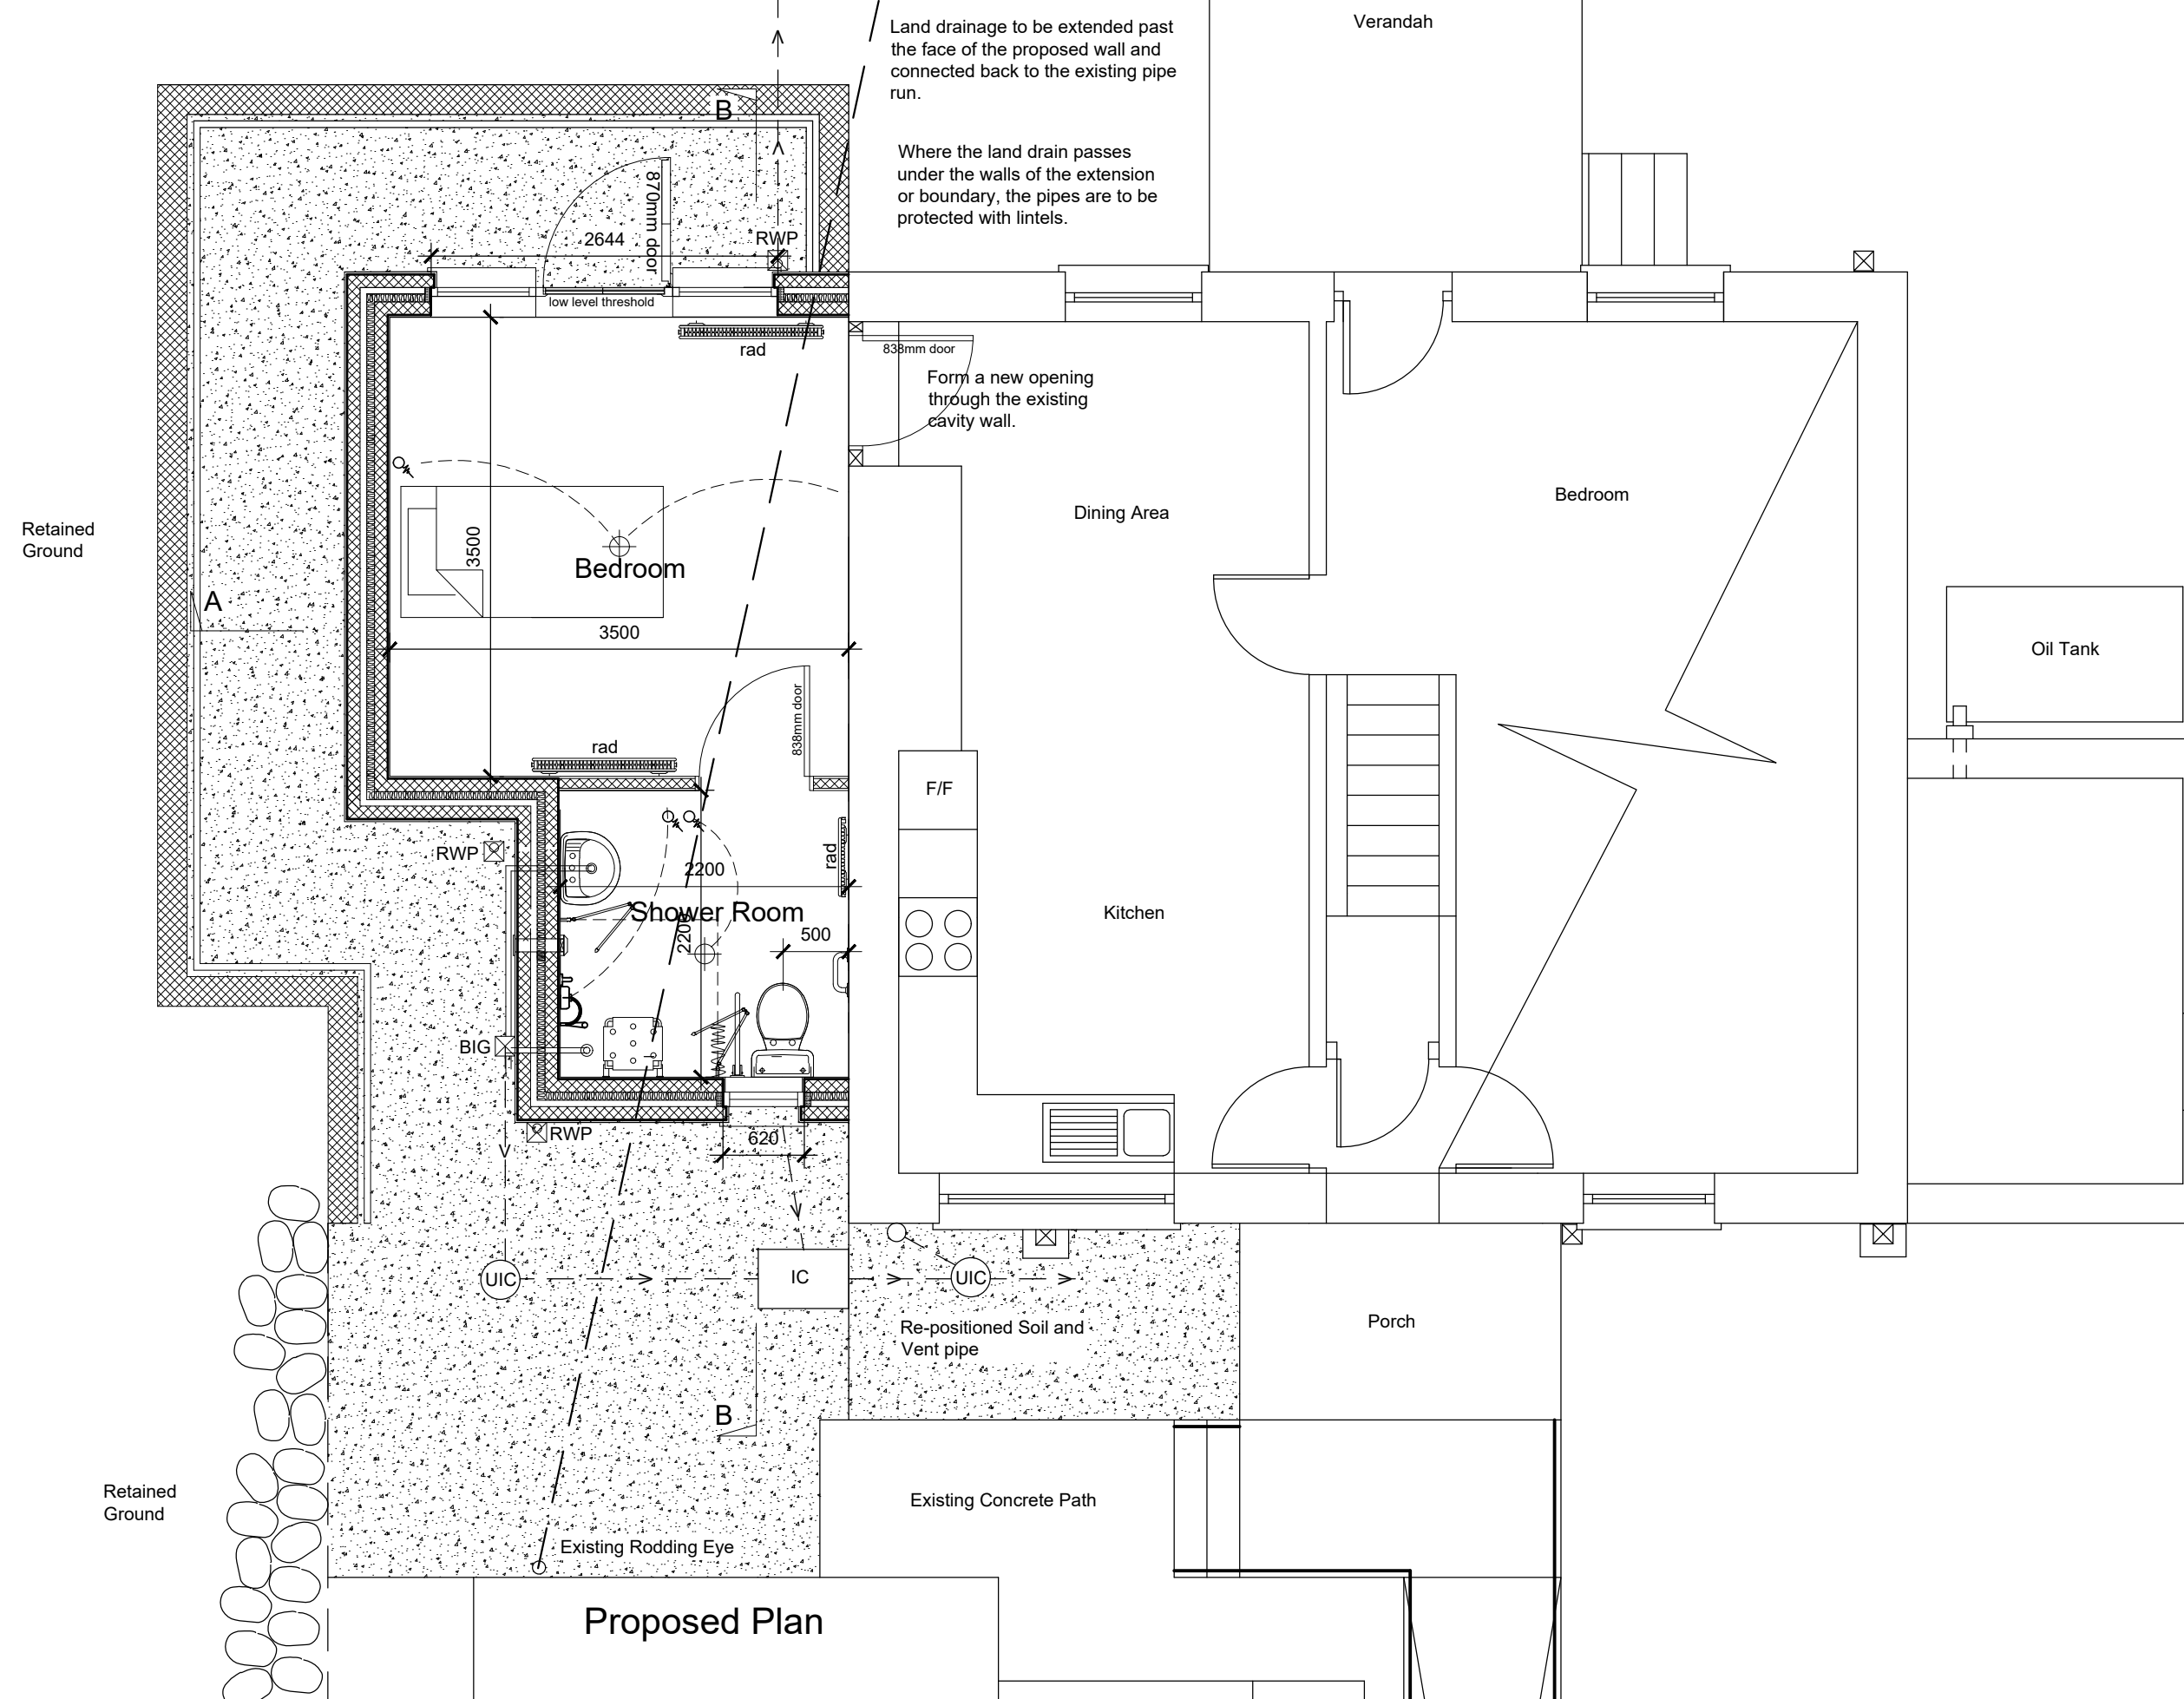

a	Second H track added and traversing gate.
---	---

Rev	Details	Dr	Date
-----	---------	----	------

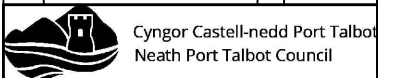

Cyngor Castell-nedd Port Talbot
Neath Port Talbot Council
Social Services, Health and Housing
Housing Renewal and Adaptations Service
Civic Centre
Neath
SA11 3QZ

Project	Cwmtynwydd Farm Penbryn Road Cwmlllynfell
---------	---

Bedroom and Shower Room
Extension
Proposed Plan

Drawn	sjl	Checked		Approved	
Date	29/9/21	Date		Date	

Scales	1:50
Drawing No.	DFG5297/1