


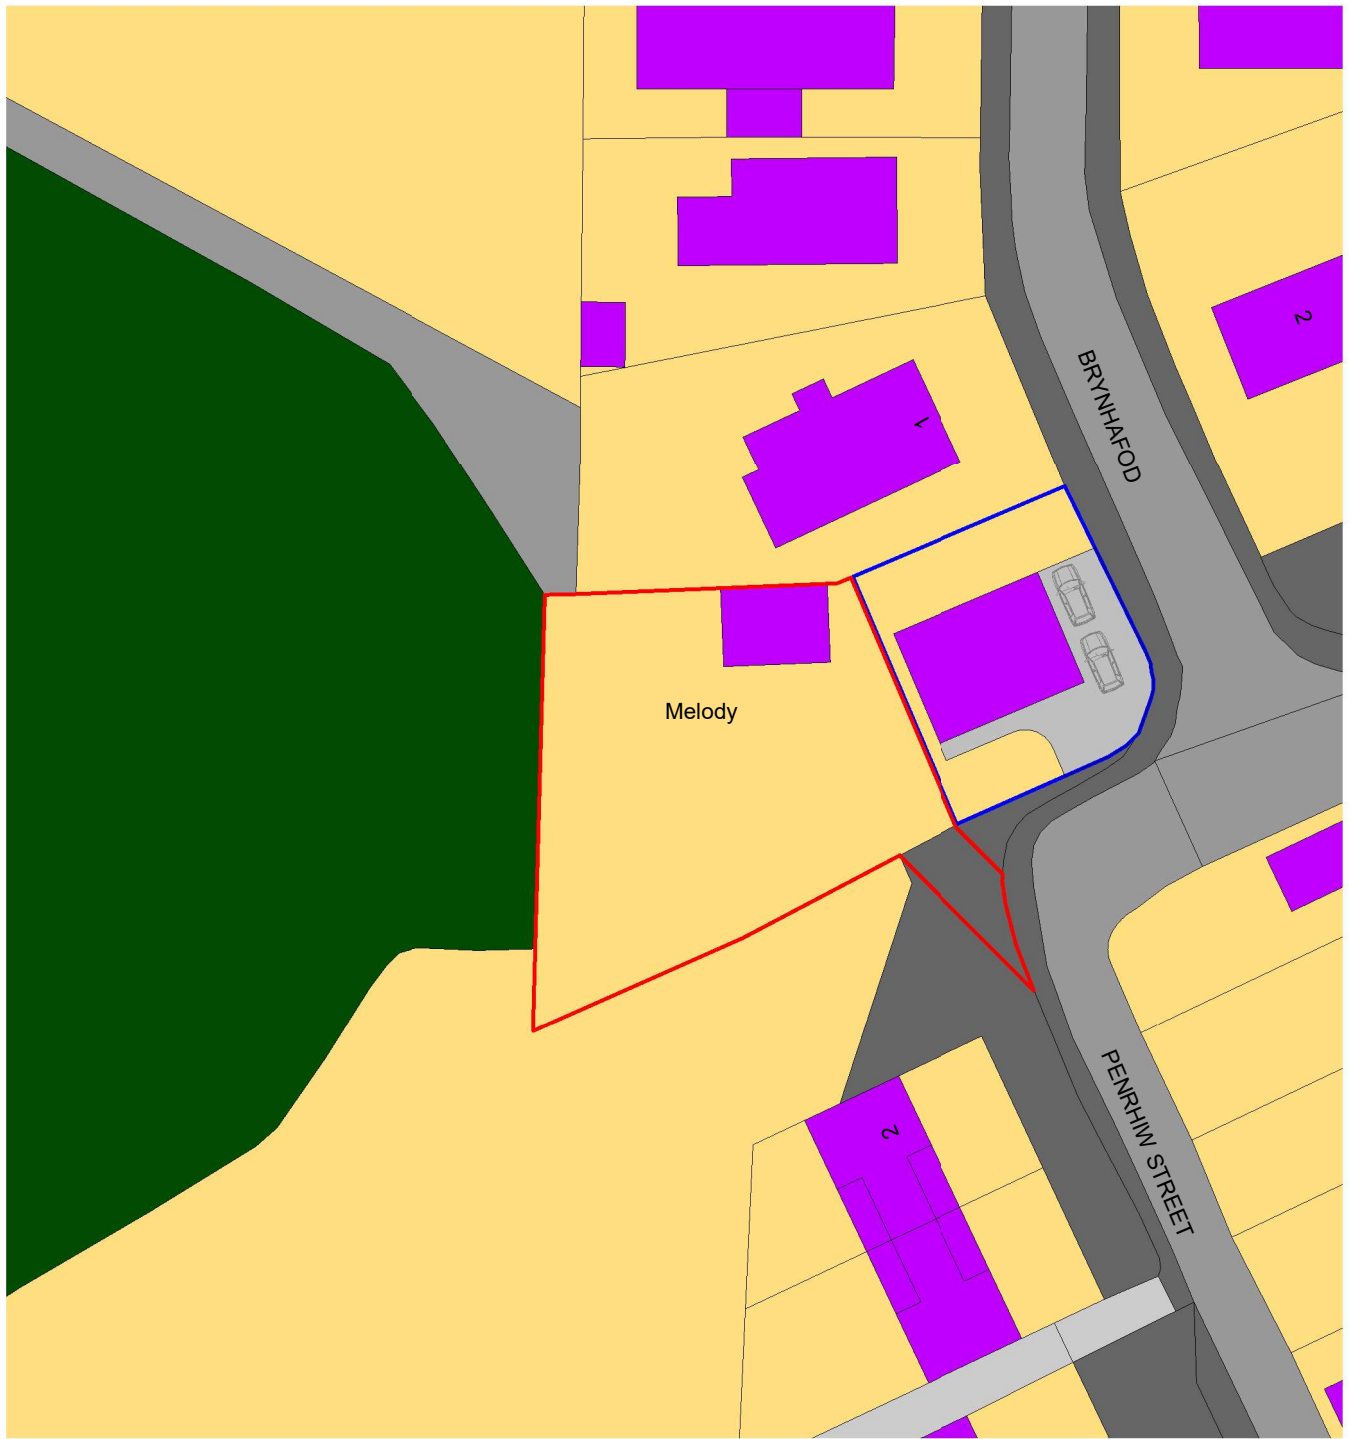

darkin
architects

drawing on
experience

www.darkinarchitects.com


CARDIFF 02922 744 005
LLANELLI 01554 778 730
NEATH 01639 505 566

info@darkinarchitects.com

RIBA 
Chartered Practice

NOTES

Ordnance Survey, (c) Crown Copyright 2021. All rights reserved. Licence number 100022432

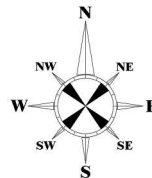

No.	Description	By	Date

THIS DRAWING IS THE COPYRIGHT OF DARKIN ARCHITECTS AND MAY NOT BE COPIED, ALTERED OR REPRODUCED IN ANY FORM OR PASSED TO A THIRD PARTY WITHOUT THEIR CONSENT. DIMENSIONS MUST BE CHECKED AND VERIFIED ON SITE AND ANY DISCREPANCIES SHOULD BE REPORTED TO THE ARCHITECT. THIS DRAWING MUST NOT BE SCALED AND SHOULD BE READ IN CONJUNCTION WITH ALL OTHER CONSULTANT'S DRAWINGS. IF IN DOUBT ASK FOR CONFIRMATION.

CLIENT: Richard Davies

PROJECT: New Home (Outline)

PROJECT ADDRESS: Land adj. Melody, Brynhafod, Bryn, Port Talbot, SA13 2SL

DRAWING TITLE: Site Block Plan

DRAWN BY

AV

CHECKED BY

TOM

© Copyright
Darkin
Architects 2021

PROJECT REF

NH351

SCALE

1 : 500

PAPER SIZE

A4

DRAWING

002

REVISION

DATE

20.07.2021