
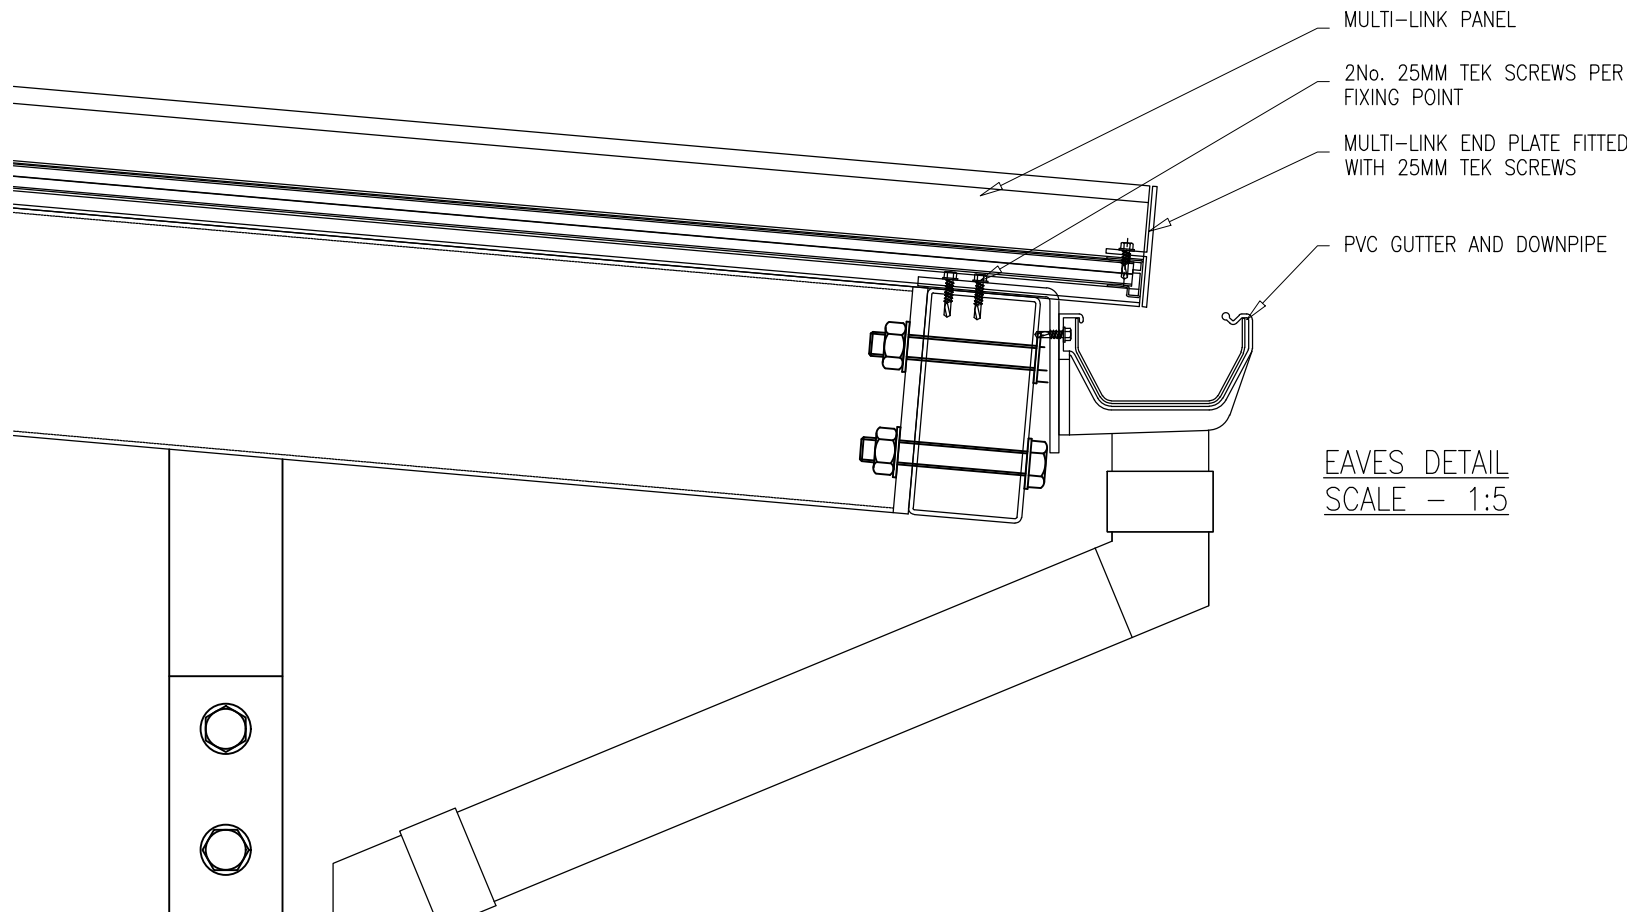
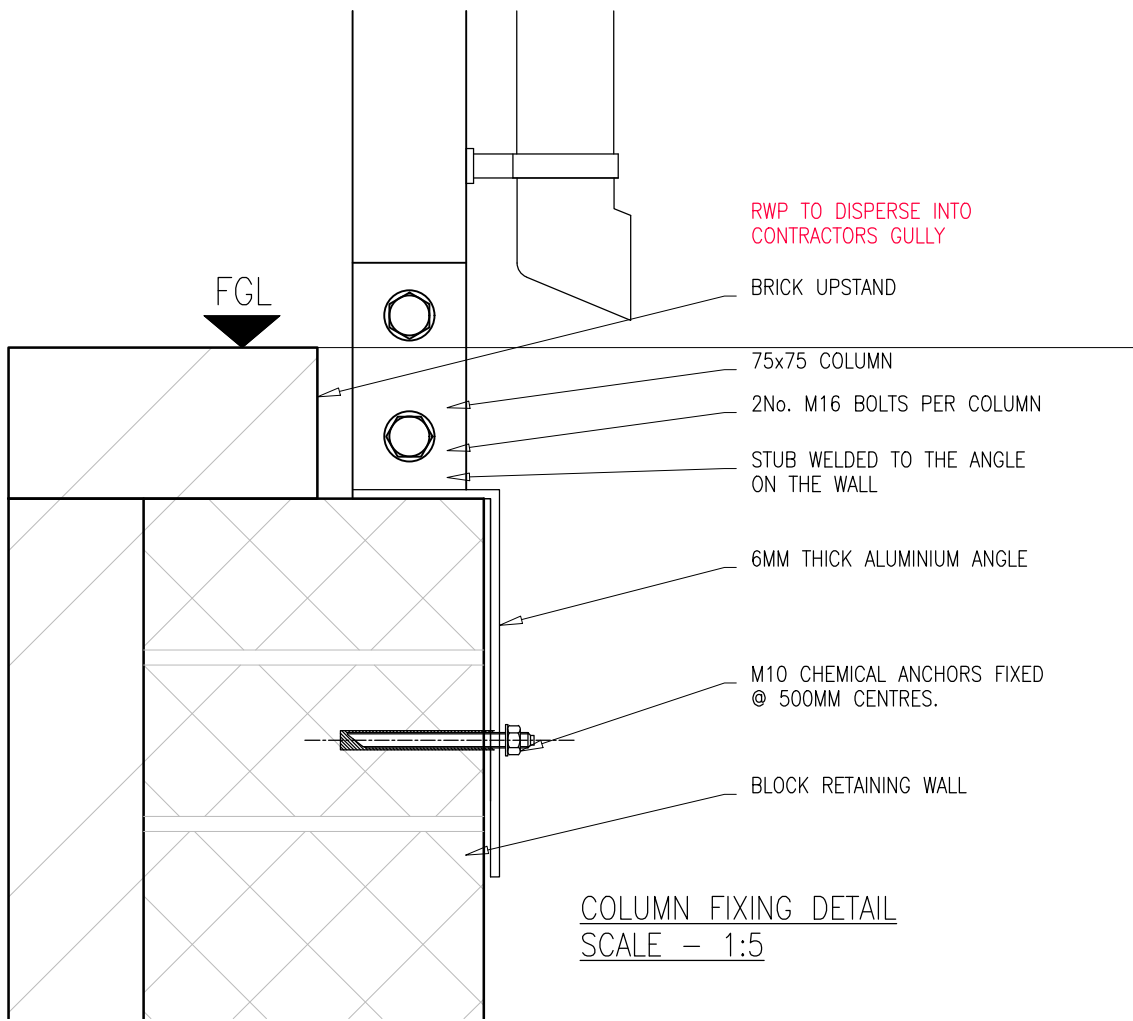
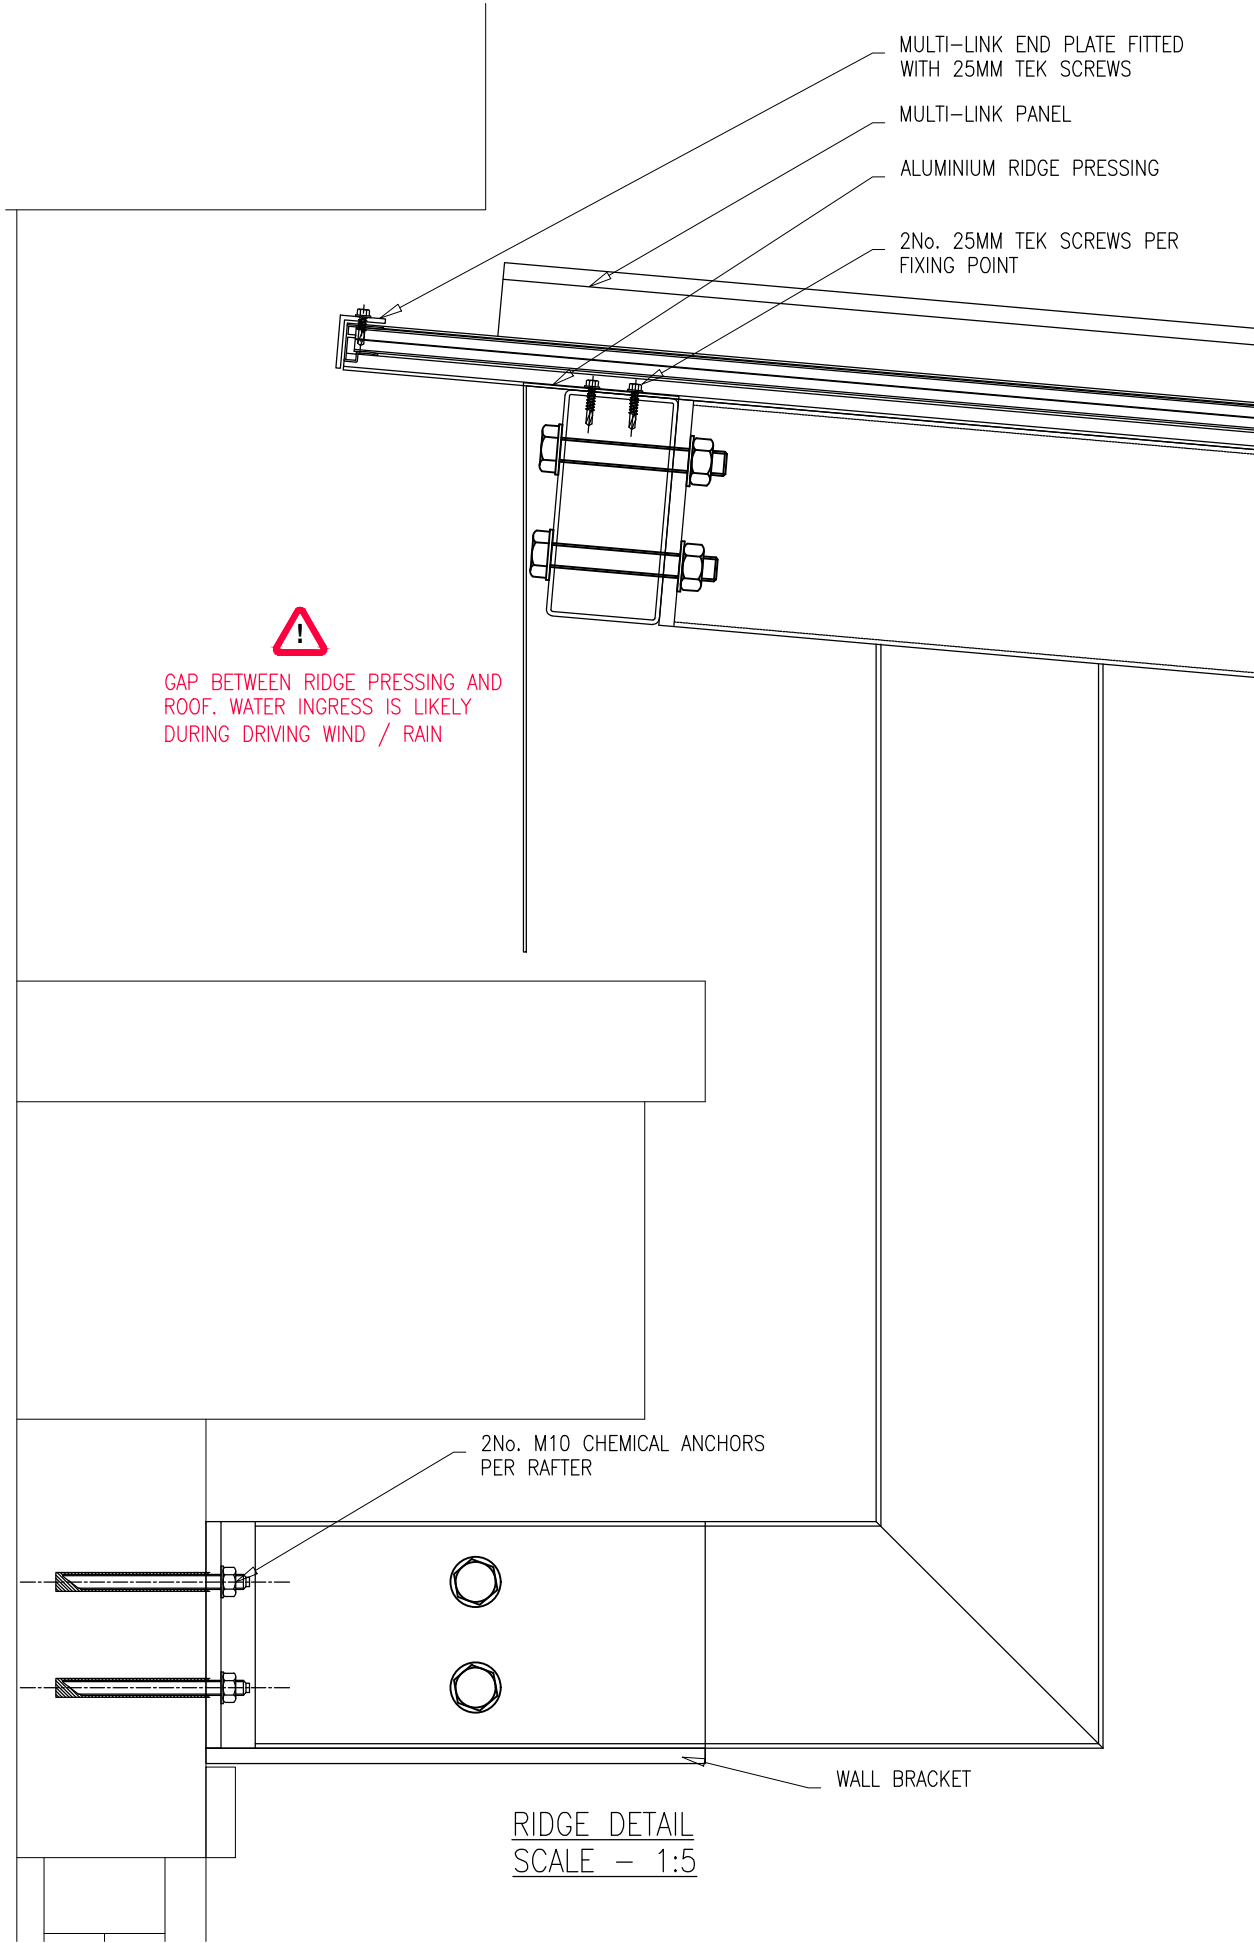
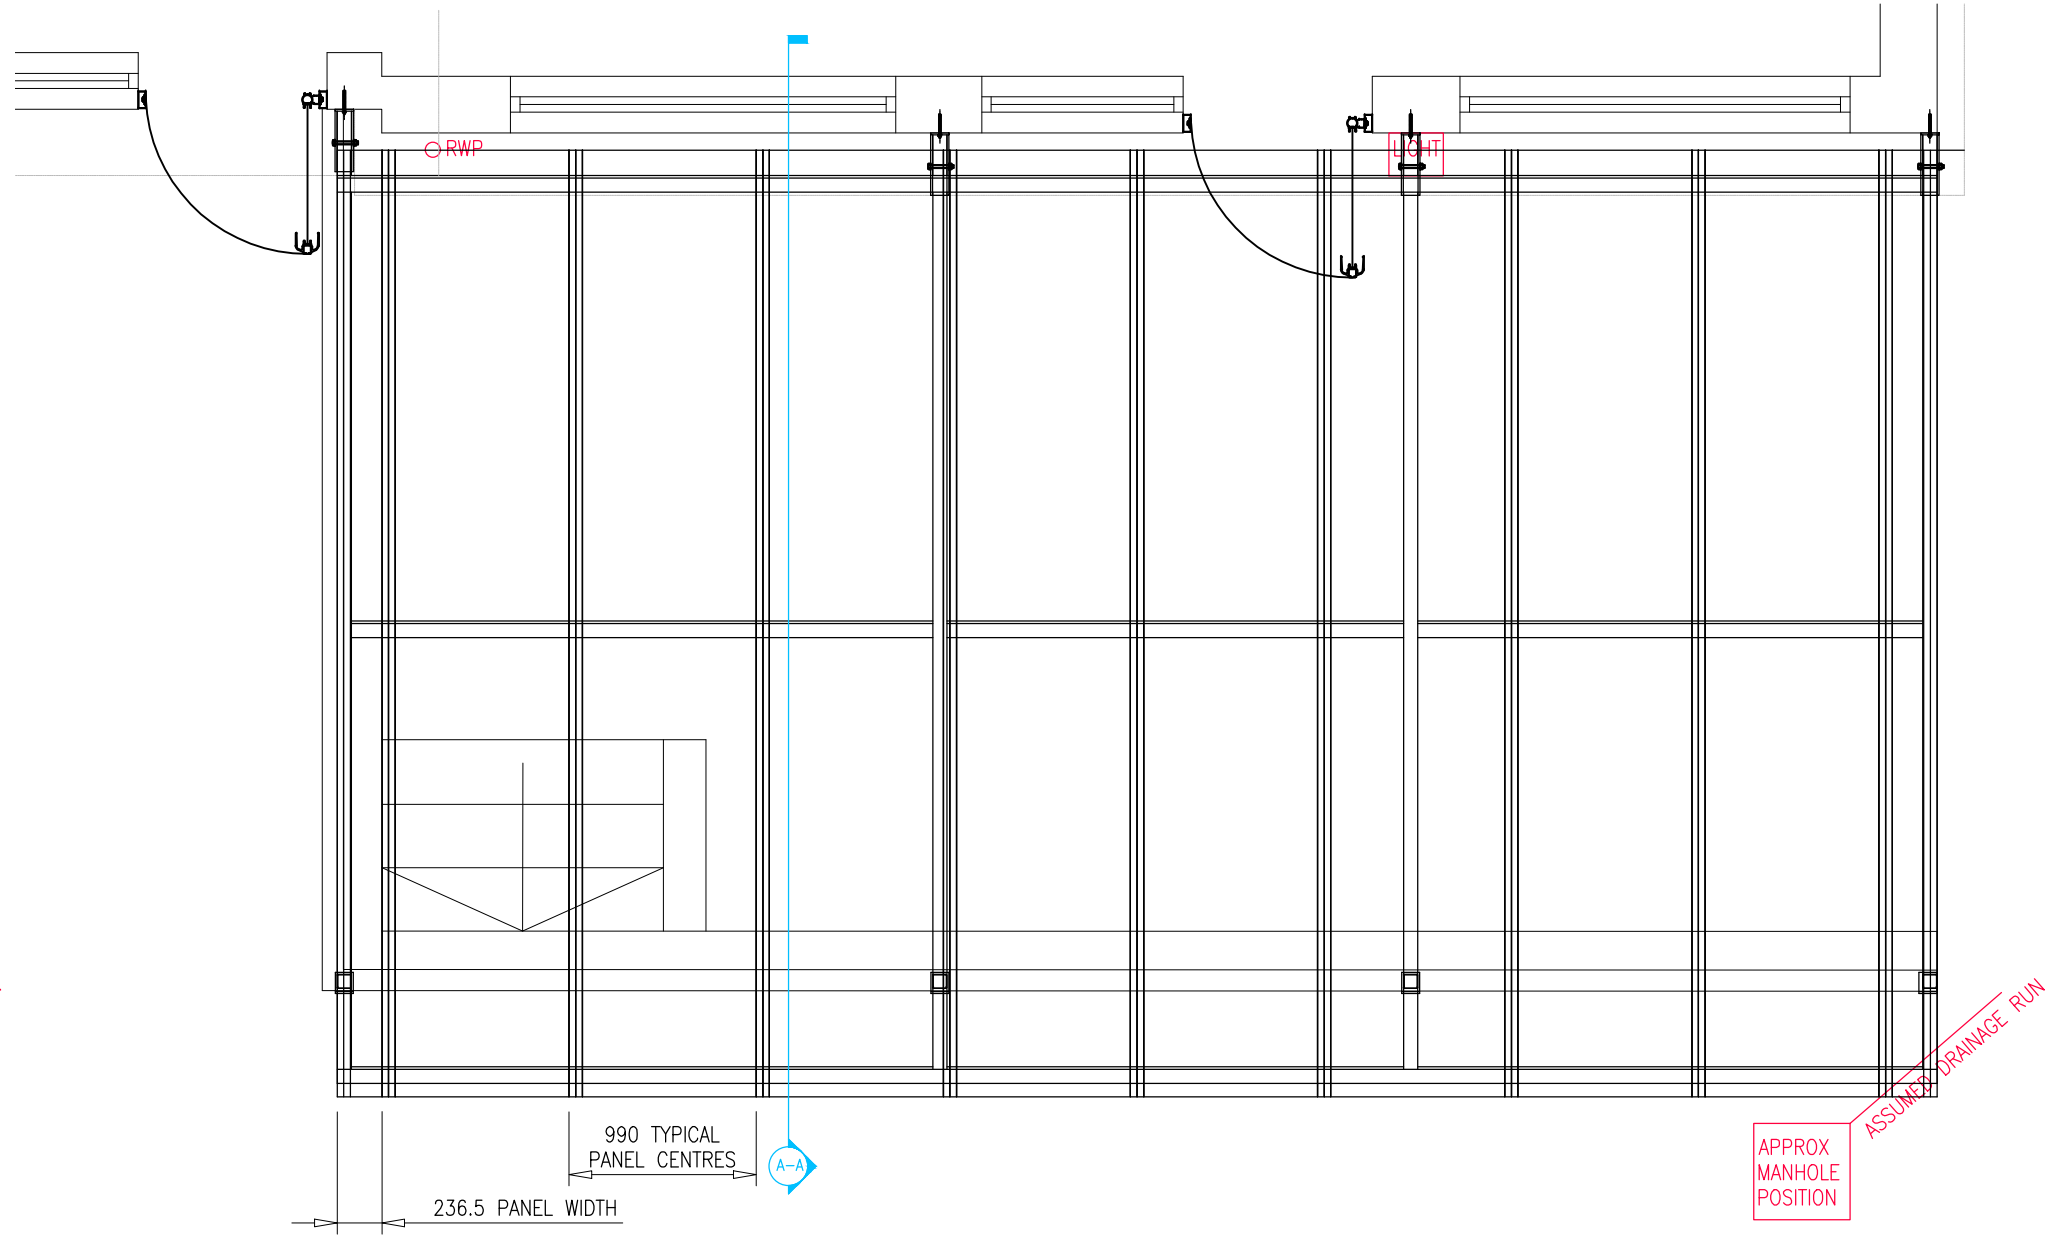
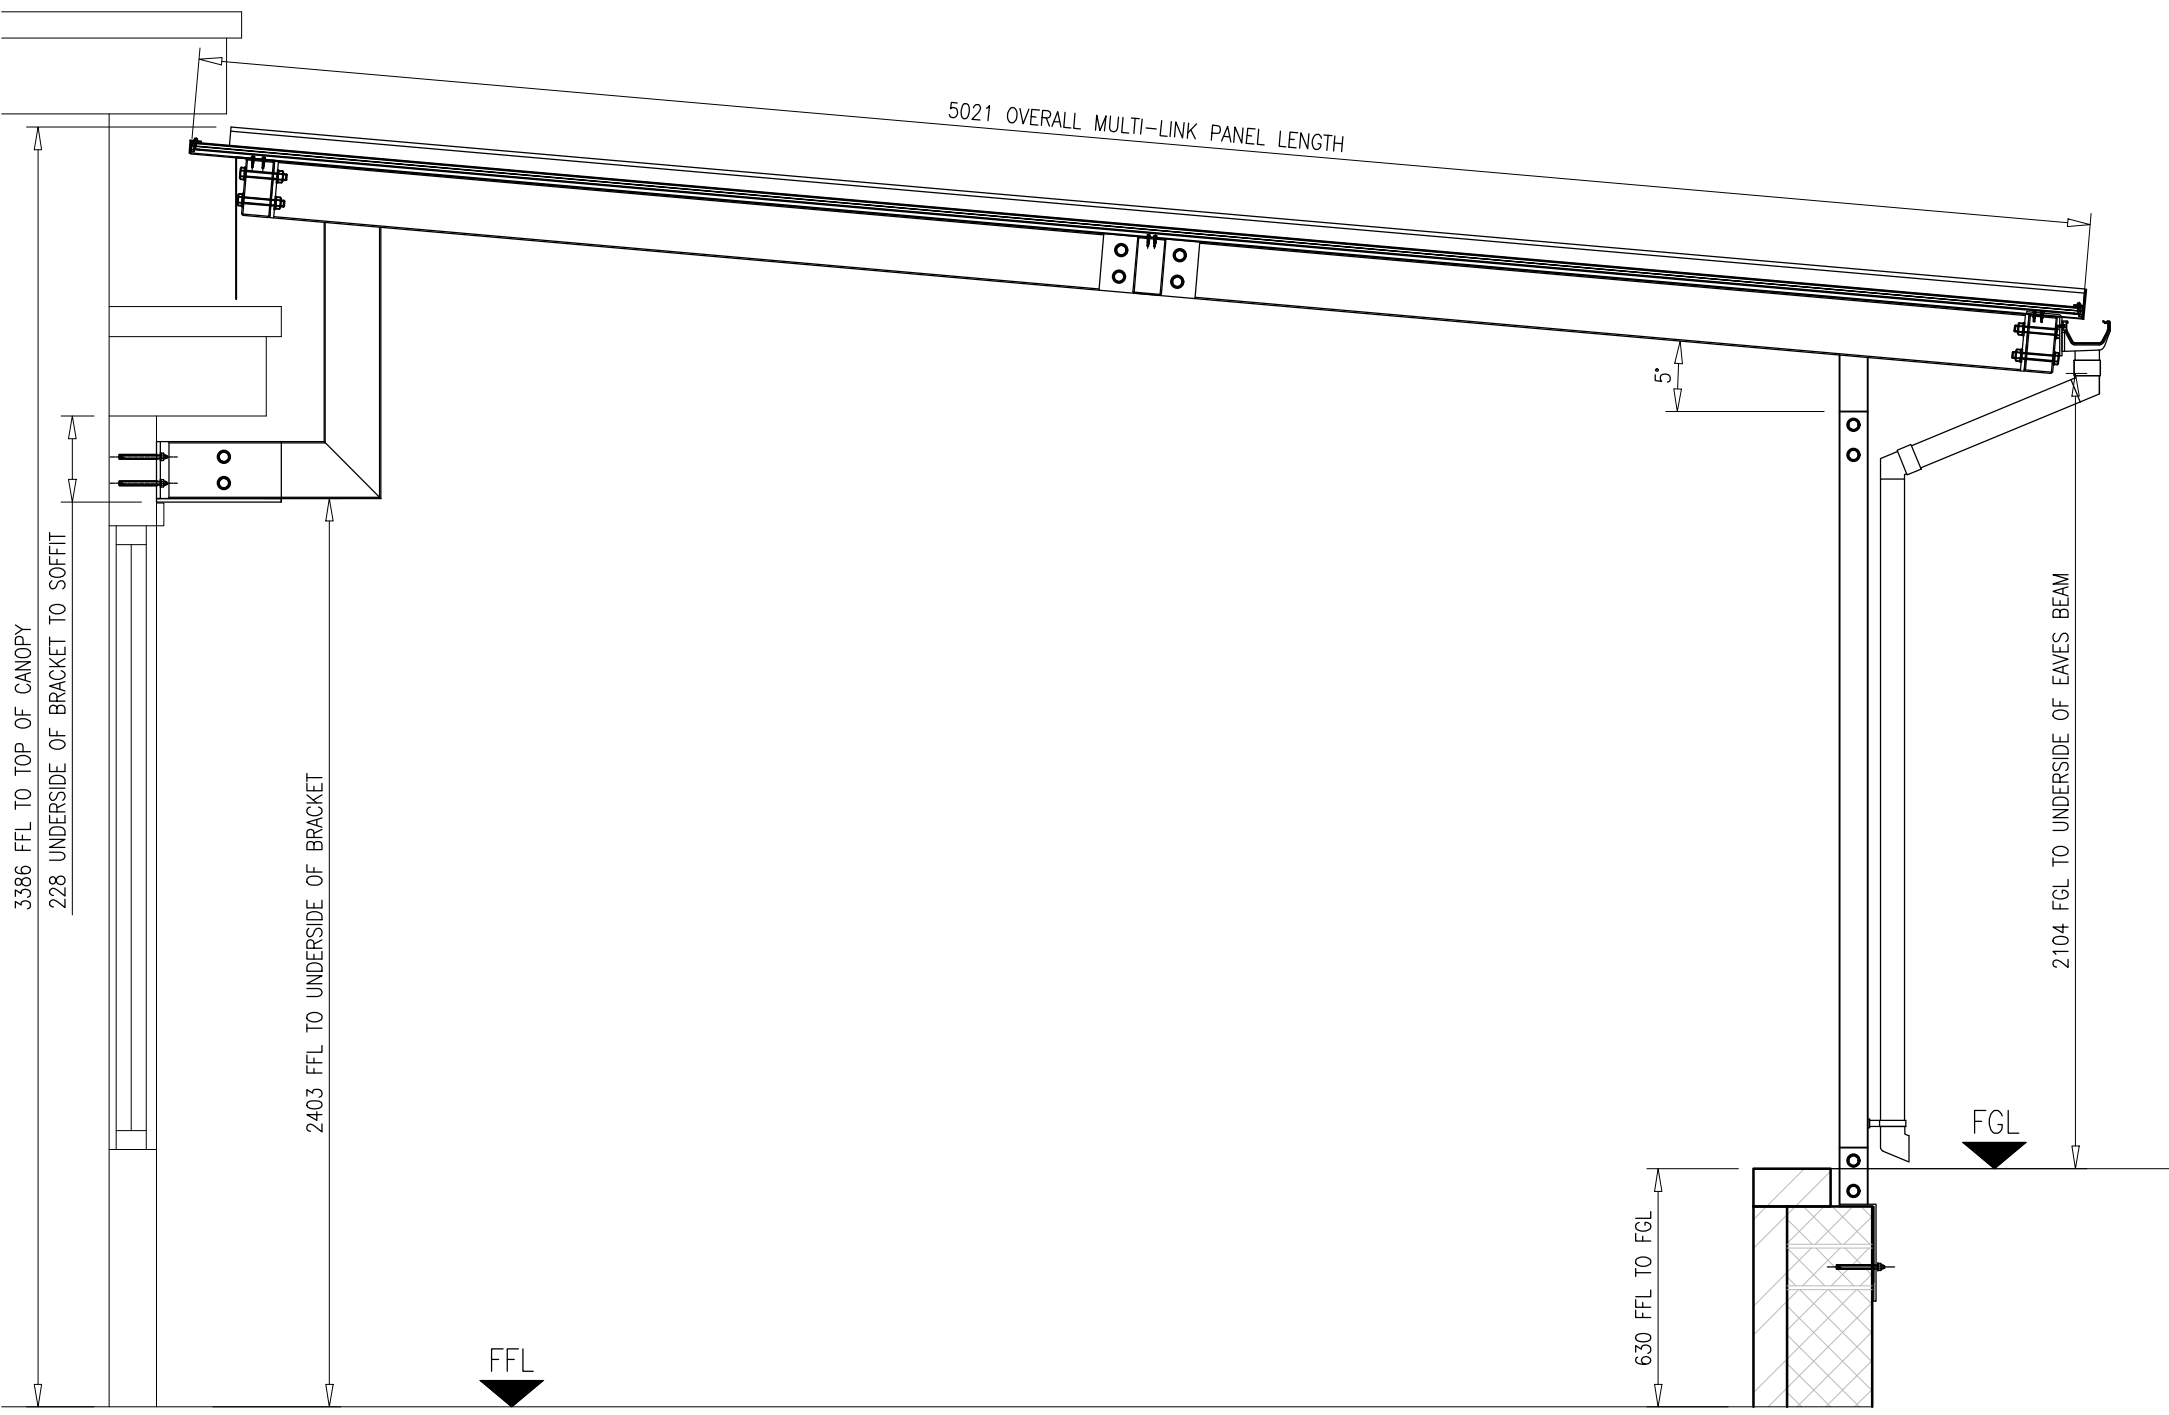
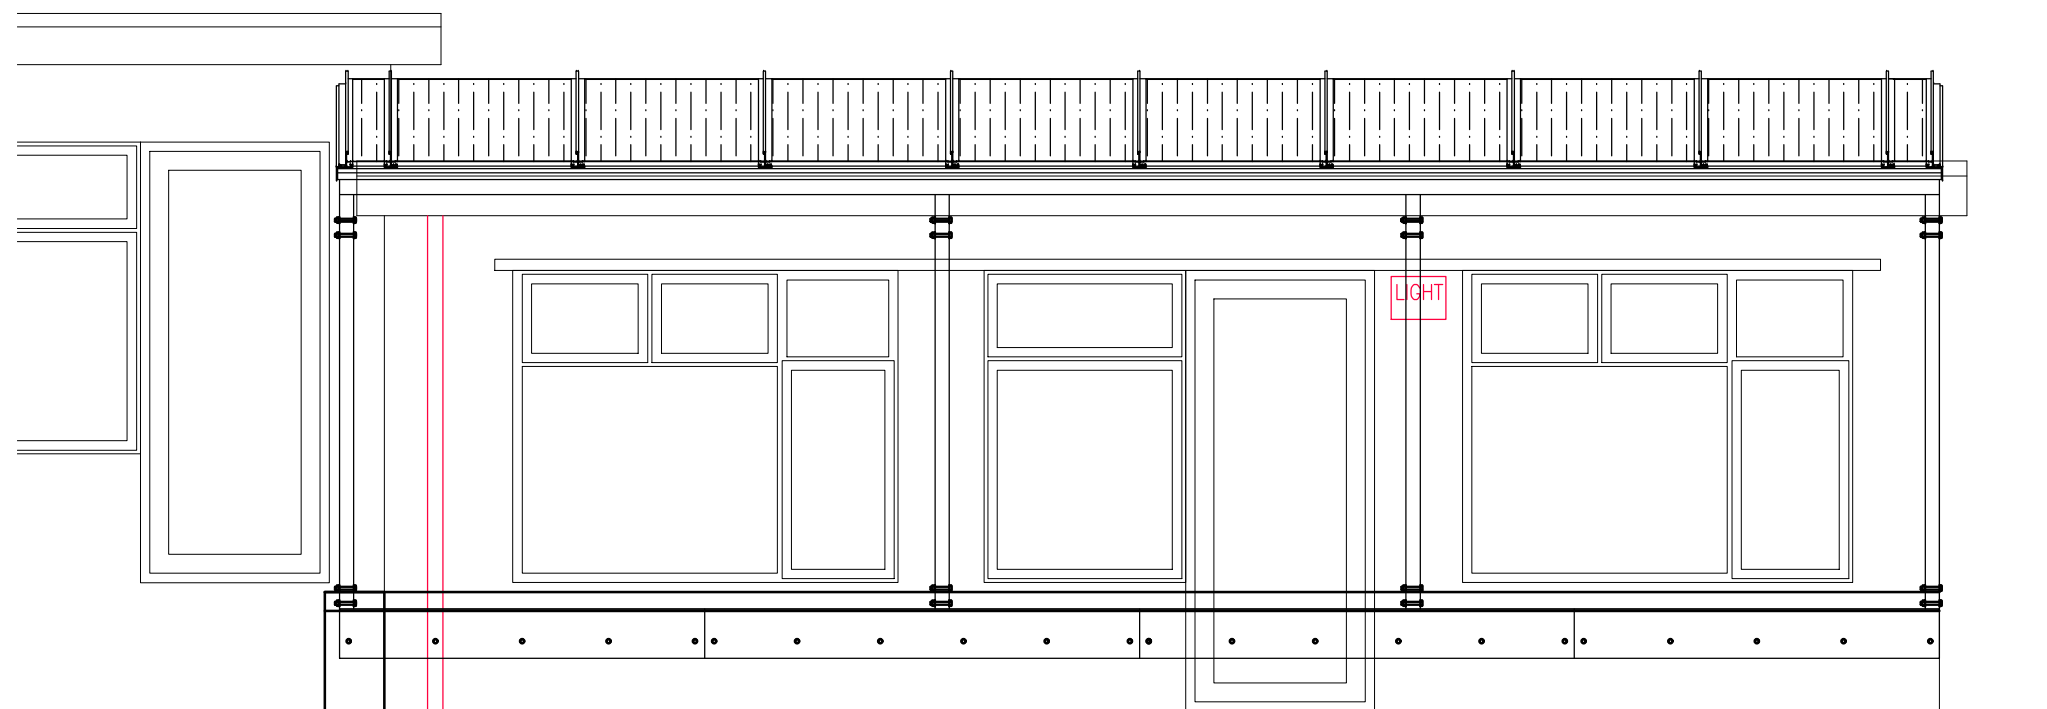


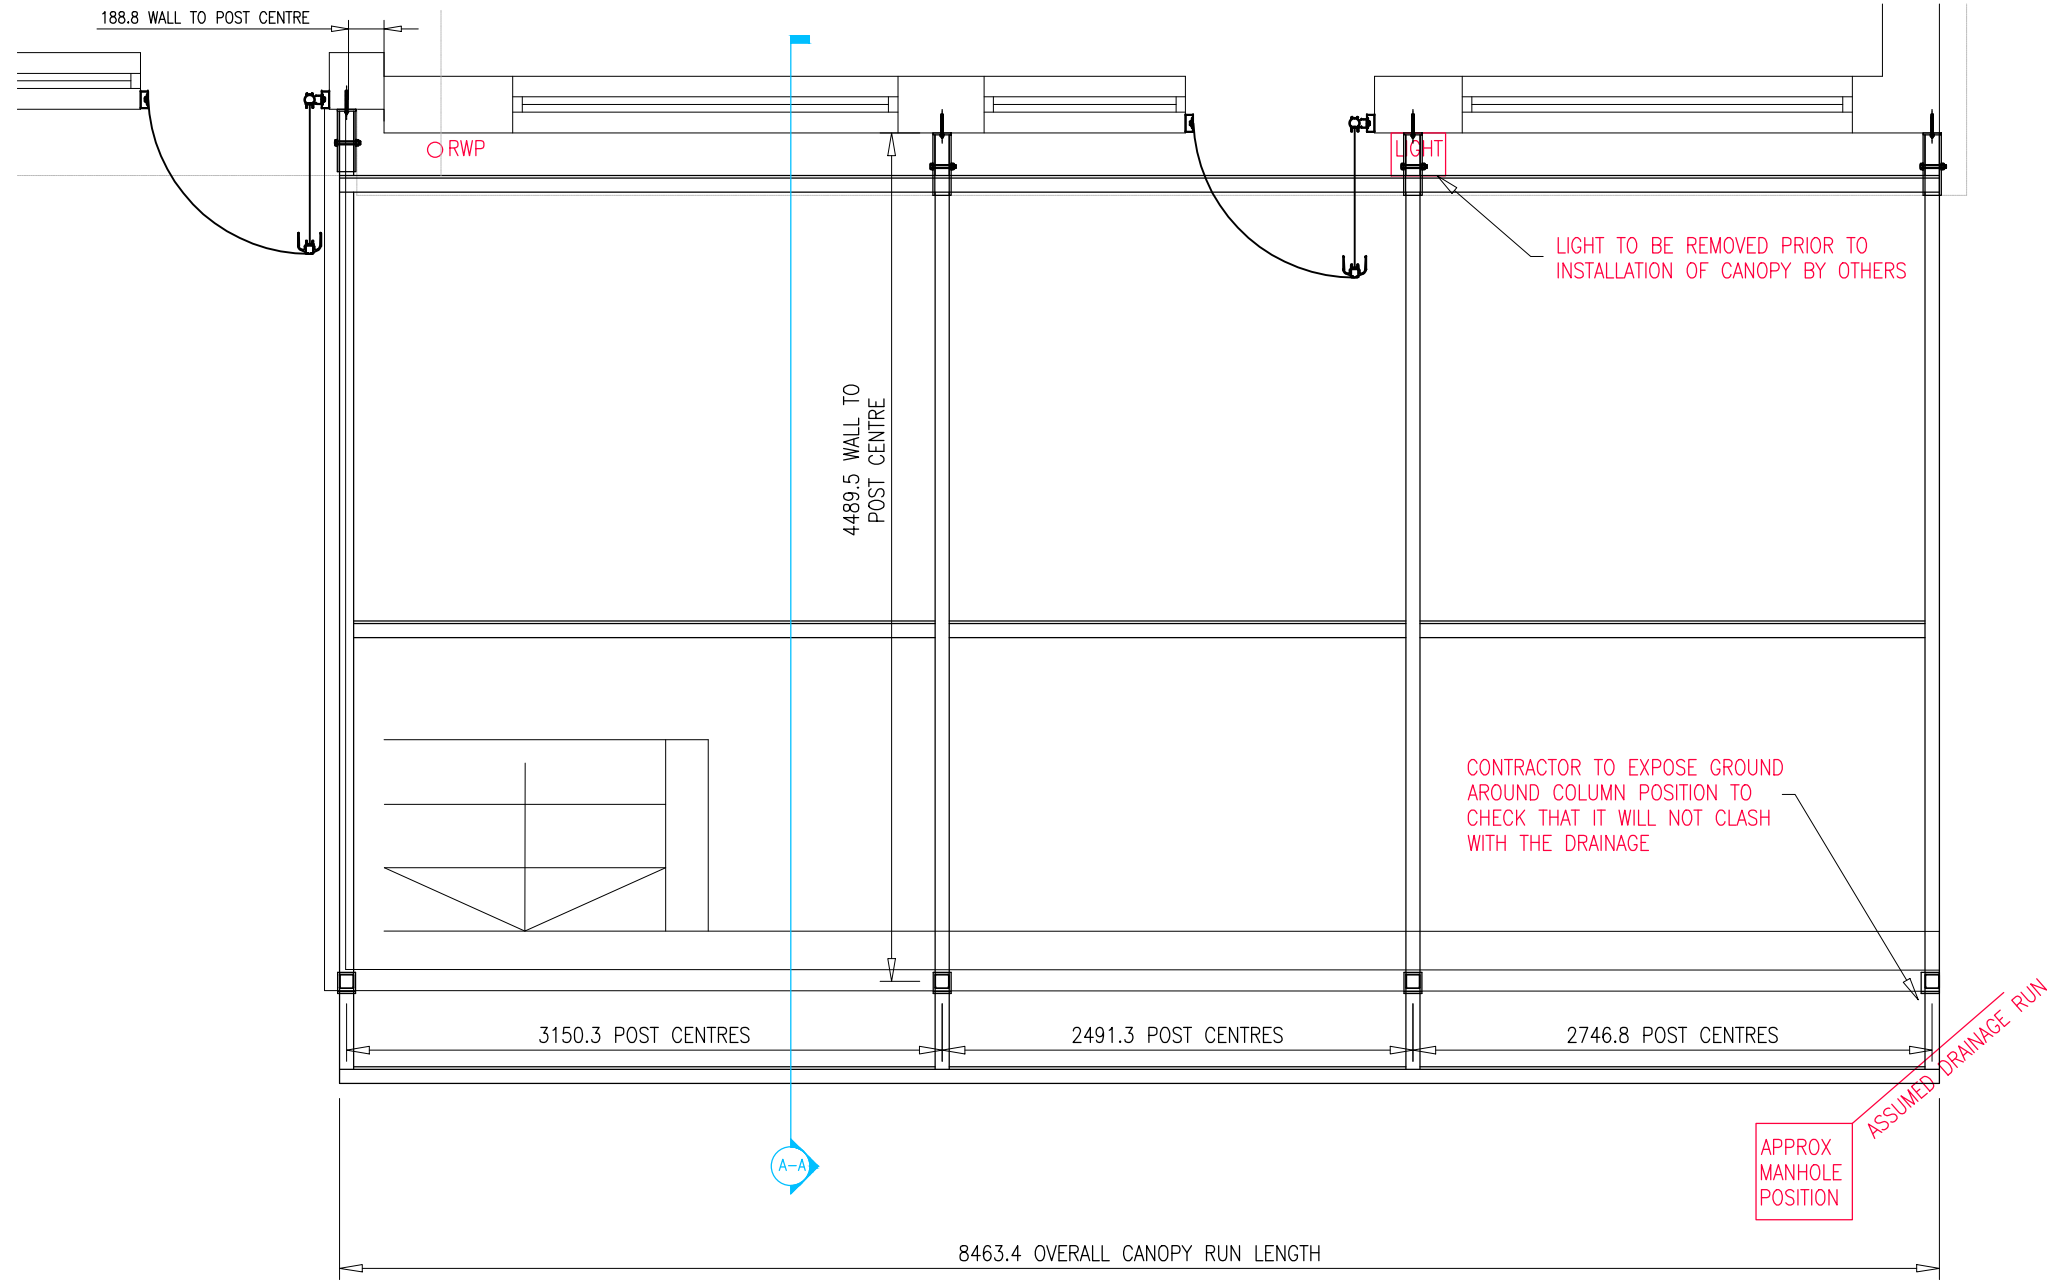

SPECIFICATION / NOTES:

ROOF GLAZING
BAR/PANEL TYPE – MULTI-LINK
FRAGILITY – NON-FRAGILE CLASS B TO ACR(M)001:2011
STALK CUT BACK SIZE – 100mm
GLAZING MATERIAL – POLYCARBONATE
GLAZING THICKNESS – 16mm
GLAZING COLOUR – CLEAR
GLAZING BAR COLOUR – RAL 7037

STRUCTURE
STRUCTURE MATERIAL – ALUMINIUM
STRUCTURE COLOUR – RAL 7037
SECTIONS – AS INDICATED ON DRAWING
FINISH – POLYESTER POWDER COATED

FLASHINGS
FLASHING MATERIAL – PRESSED ALUMINIUM
FLASHING COLOUR – RAL 7037
BUTYL SEAL – WHITE/LEAD LOOK

RAIN WATER GOODS
GUTTER MATERIAL – uPVC
GUTTER COLOUR – WHITE
DOWNSPIPE MATERIAL – uPVC
DOWNSPIPE COLOUR – WHITE
DRAINING TO – GULLY BY OTHERS
NOTE: TWINFIX GUTTER AND DOWNSPIPES ARE DESIGNED FOR THE WATER FLOW OF THE TWINFIX CANOPY ROOF/PANELS ONLY. IF ANY OTHER NO-TWINFIX ROOFS OR DOWNSPIPES ARE DRAINING ONTO THE TWINFIX SYSTEM THEN THIS MAY CAUSE OVER FLOWING OR LEAKS. THIS WILL NOT BE COVERED BY THE TWINFIX GUARANTEES UNLESS AGREED PRIOR TO DRAWING APPROVAL

FIXINGS
ALL FIXINGS SCREWS AND BOLTS TO BE STAINLESS STEEL WHEN USED FOR ALUMINIUM STRUCTURES.
ALL RESIN ANCHORS TO BE POSITIONED TO AVOID JOINTS IN MASONRY. ADDITIONAL HOLES TO BE PROVIDED IN STEEL IF NECESSARY.
RESIN ANCHORS TO BE ALLOWED TO CURE IN ACCORDANCE WITH MANUFACTURERS RECOMMENDATIONS PRIOR TO INSTALLATION

SETTING OUT DIMENSIONS TAKEN FROM TWINFIX SITE SURVEY

SETTING OUT DIMENSIONS
CANOPY SETTING OUT DIMENSIONS ARE THE RESPONSIBILITY OF TWINFIX

TOLERANCES
UNLESS STATED OTHERWISE
GENERAL BUILDING DIMENSIONS +/- 10mm
SETTING OUT DIMENSIONS +/- 25mm
FABRICATION DIMENSIONS +/- 2mm
PRODUCTION DIMENSIONS +/- 2mm
ALL TOLERANCES ARE NON-ACCUMULATIVE

GENERAL
ALL DIMENSIONS IN MILLIMETERS UNLESS STATED OTHERWISE.
FOR WELDING STANDARDS REFER TO TWINFIX STANDARD FABRICATION FOLDER SHEET REFERENCES CMP-WS01 TO 06 INCLUSIVE (AVAILABLE ON REQUEST).
DO NOT SCALE FROM THIS DRAWING.

- NOTES FOR THE CONTRACTOR:**
- THERE IS A GAP AT THE RIDGE OF THE CANOPY. WATER INGRESS IS LIKELY DURING DRIVING WIND / RAIN
 - CONTRACTOR TO CONFIRM LOCATION OF RWP
 - CONTRACTOR IS TO EXPOSE GROUND SURROUNDING THE COLUMNS TO CHECK DRAINAGE DOES NOT CLASH WITH THE BRACKET
 - LIGHT TO BE REMOVED BY OTHERS PRIOR TO INSTALL OF CANOPY

1	REVISED CANOPY FIXING DETAIL	09.06.21	JM
---	------------------------------	----------	----

REV BY	DESCRIPTION OF REVISION	DATE	BY
--------	-------------------------	------	----

STATUS	ISSUED FOR APPROVAL
--------	---------------------

TWINFIX
TWINFIX LIMITED
201 CAVENDISH PLACE,
BROCKWOOD PARK,
BROCKWOOD
WARRINGTON
WA5 0NU
TEL: 01925 811 311
WEB: www.twinfix.co.uk
EMAIL: design@twinfix.co.uk
EN 10001

This drawing is a confidential communication and is the property of Twinfix Limited and is returnable on request. It must not be copied, loaned or communicated without the written consent of Twinfix Limited.

CUSTOMER

TAD BUILDERS

PROJECT

TYLE'R YNN SCHOOL

DRAWING TITLE

CANOPY LAYOUT AND SECTION DETAILS

SIZE	SCALE	ORIGINAL ISSUE	DRAWN BY
------	-------	----------------	----------

A1	AS SHOWN	01.06.2021	JM
----	----------	------------	----

PROJECT No.	TYPE	AREA-DWG No.	REV No.
-------------	------	--------------	---------

03188	GA	02-01	1
-------	----	-------	---