

ground level - 11.10

coloured render panel

render to match existing

existing roof level

proposed canopy - see Structural Engineers details

rev F

proposed ramp

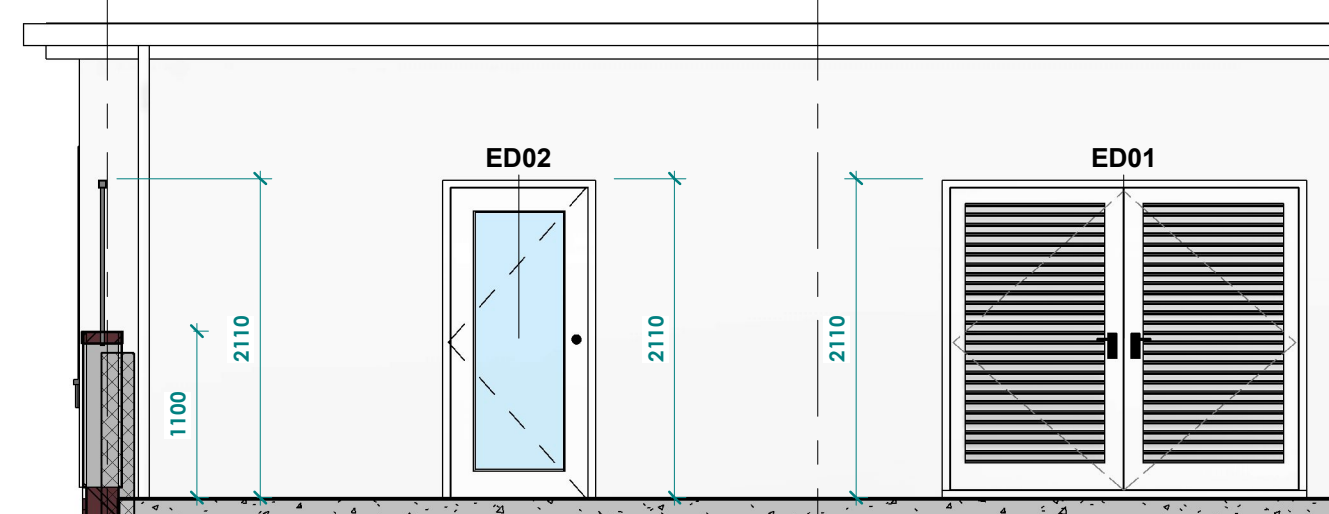
ffi - 12.14

ground level - 10.26

Nursery 2
1 : 50

NA

NB

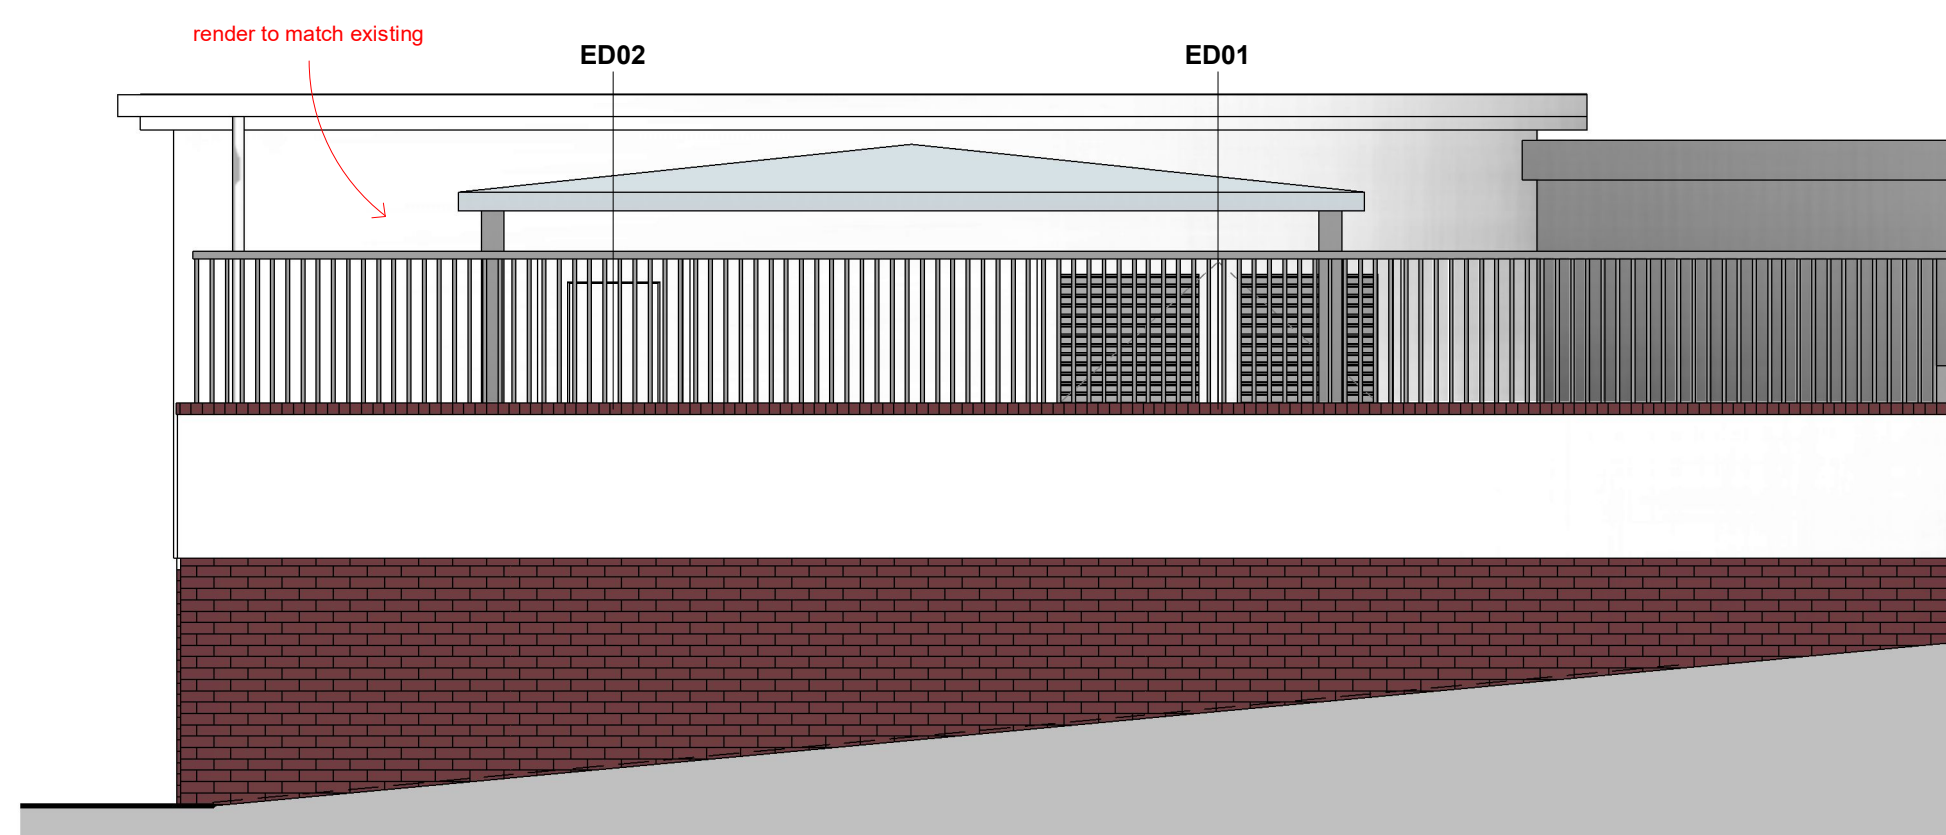
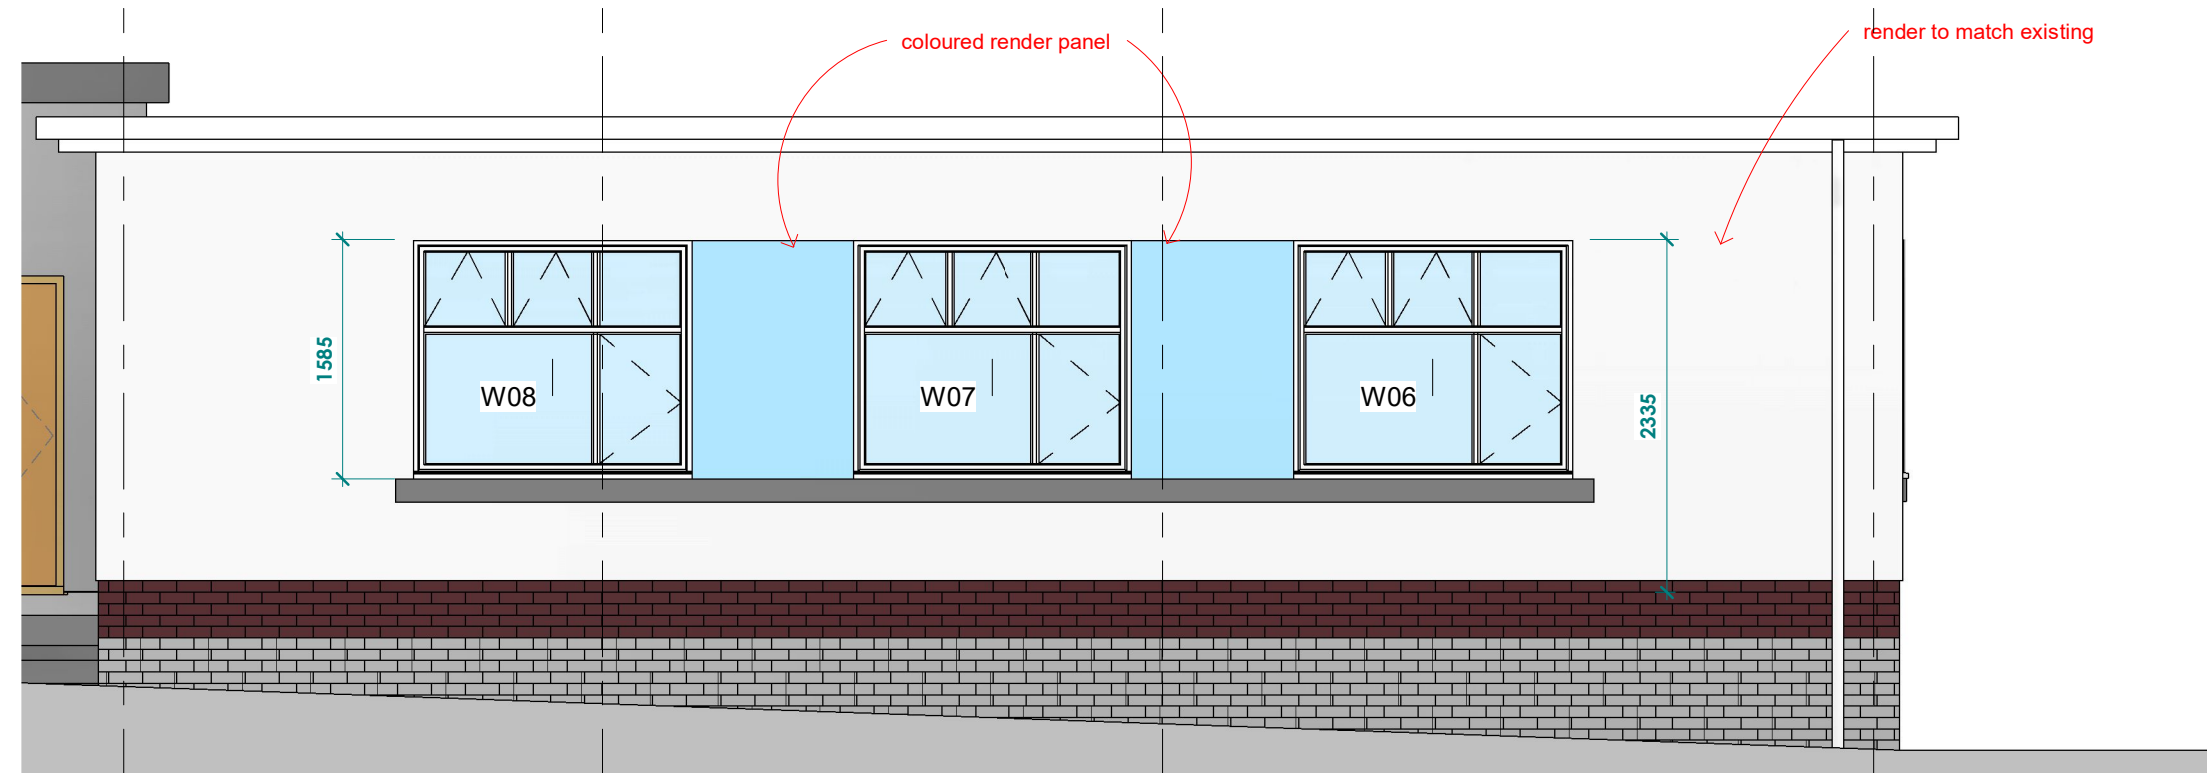
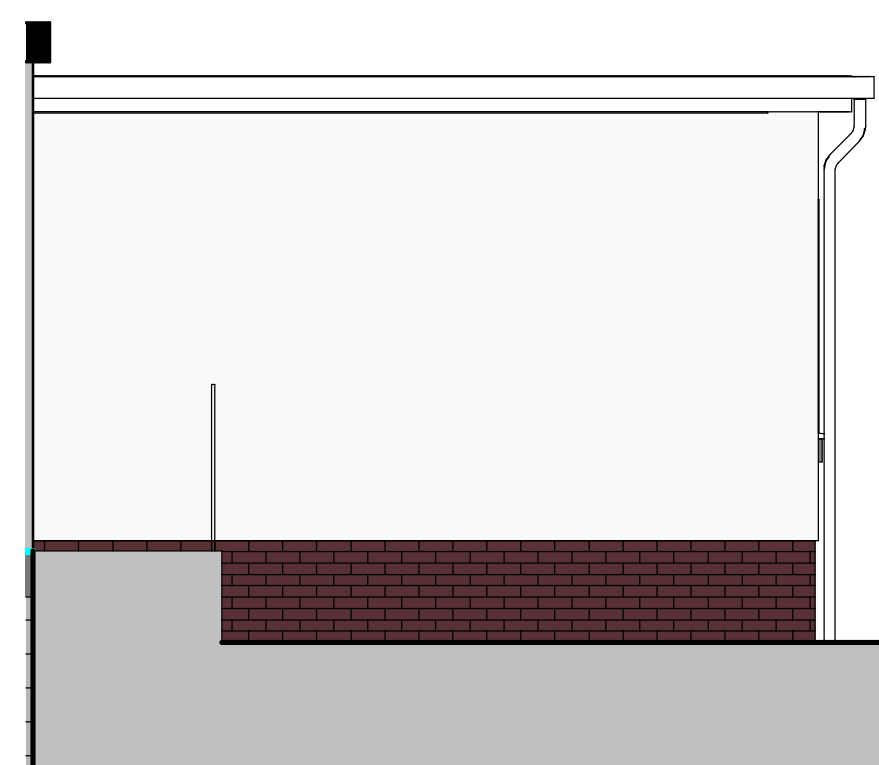
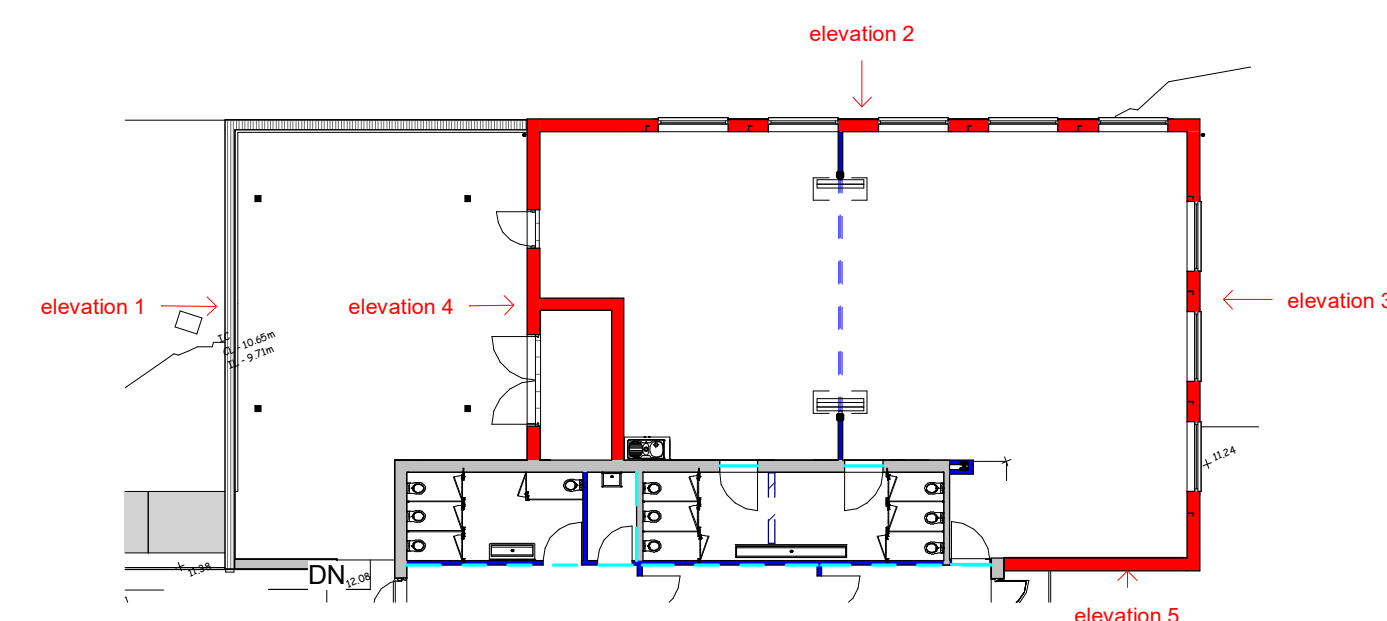
**Nursery 4**
1 : 50

ND

NC

NB

NA

**Nursery 1**
1 : 50**Nursery 3**
1 : 50**Nursery 5**
1 : 50

B.I.M. Drawing Reference

-04

Title
Nursery - Proposed ElevationsDate Drawn
By07/20
pjlDate Checked
By24/07/20
gp

Rev	Amendments	Date	Ckd By
A	Roof height amendments	25/08/20	gp
B	Insulation changed to 140mm	29/09/20	pl
C	Nursery roof lowered by 102mm	03/11/20	pl

Rev	Amendments	Date	Ckd By
D	Nursery roof raised to suit joists	13/11/20	pl
E	Window heads dropped by 40mm	30/11/20	pl
F	Ramp amendments	17/06/21	pl

Project

Proposed Alterations & Extensions

Location : Ysgol Gynradd Gymraeg Tyle'r Ynn

Client : TAD Builders Ltd.

Project Number

1995

Drawing Number

04

Rev.

F

Scale

As Indicated

Status

CONSTRUCTION

Date Drawn	By
07/20	pjl
Date Checked	By
24/07/20	gp