



This drawing is copyright
NOTE: All dimensions to be checked on site
and not scaled from the drawing.

1 Block Plan
1 : 500

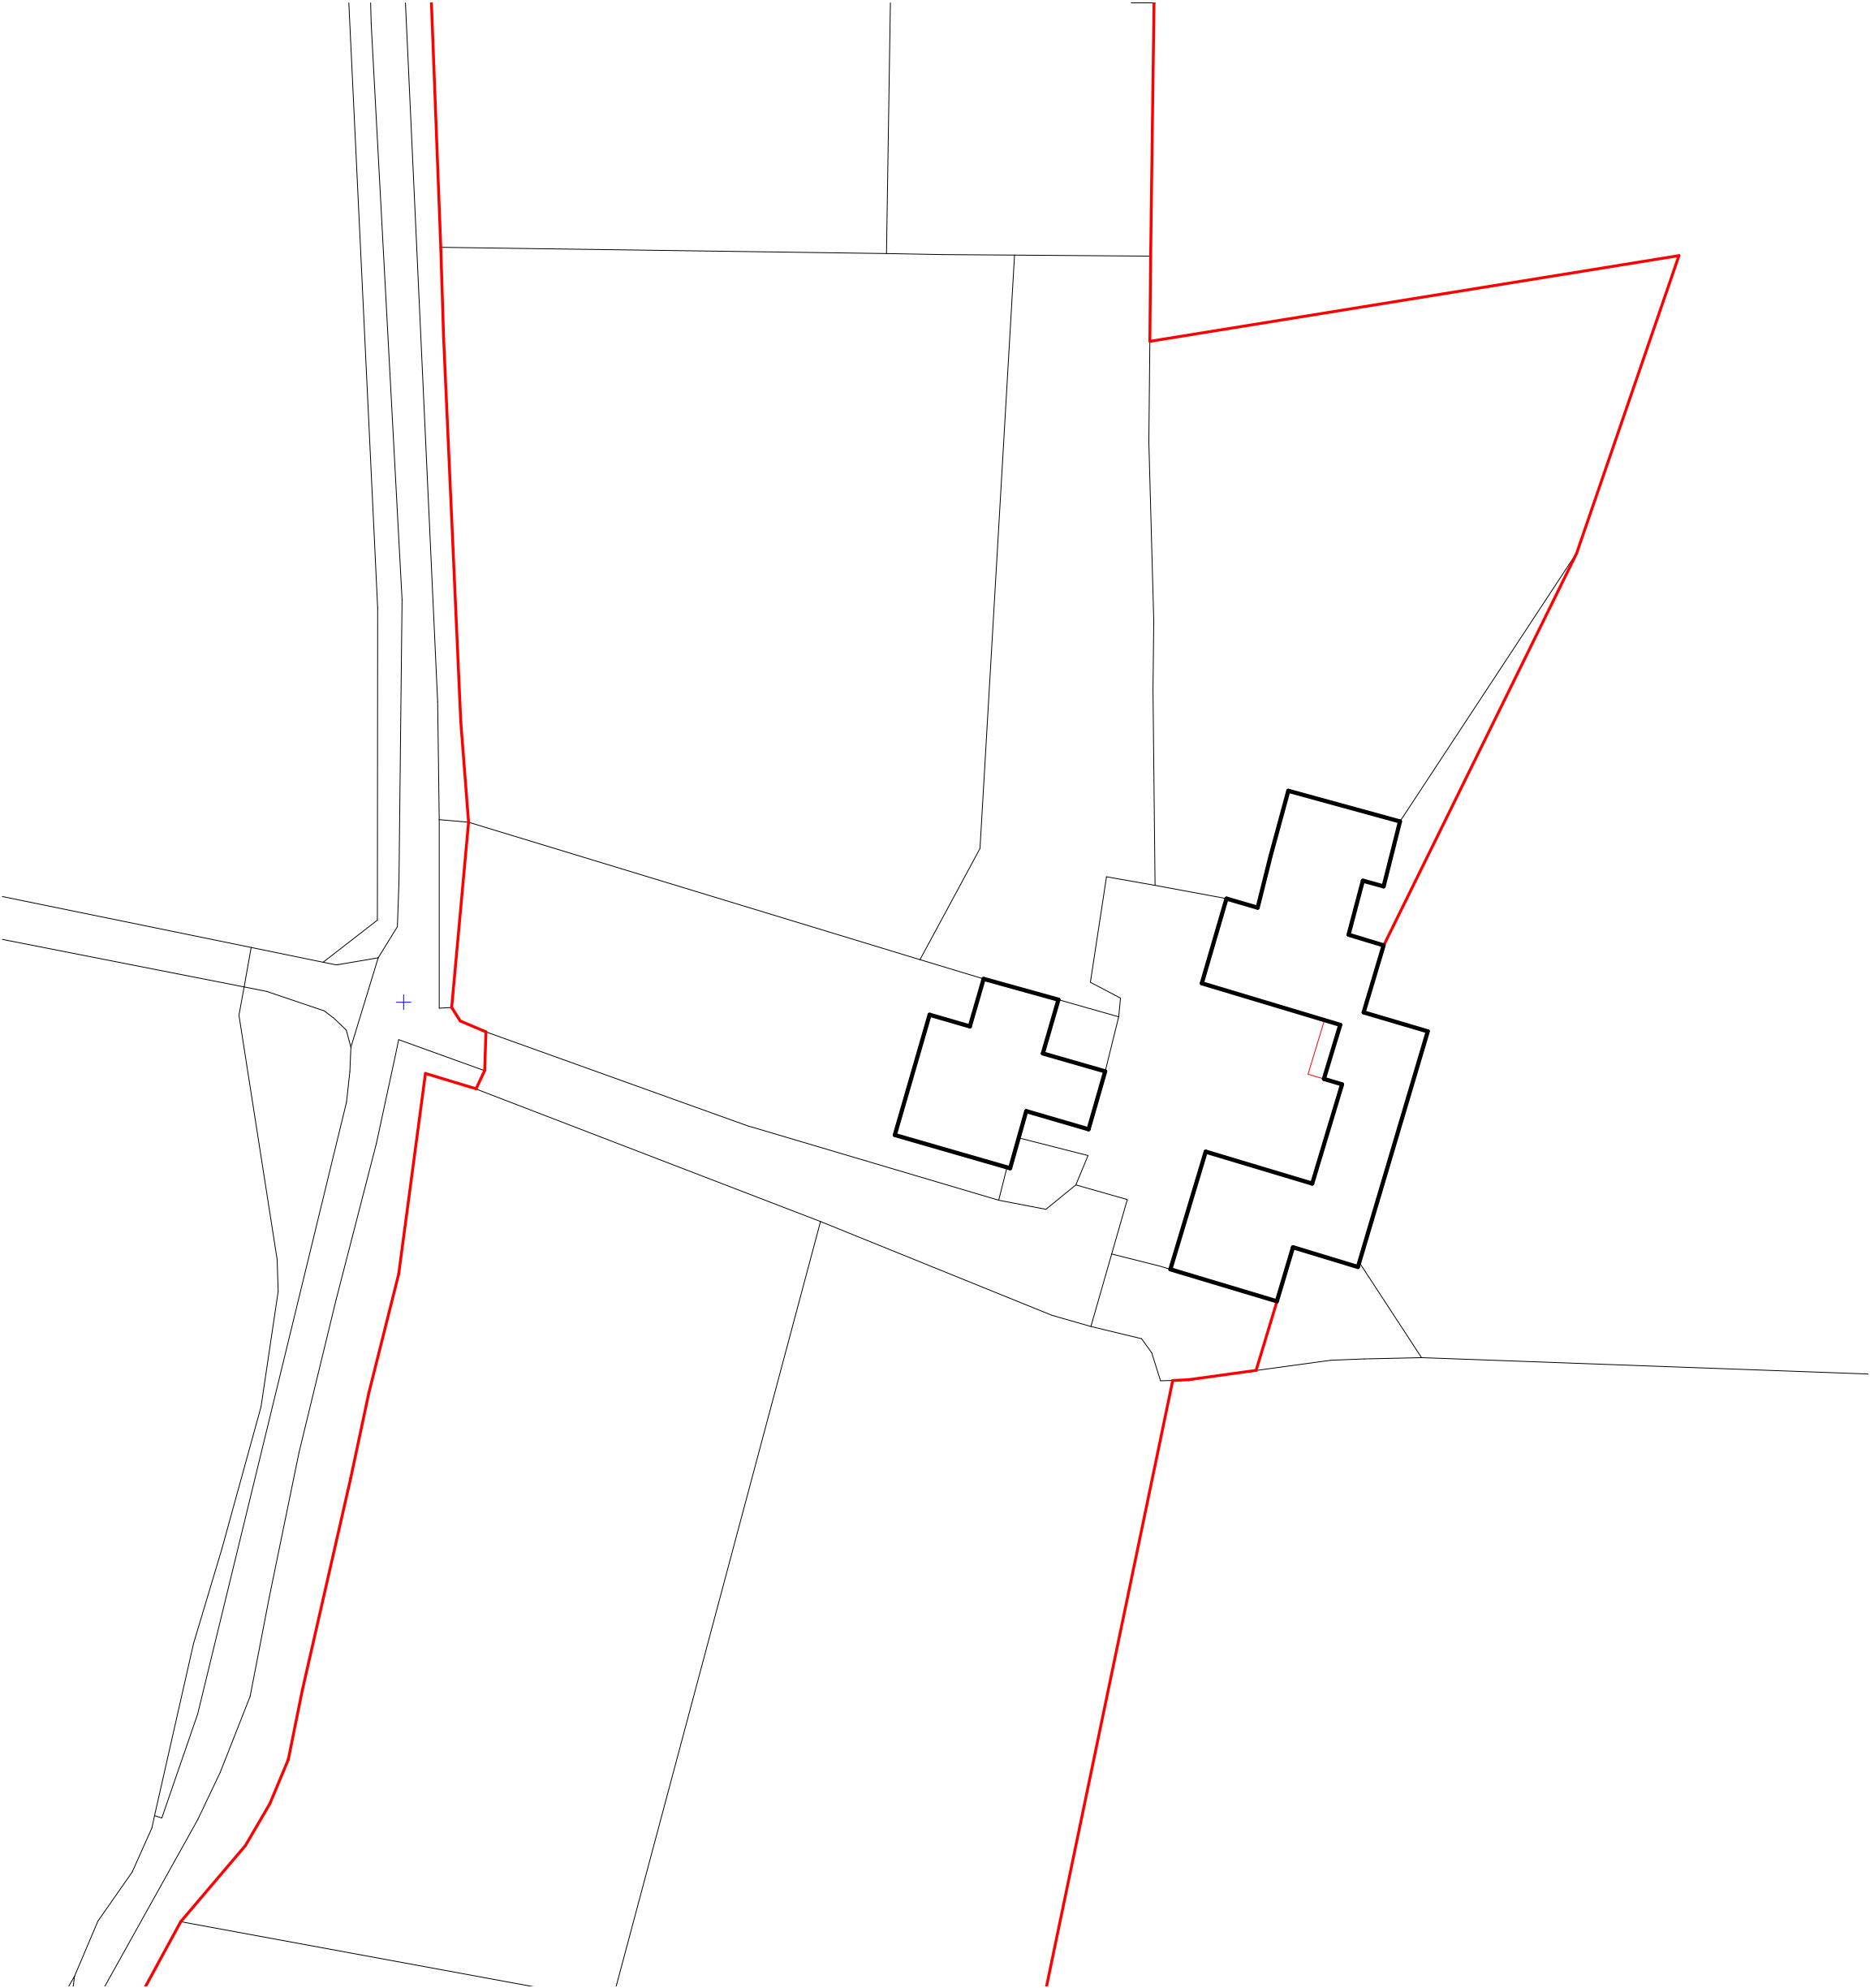


2 Site Location Plan
1 : 1250

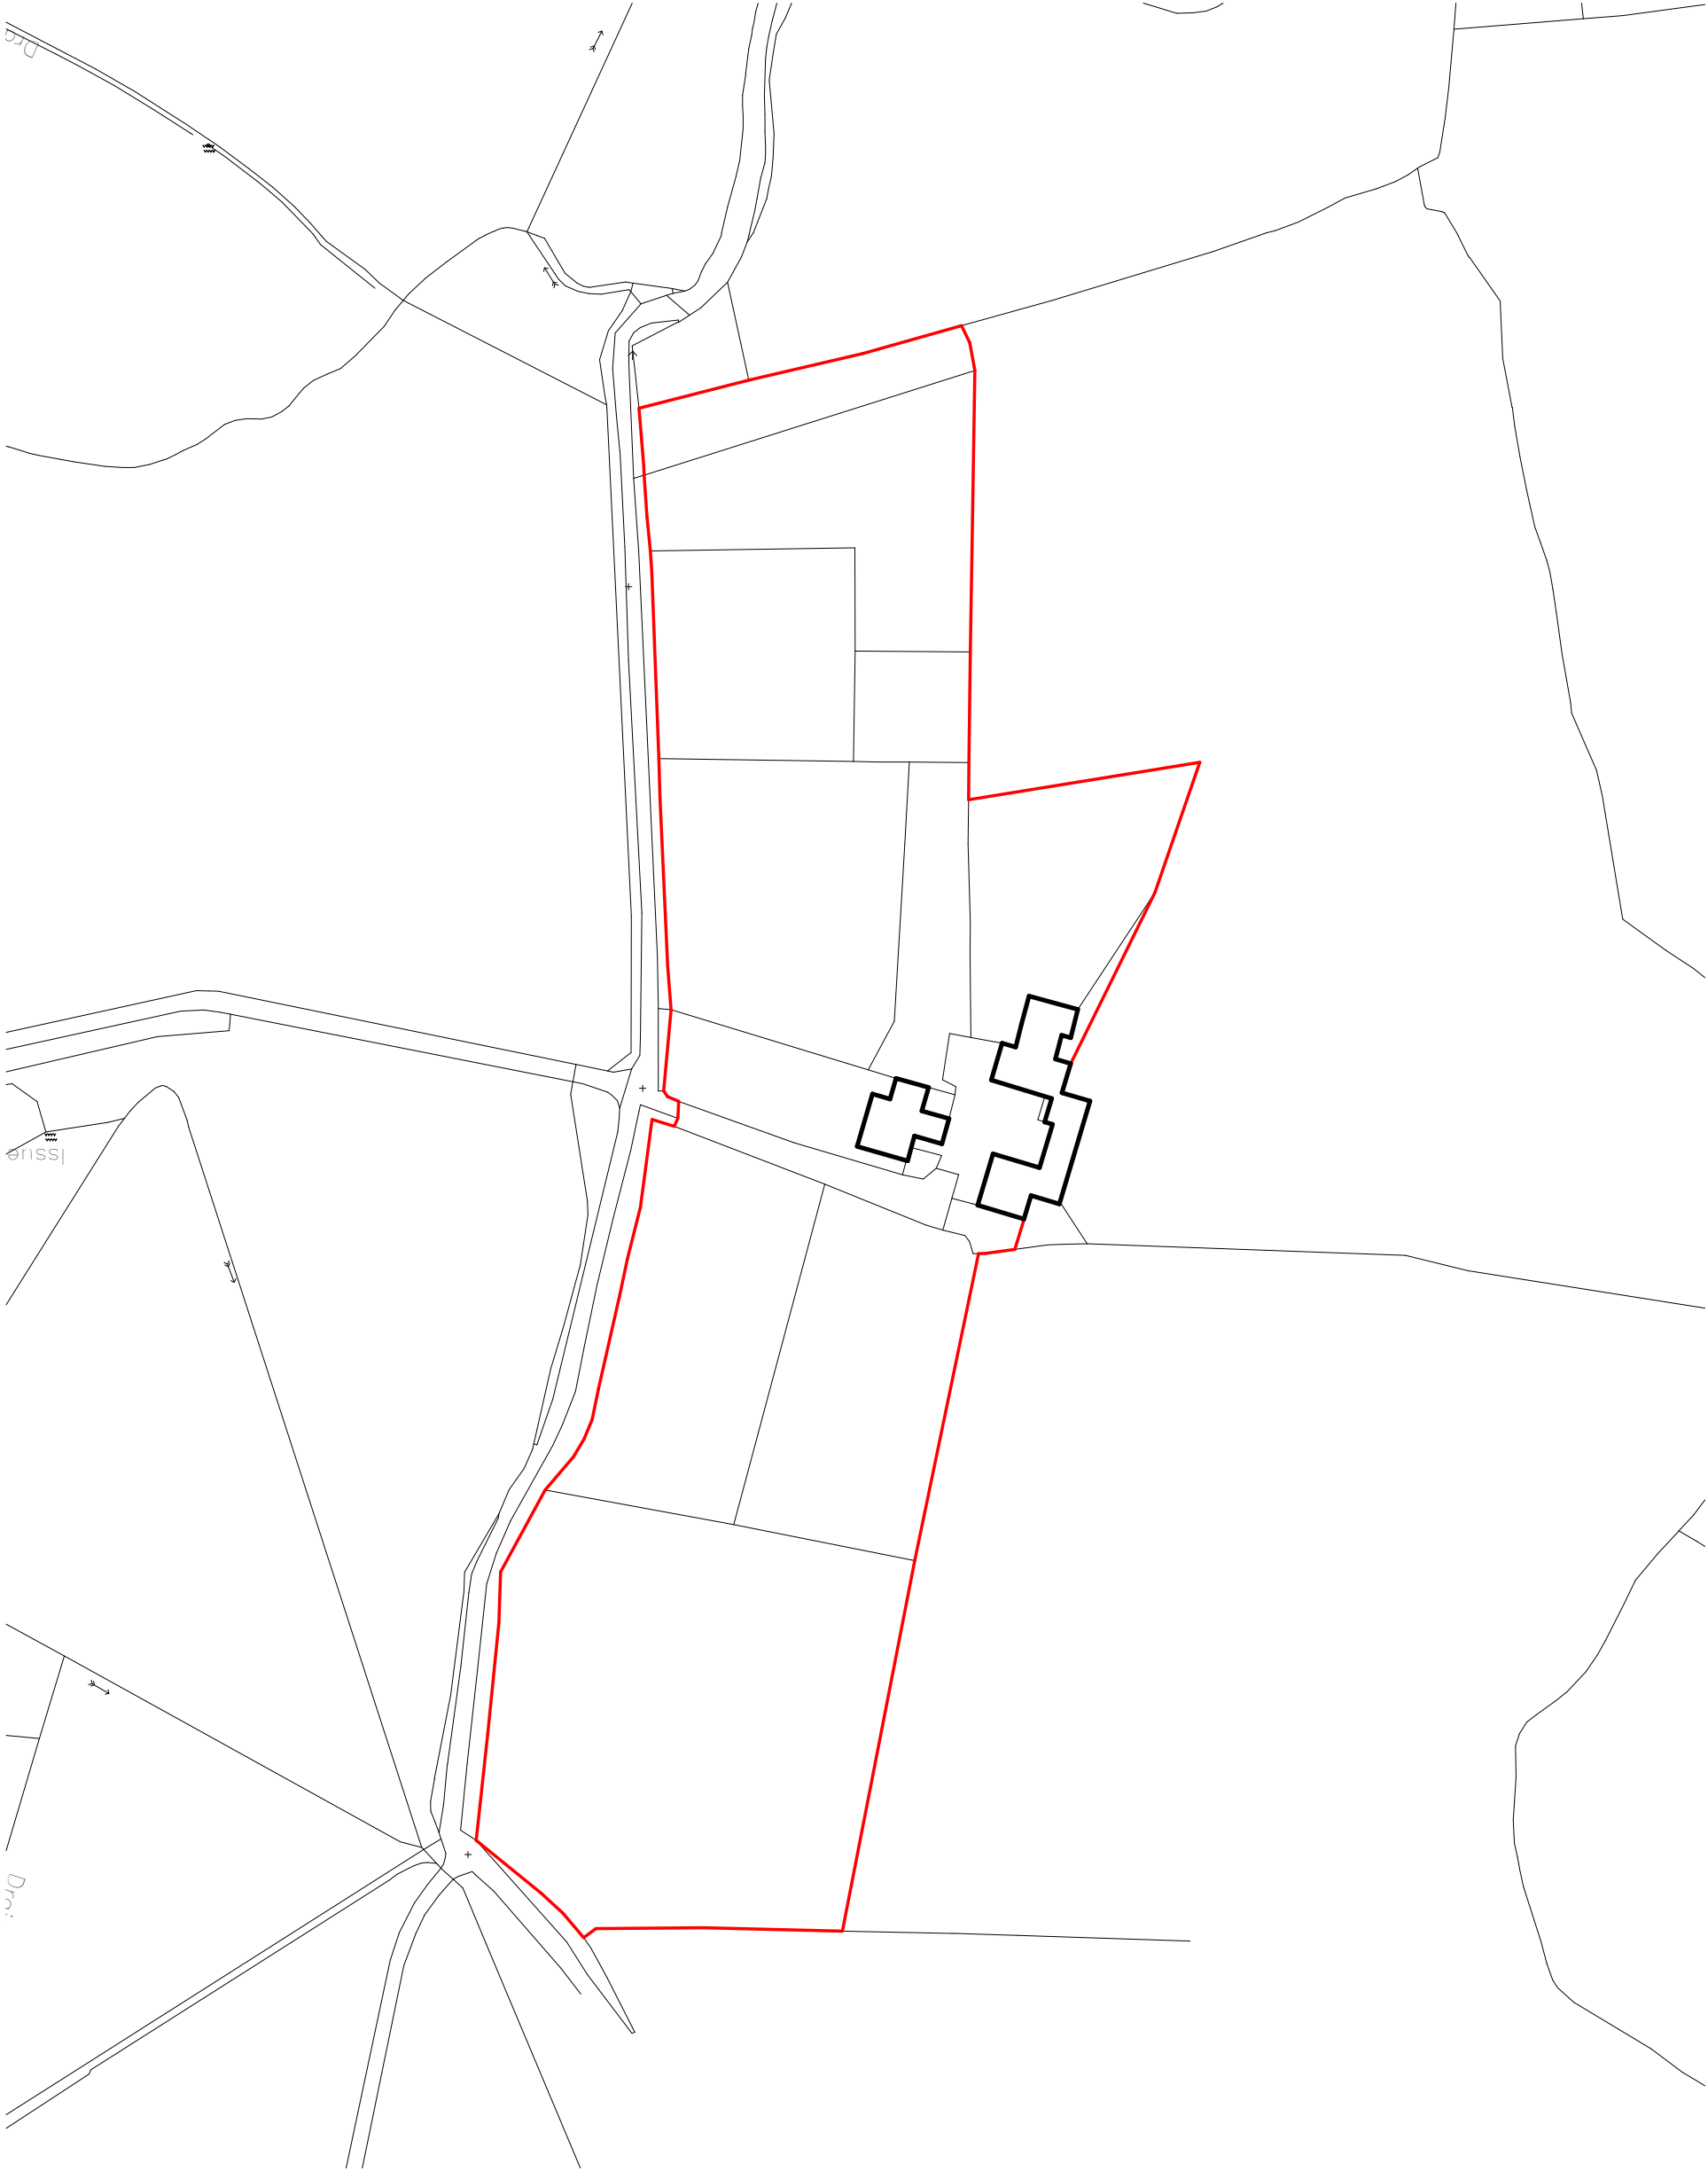

CLIENT		JOB TITLE		DRAWING TITLE	
Jason Davies		Climaengwyn Uchaŵ Farm		Block & Site Location Plan EXISTING	
DRAWING NO		REV		PURPOSE	
A2		HG-20-30 01			

HUW GRIFFITHS
ARCHITECTS LTD
PENSAR STRAEDD
CHARTERED ARCHITECT

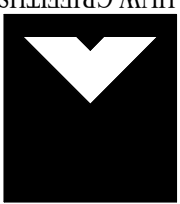

DATE

July 21

DRAWN

RL

CHECKED

AD

SCALE

As indicated

HUW GRIFFITHS ARCHITECTS LTD

NORTH HILL, 7 ST. JAMES CRESCENT, SWANSEA, SA1 6DP Tel: 01792 644038 Email: design@huwgriffithsarchitects.co.uk