



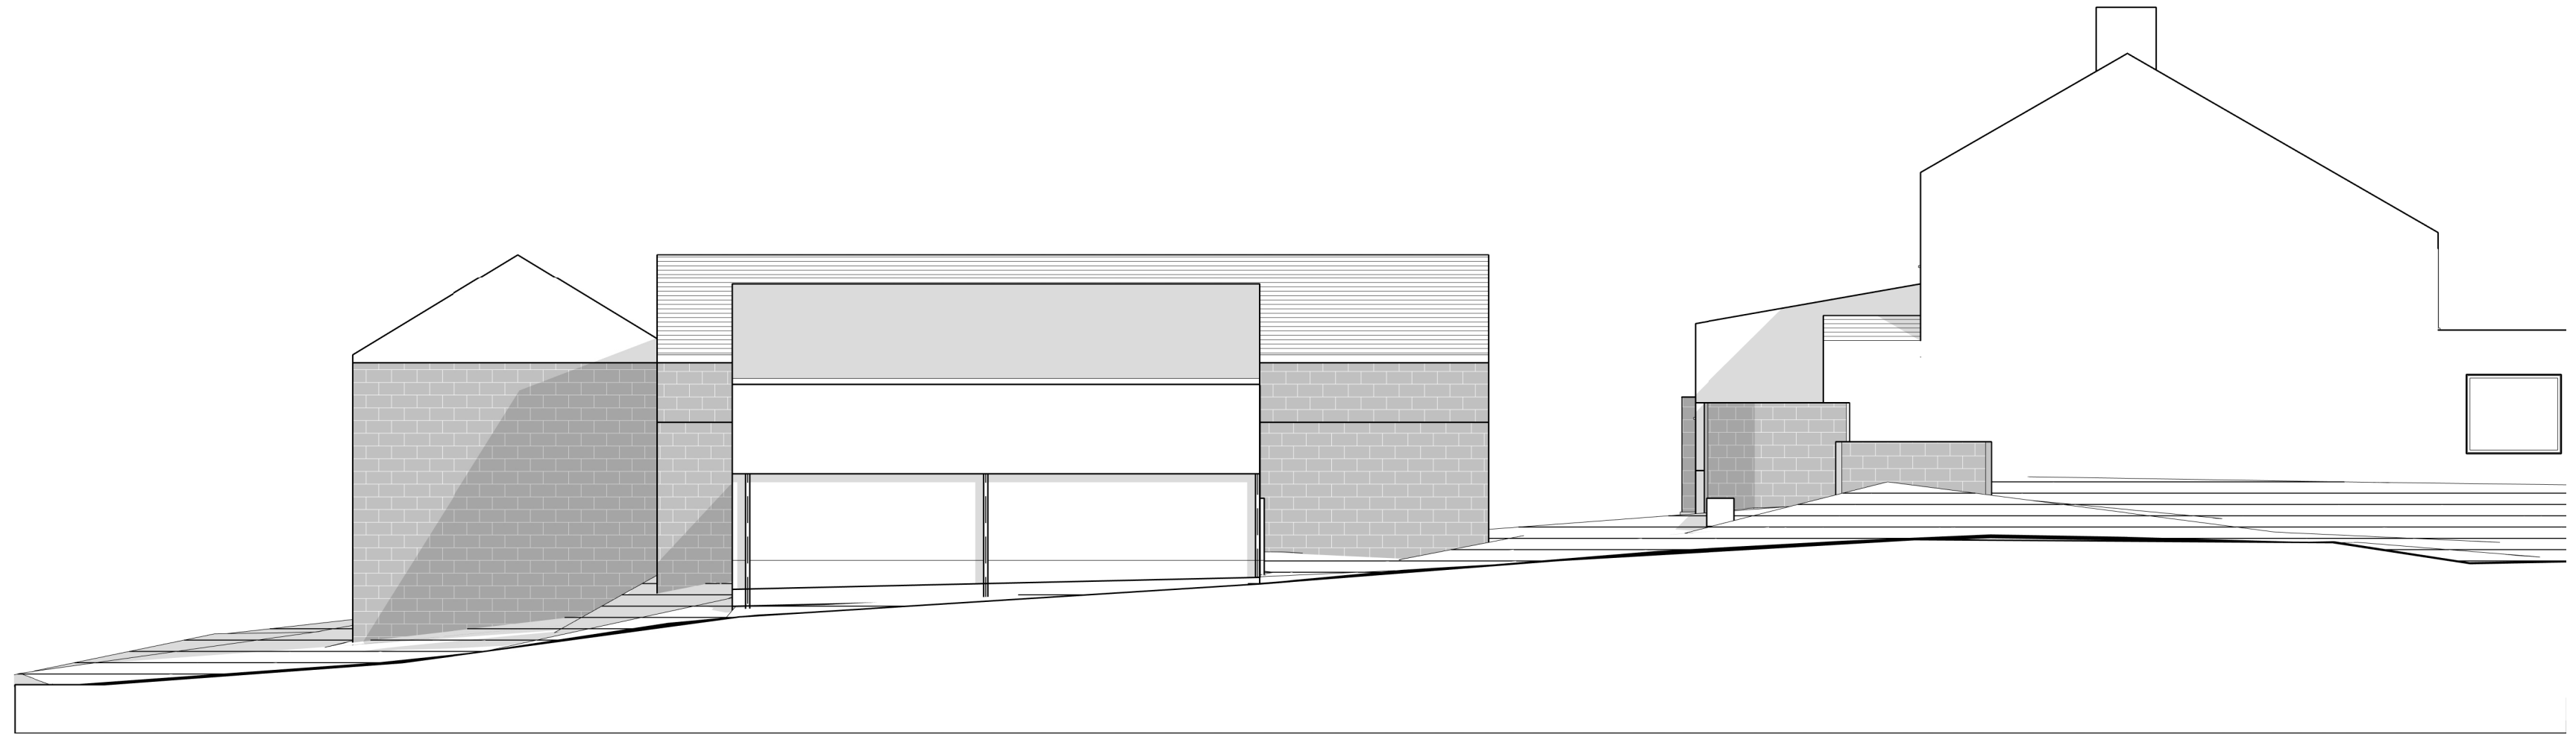

1 South Elevation
1 : 100

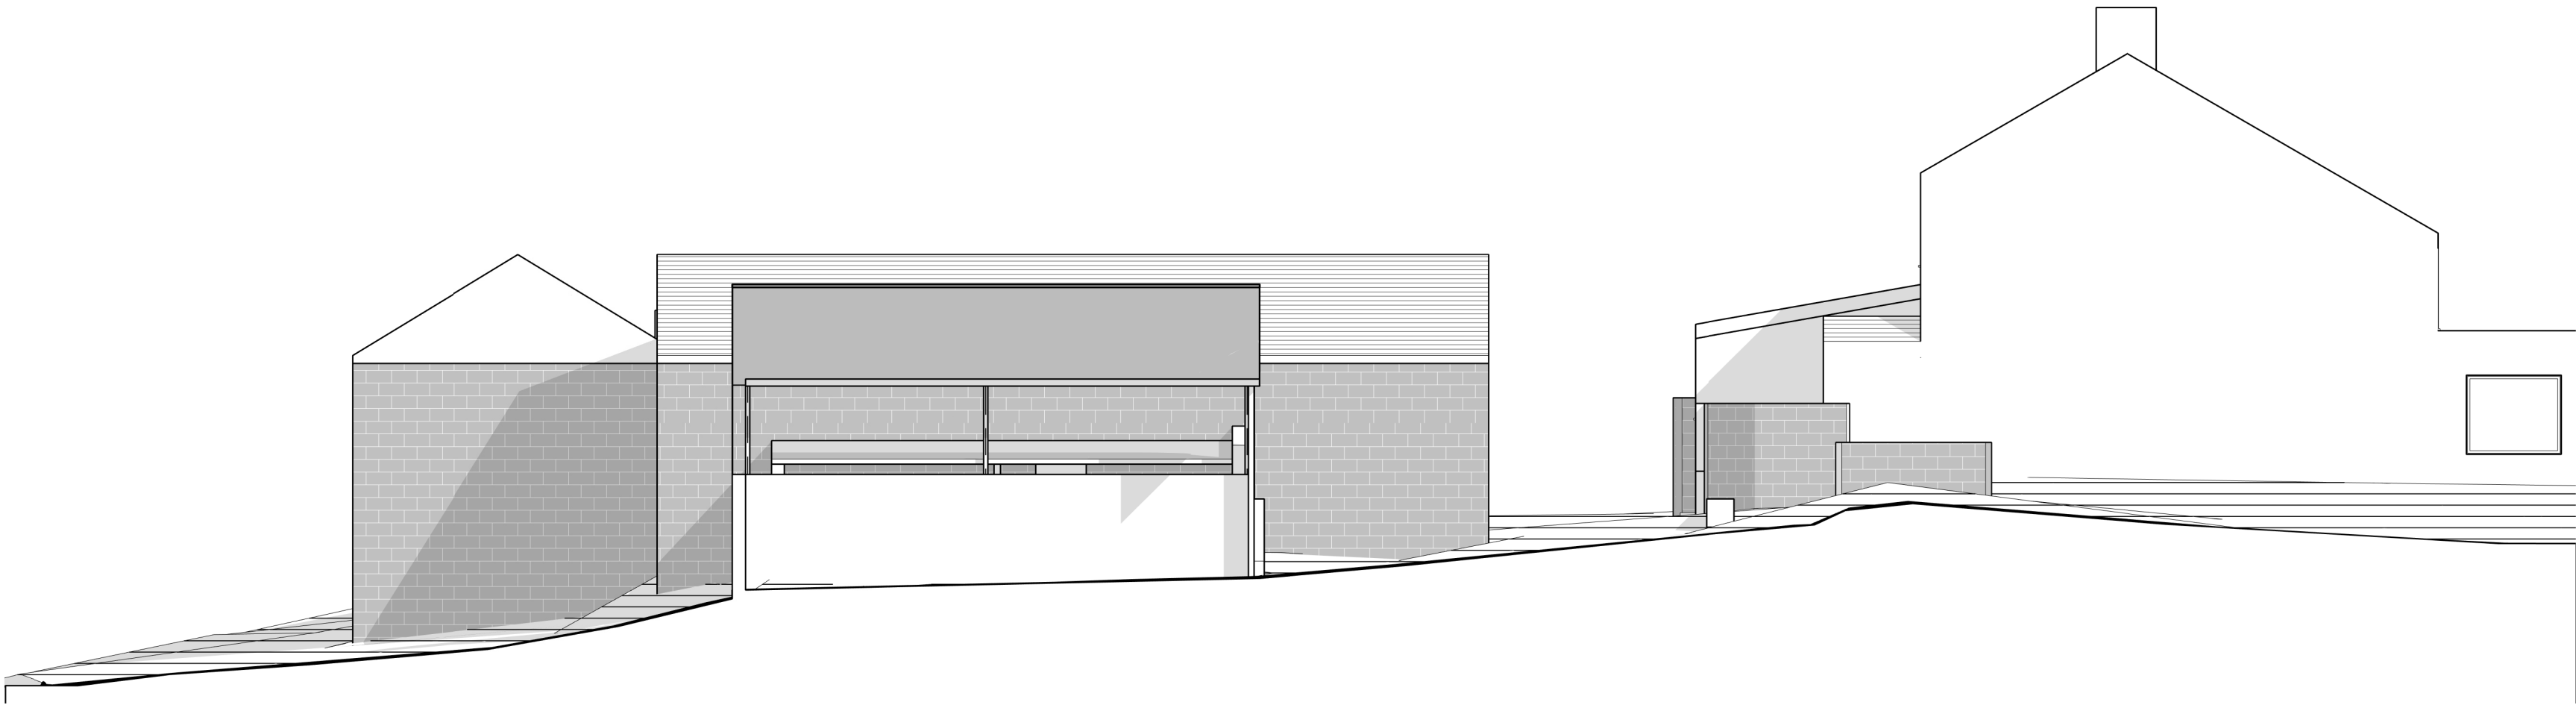

2 Section 3
1 : 100

