



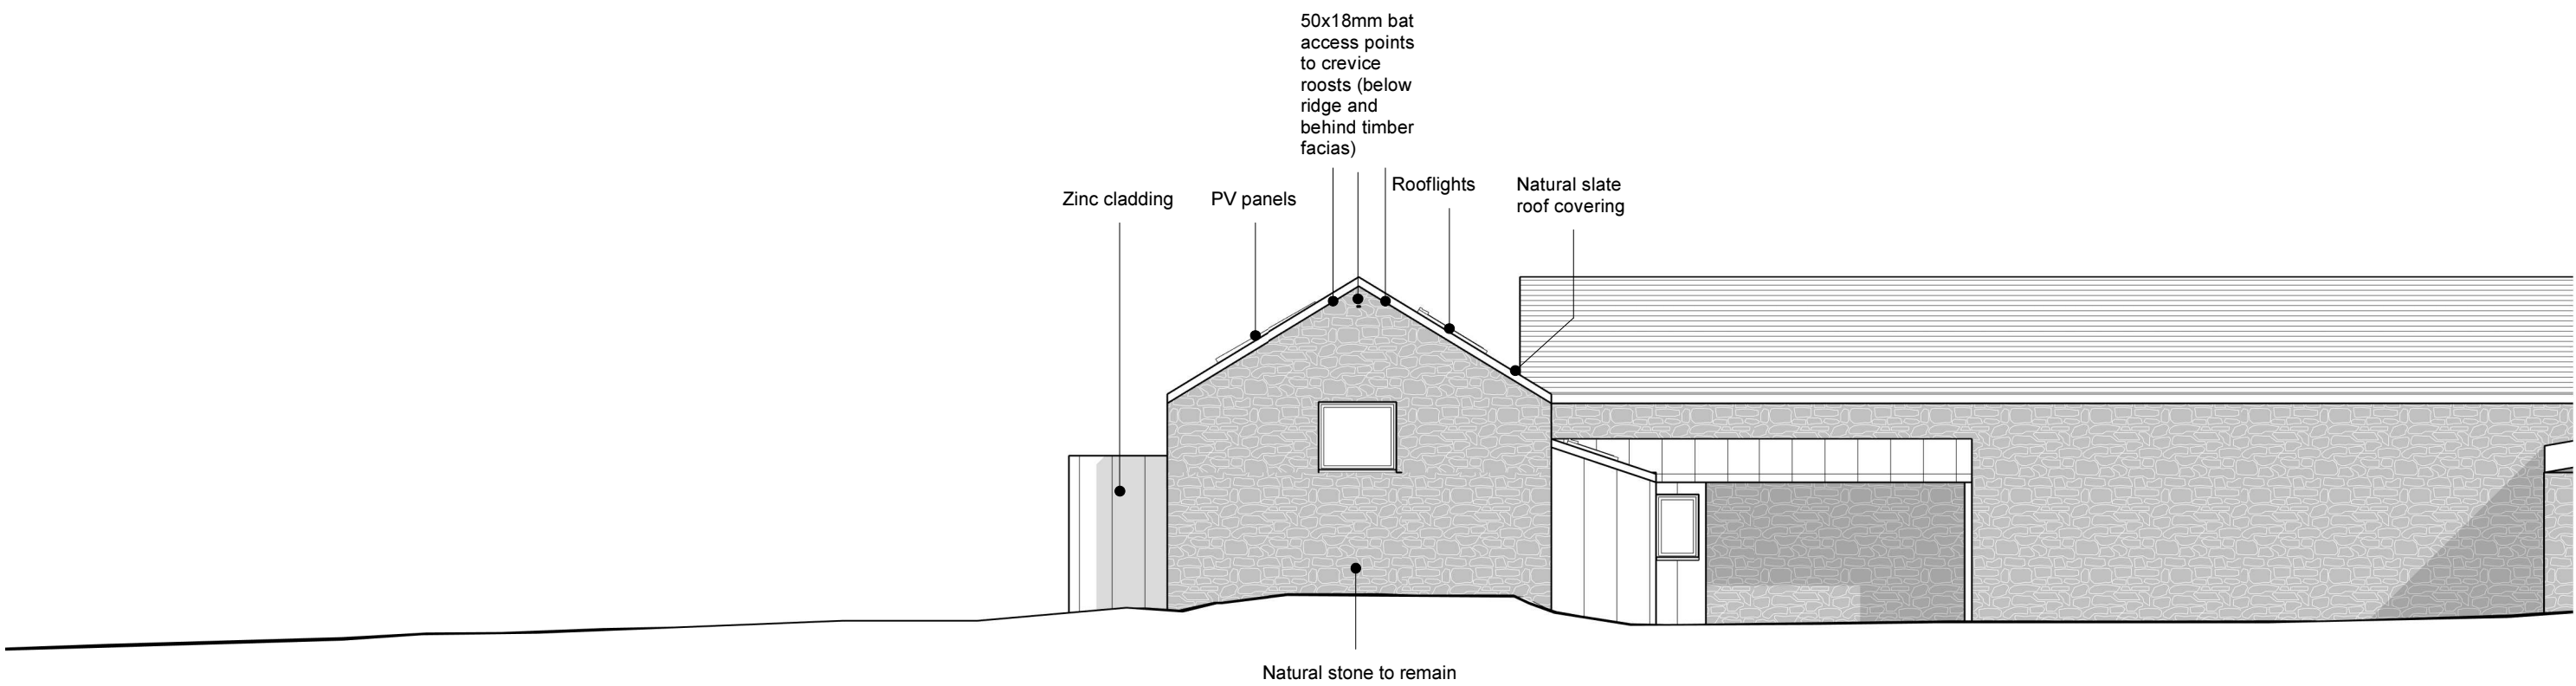

1 East Elevation
1 : 100

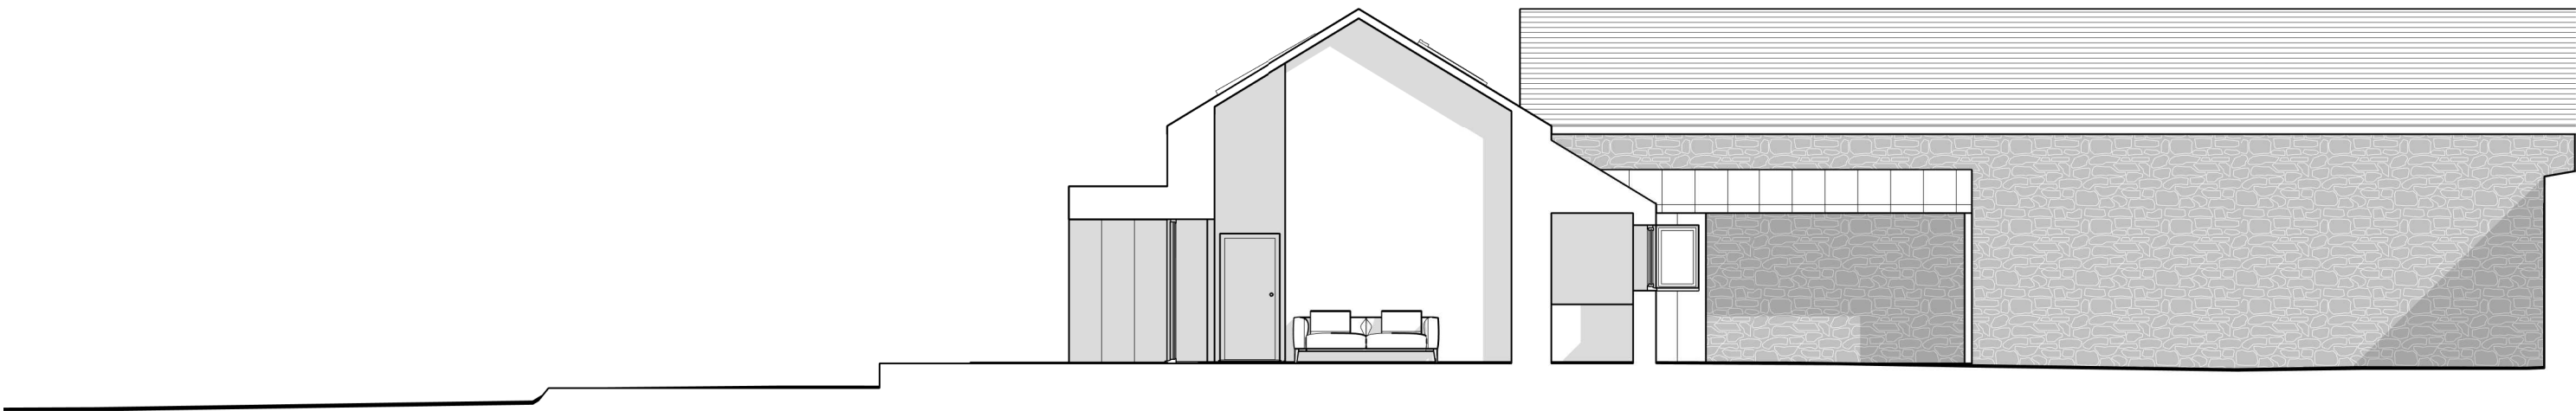

2 Section 1
1 : 100

