



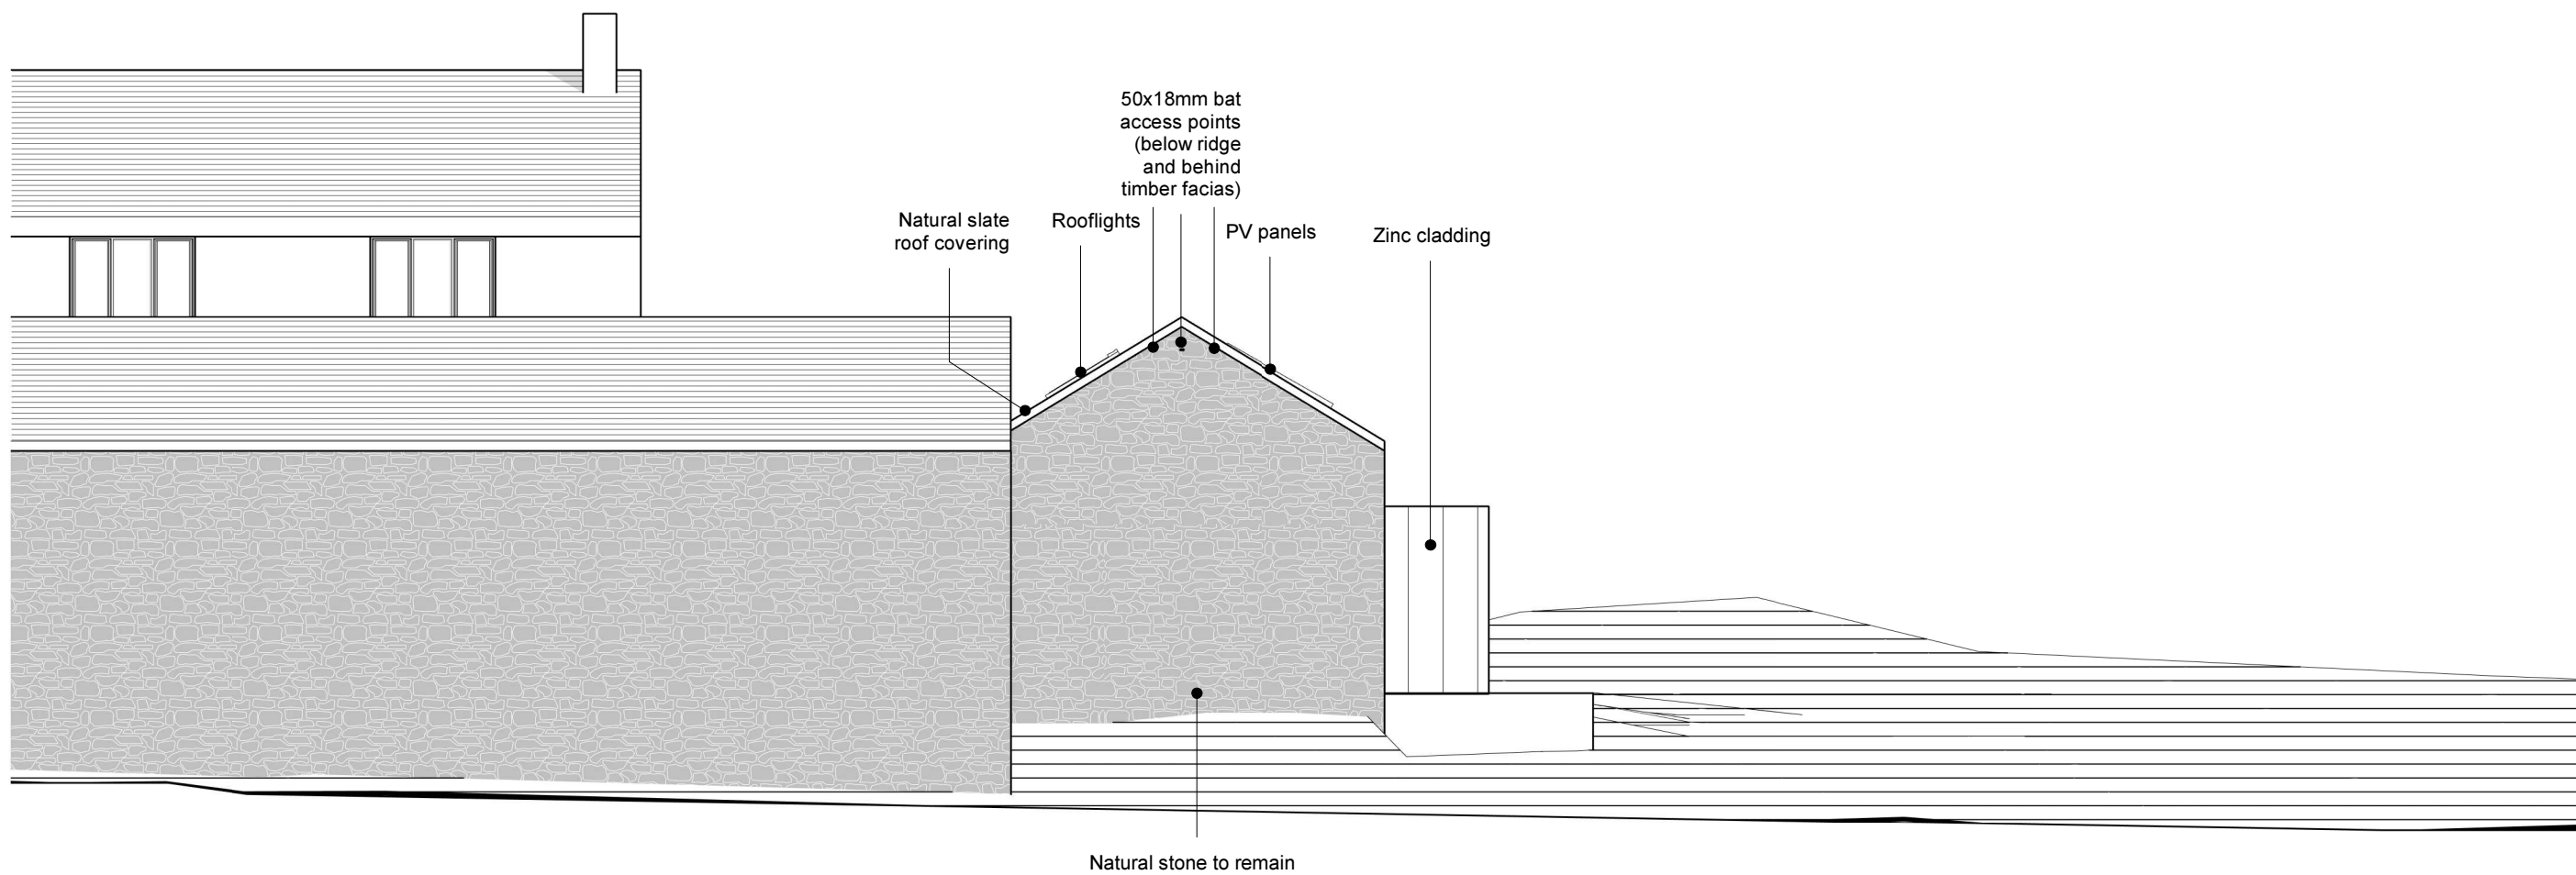

1 West Elevation
1 : 100

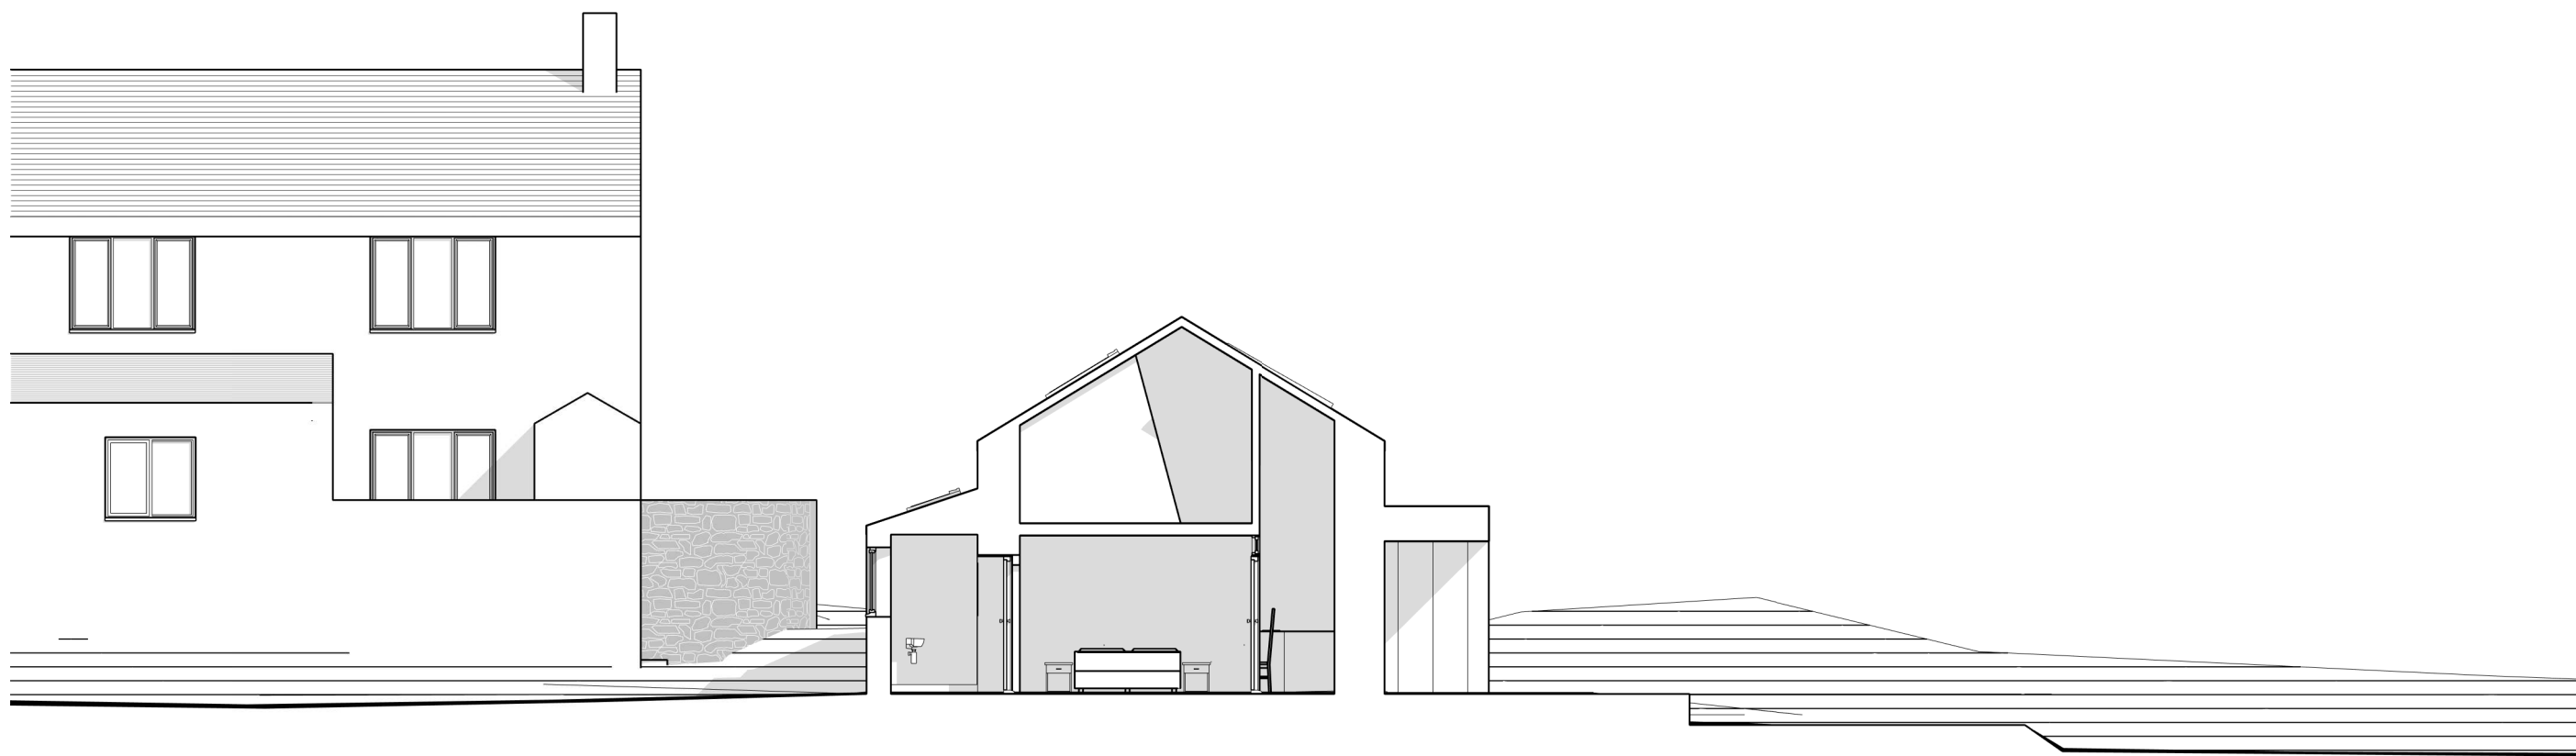

2 Section 4
1 : 100

