


This drawing is copyright  
NOTE: All dimensions to be checked on site  
and not scaled from the drawing.


1

Block Plan  
1 : 500

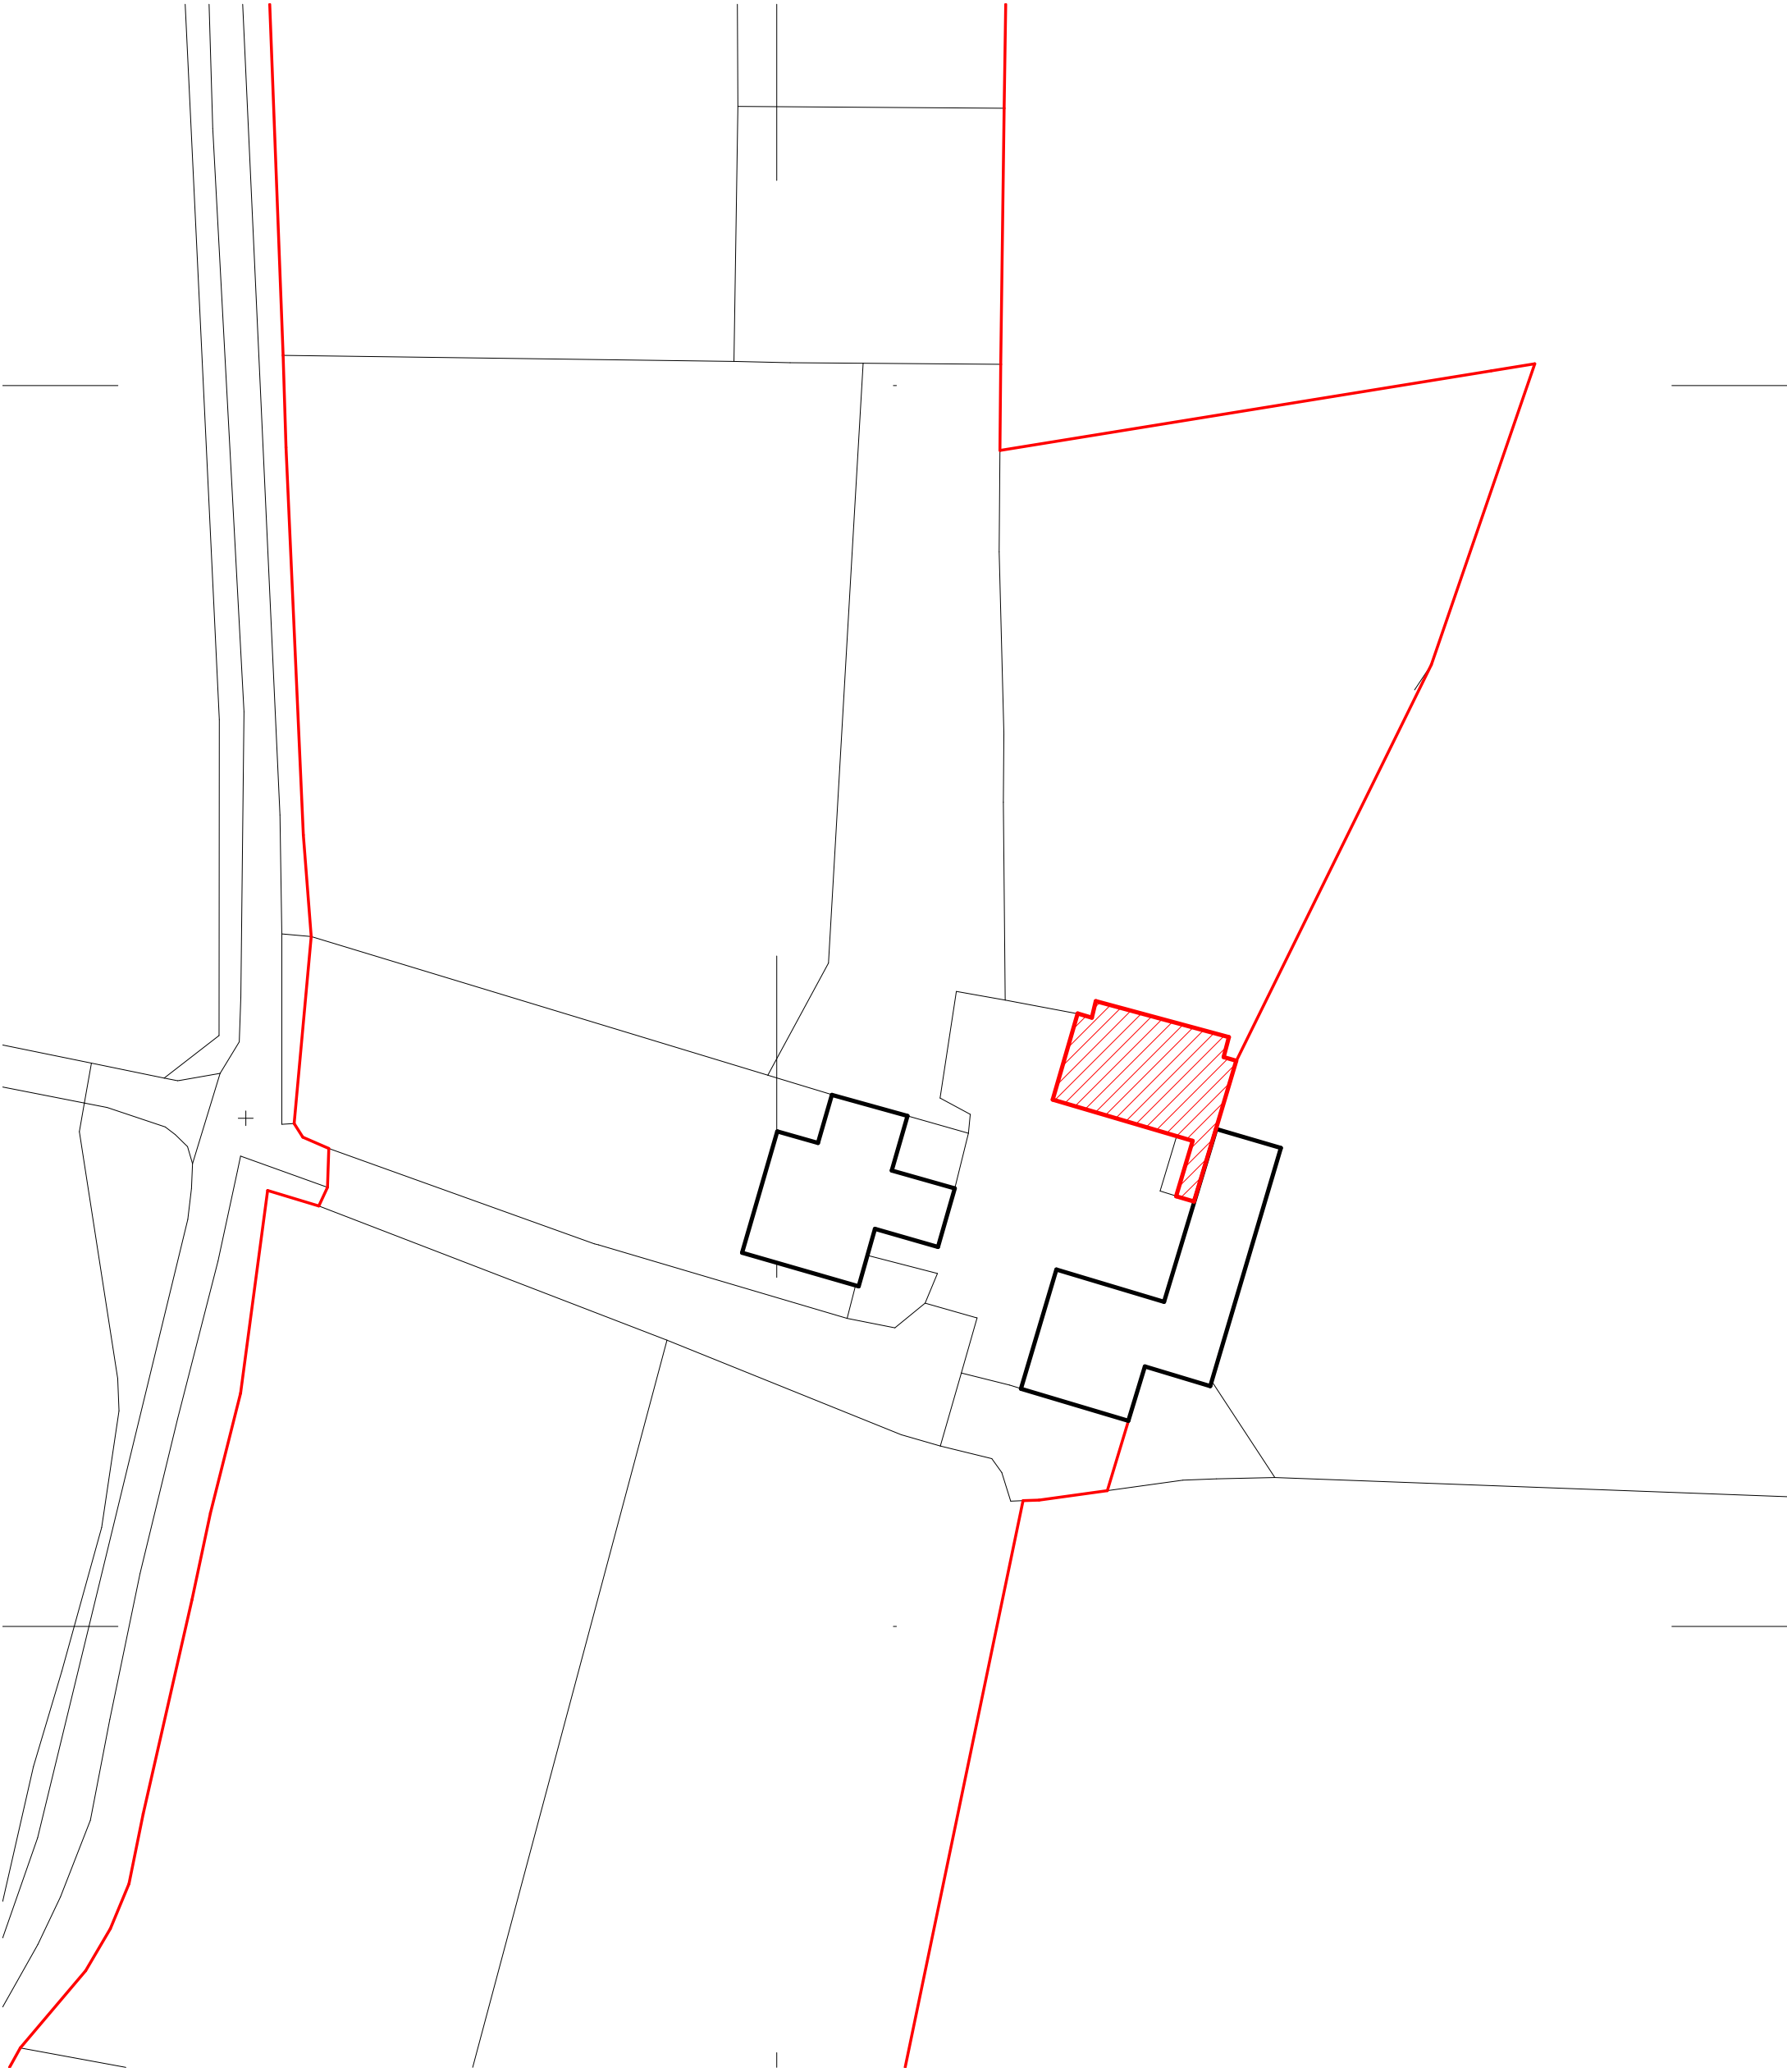

2

Site Location Plan  
1 : 1250

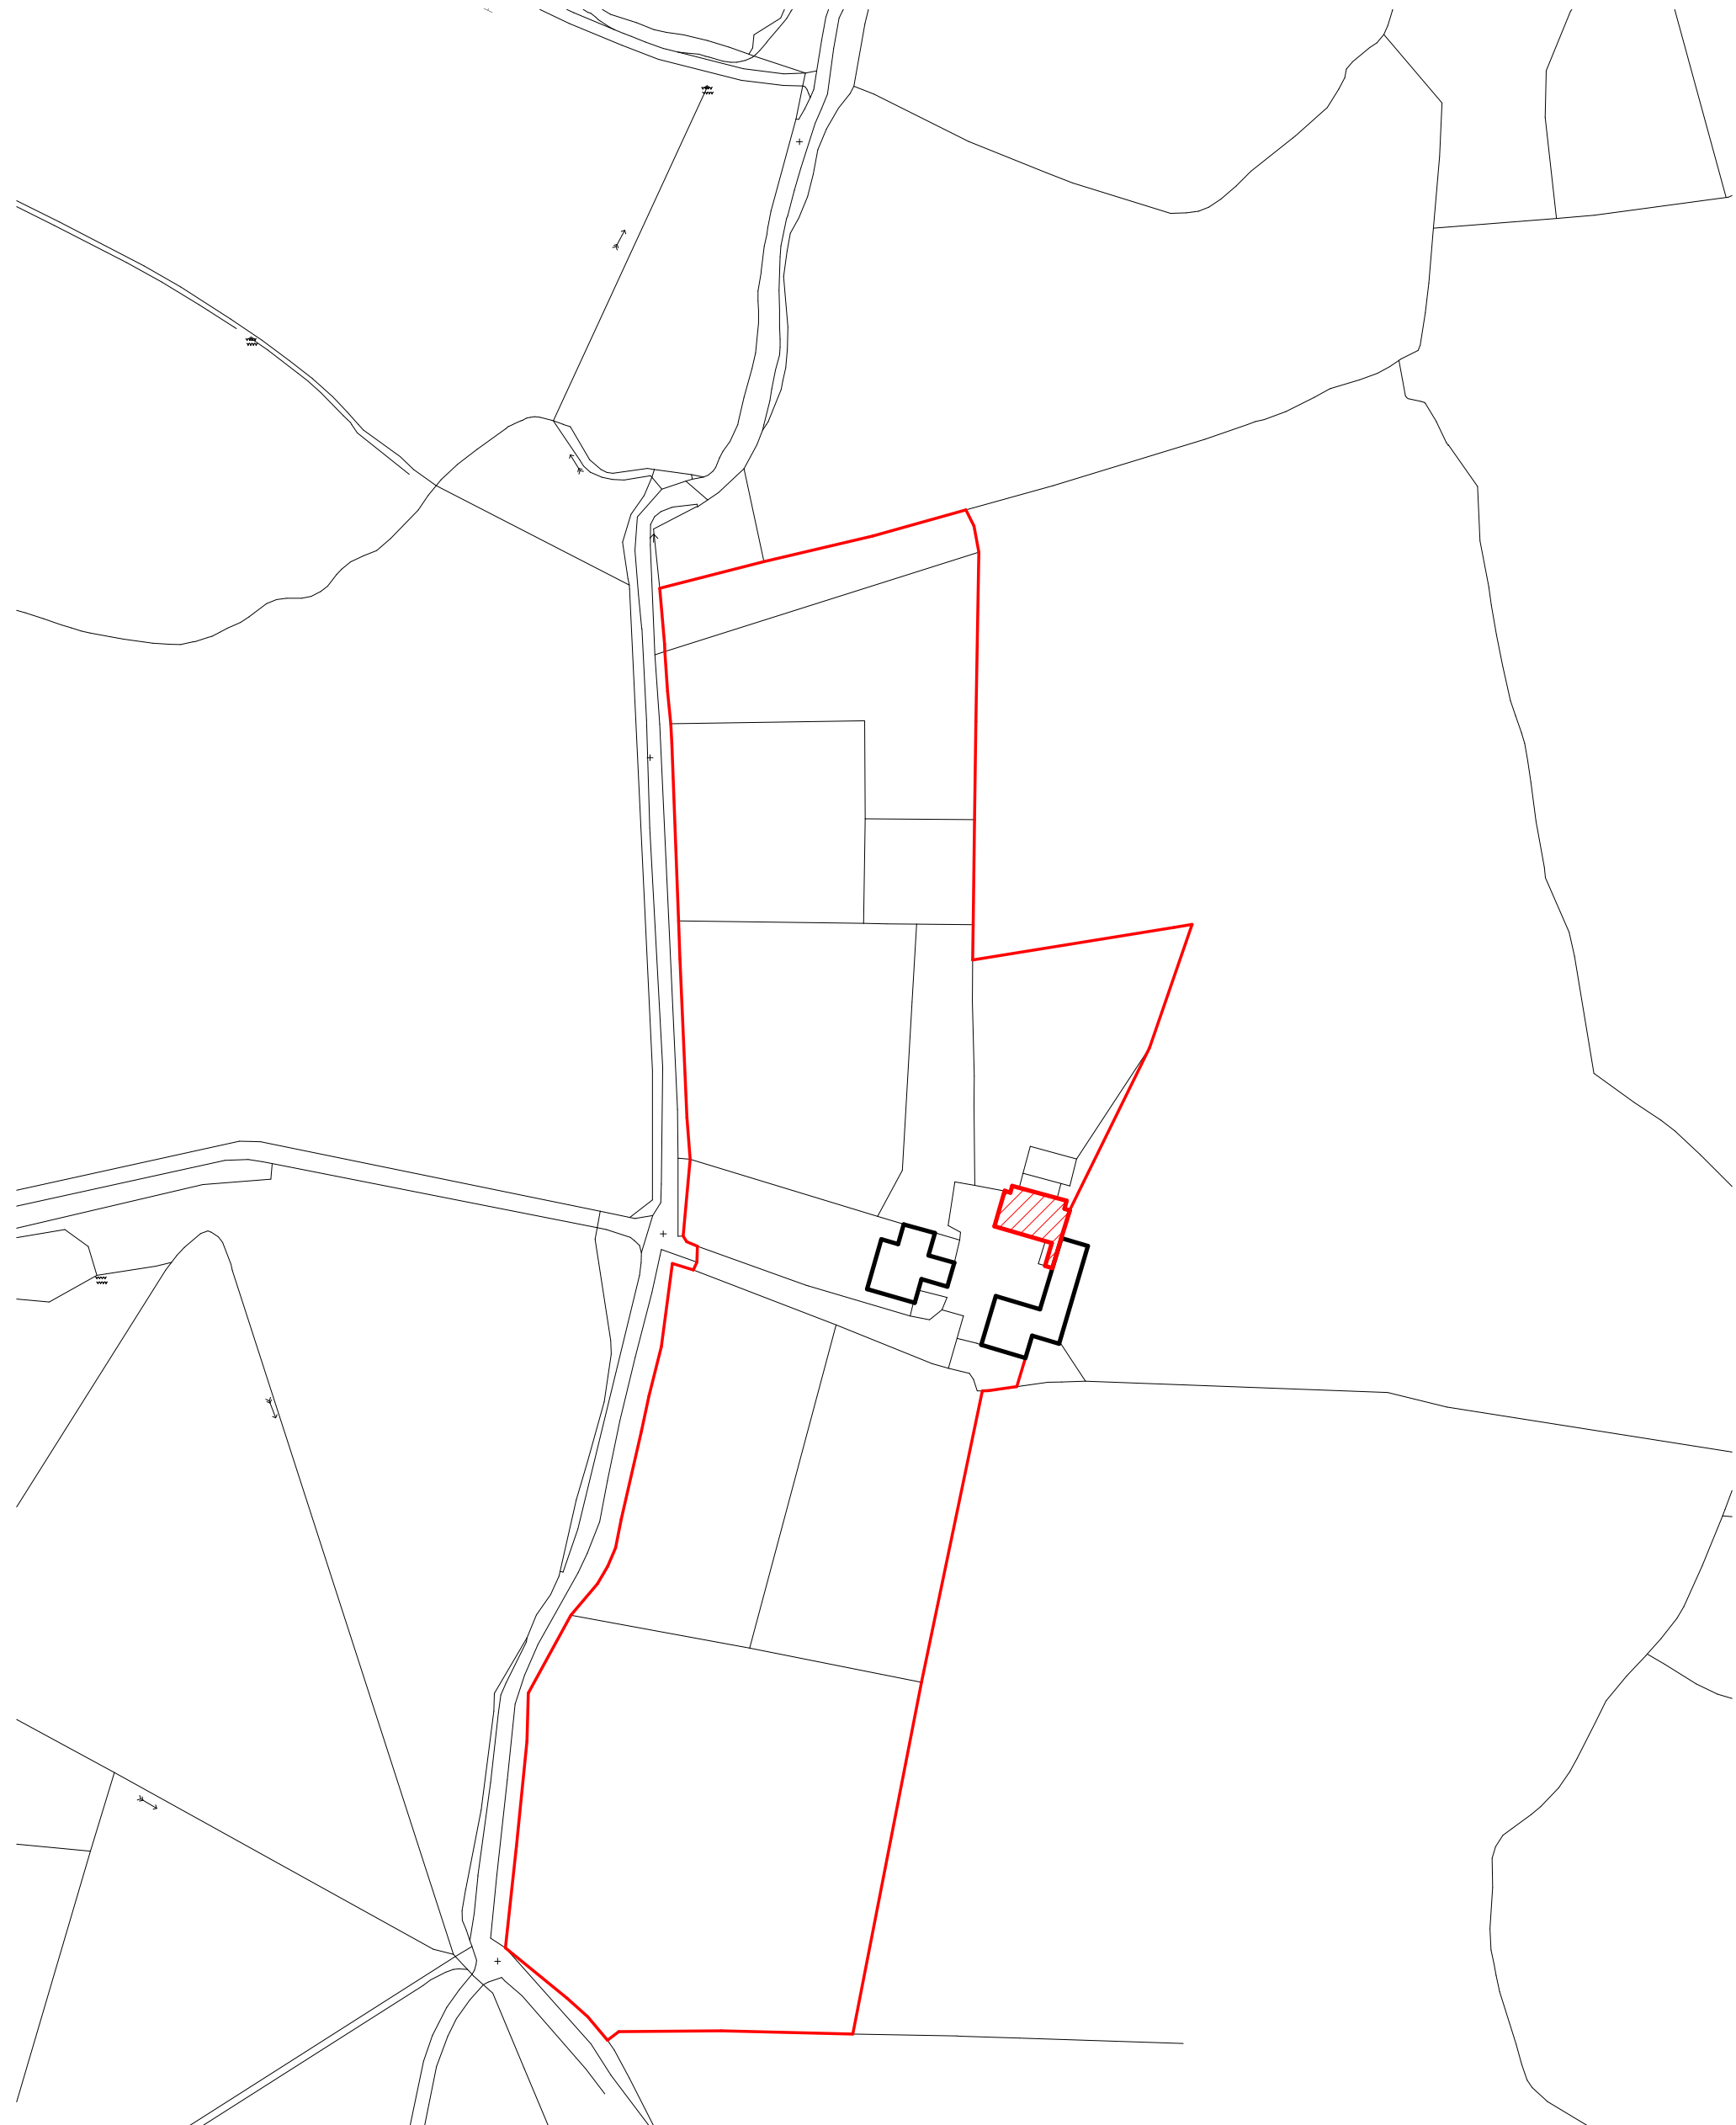

|            |                                     |         |         |          |              |
|------------|-------------------------------------|---------|---------|----------|--------------|
| CLIENT     | Jason Davies                        | DRAWN   | RL      | DATE     | July 21      |
| JOB TITLE  | Cilmaengwyn Uchaf Farm              | CHECKED | AD      | SCALE    | As indicated |
| DWG. TITLE | Block & Site Location Plan PROPOSED | REV.    | PURPOSE | DWG. NO. | HG-20-30 10  |

HUW GRIFFITHS ARCHITECTS LTD  
ARCHITECTS LTD  
PENSAR STARDIG  
CHARTERED ARCHITECT  
NORTH HILL, 7 ST. JAMES CRESCENT, SWANSEA, SA1 6DP Tel: 01792 644038 Email: design@huwgriffithsarchitects.co.uk