


LEFT SIDE ELEVATION

1 : 200


KEY
GALVANISED STEEL PALISADE
SECURITY FENCING - WITH
PROPRIETARY PALLISADE GATES
AND POSTS

2.4mx2.4m VISION SPLAY

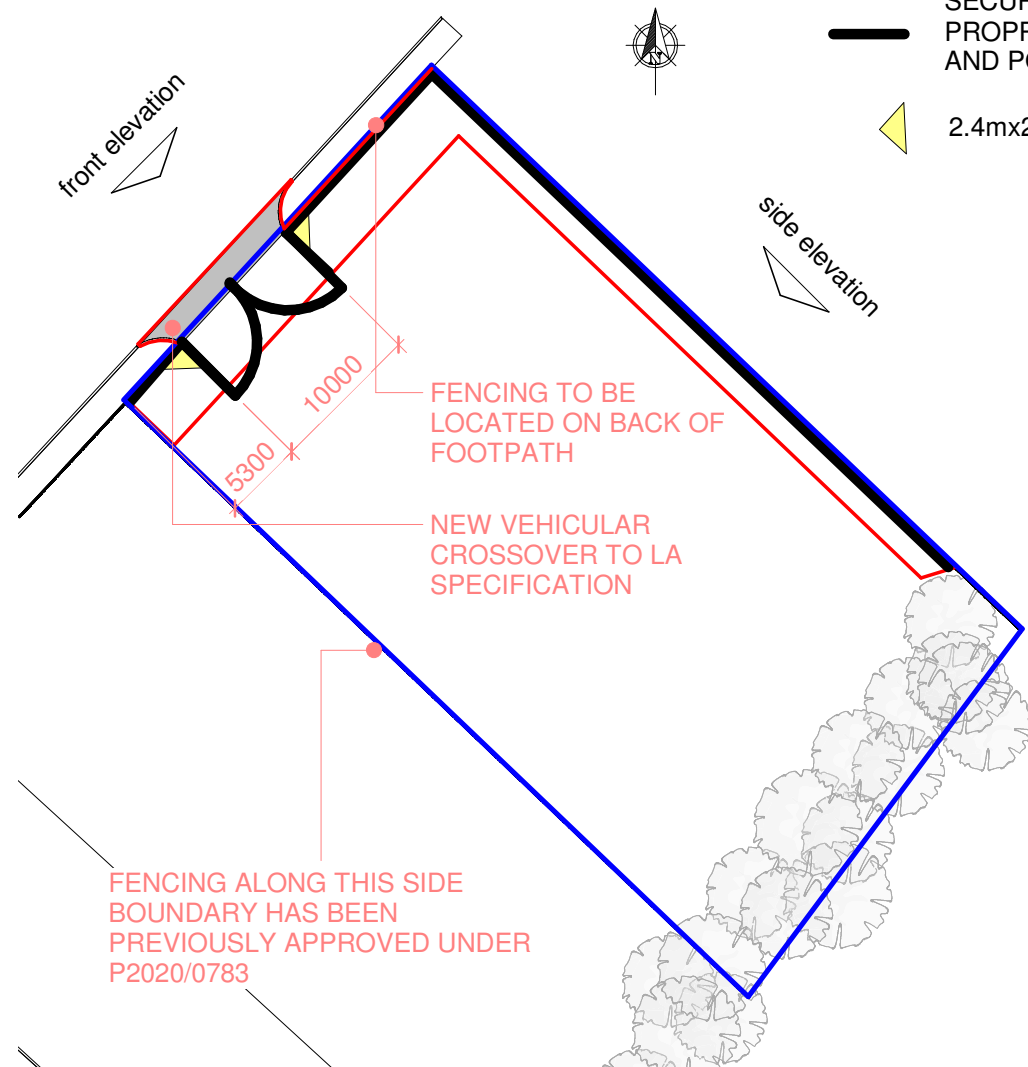


SITE PLAN

1 : 500

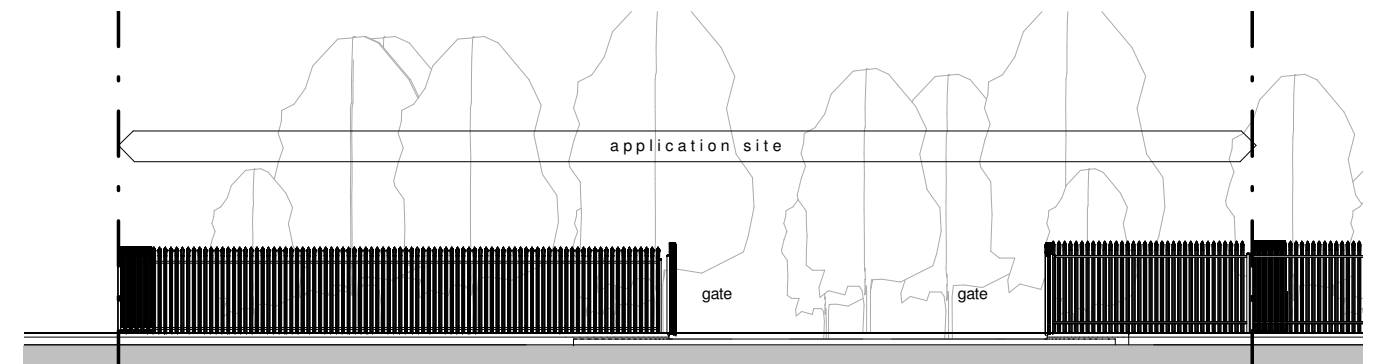

FRONT ELEVATION

1 : 200

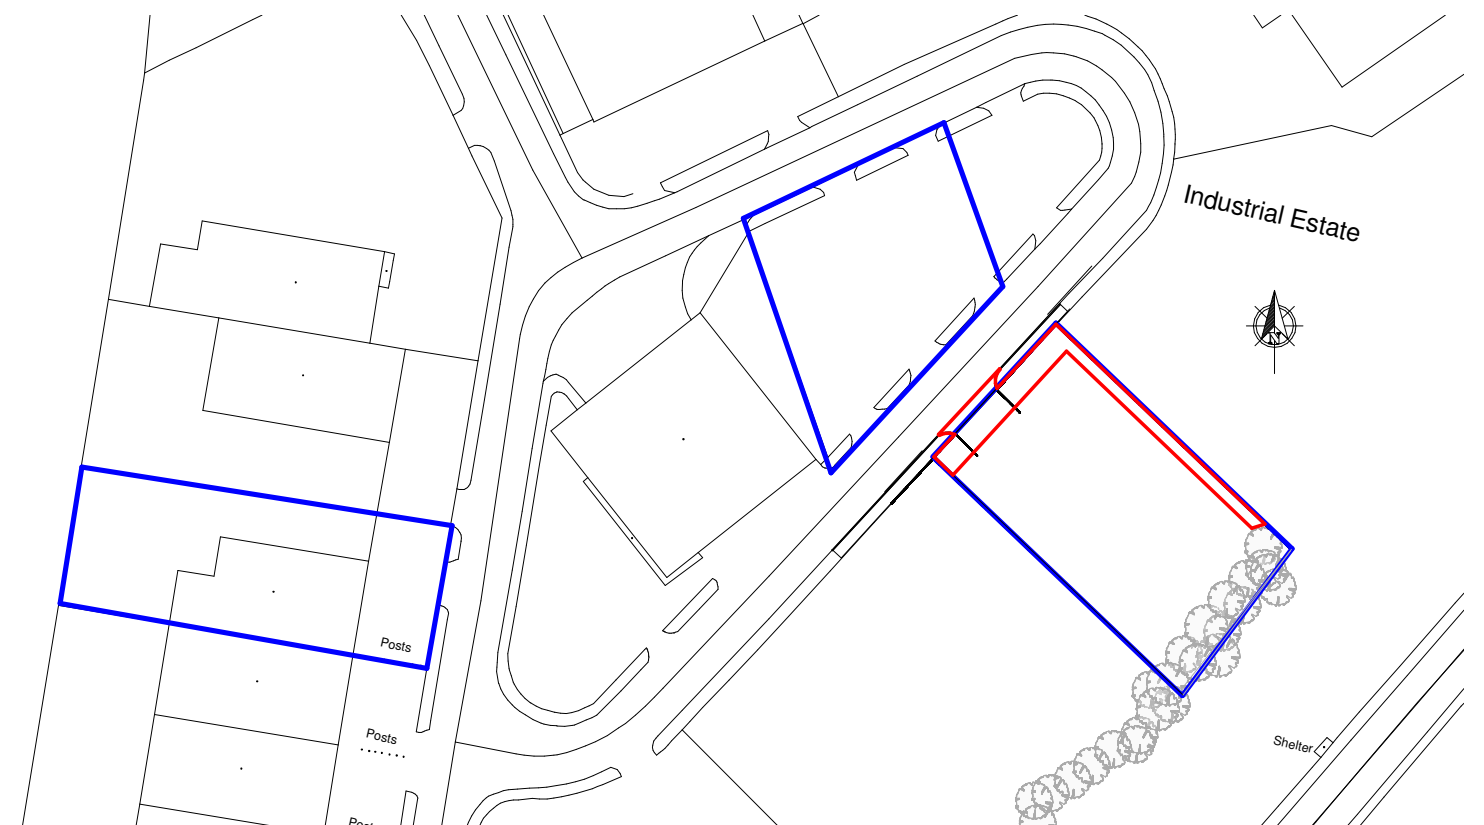

LOCATION PLAN

1 : 1250