


REVISION 'A' 13/10/2021
GARDEN STUDIO REDUCED IN SIZE
AND SCREEN FENCES ADDED TO
BOTH BOUNDARY LINES.
REVISION 'B' 14/10/2021
OFF-STREET PARKING BAY REMOVED.

EXISTING ASH TREE AFFECTED BY
ASH DIEBACK TO BE REMOVED.
NEW OAK PLANTED HERE.
EXISTING SYCAMORE TREE REMOVED.
1.8m HIGH SCREEN FENCE TO BOTH
BOUNDARY LINES.

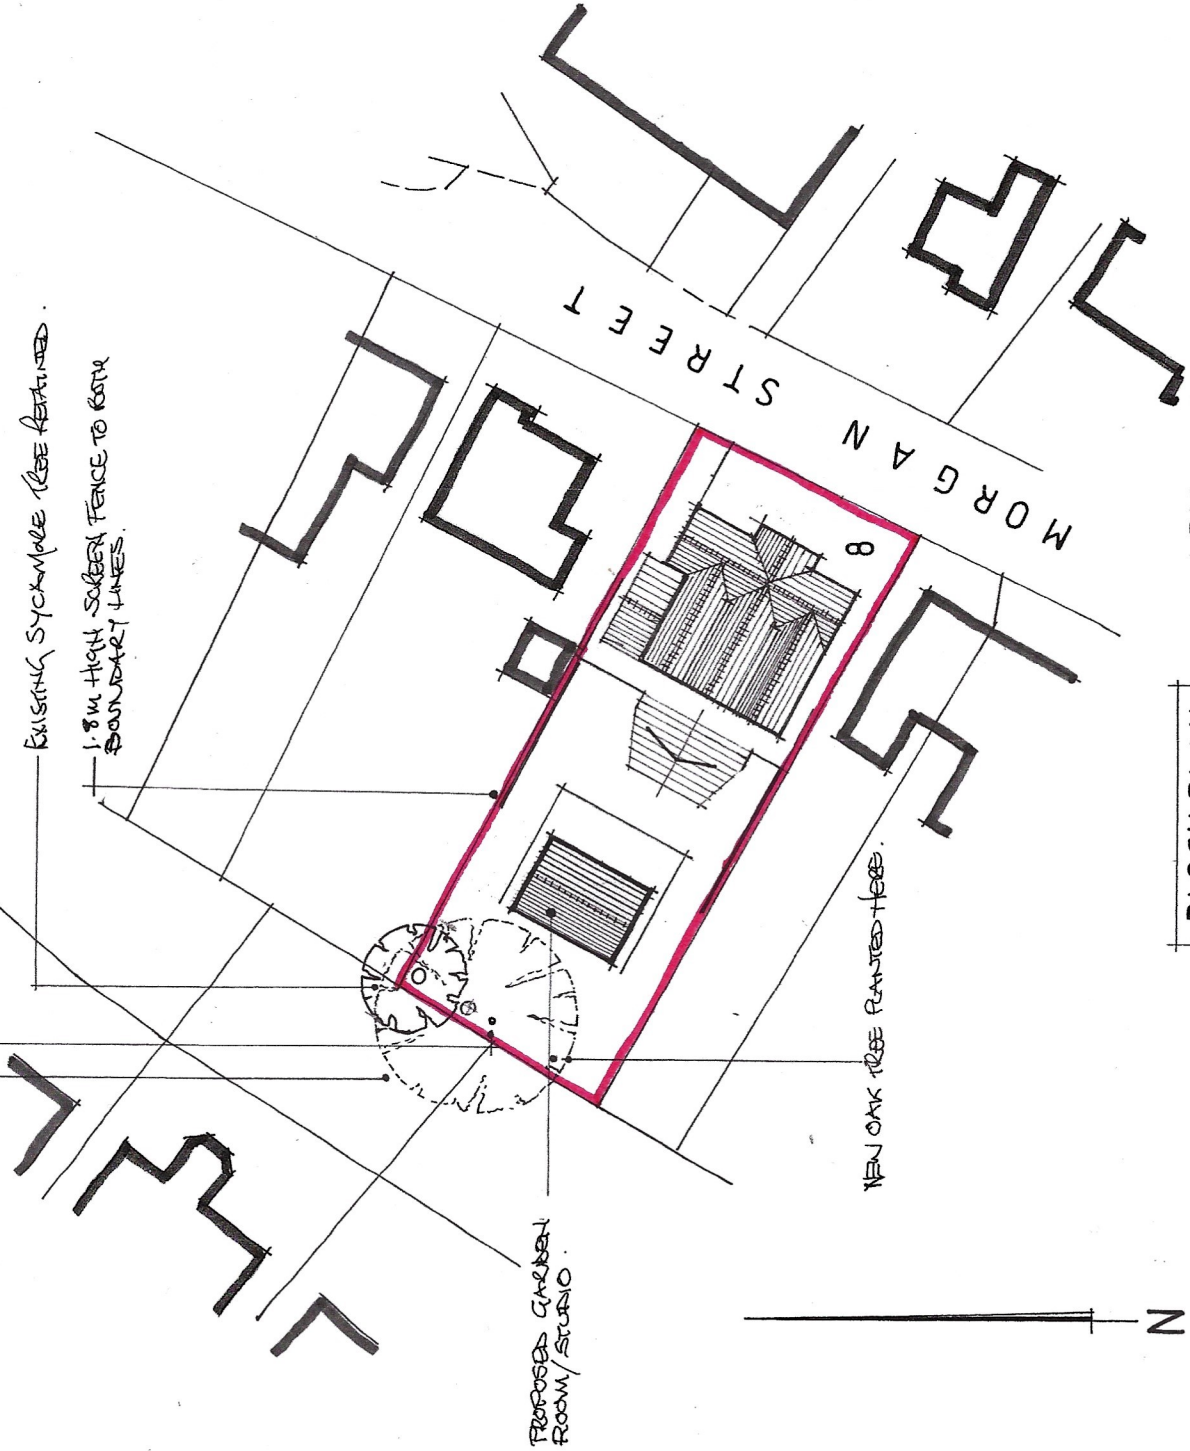

LOCATION PLAN 1:1250 @ A3

BLOCK PLAN 1:500 @ A3



mjs designs (cymru) ltd
architectural design-project management
07530 134442

NOTES:
All dimensions must be checked on site and
not scaled from this drawing.

Client
Paulette Eynon
Job Title
8 Morgan Street, Trebanos, SA8 4DW

Drawing Title
LOCATION & BLOCK PLANS
Drg No.
212202.06
Rev
B