



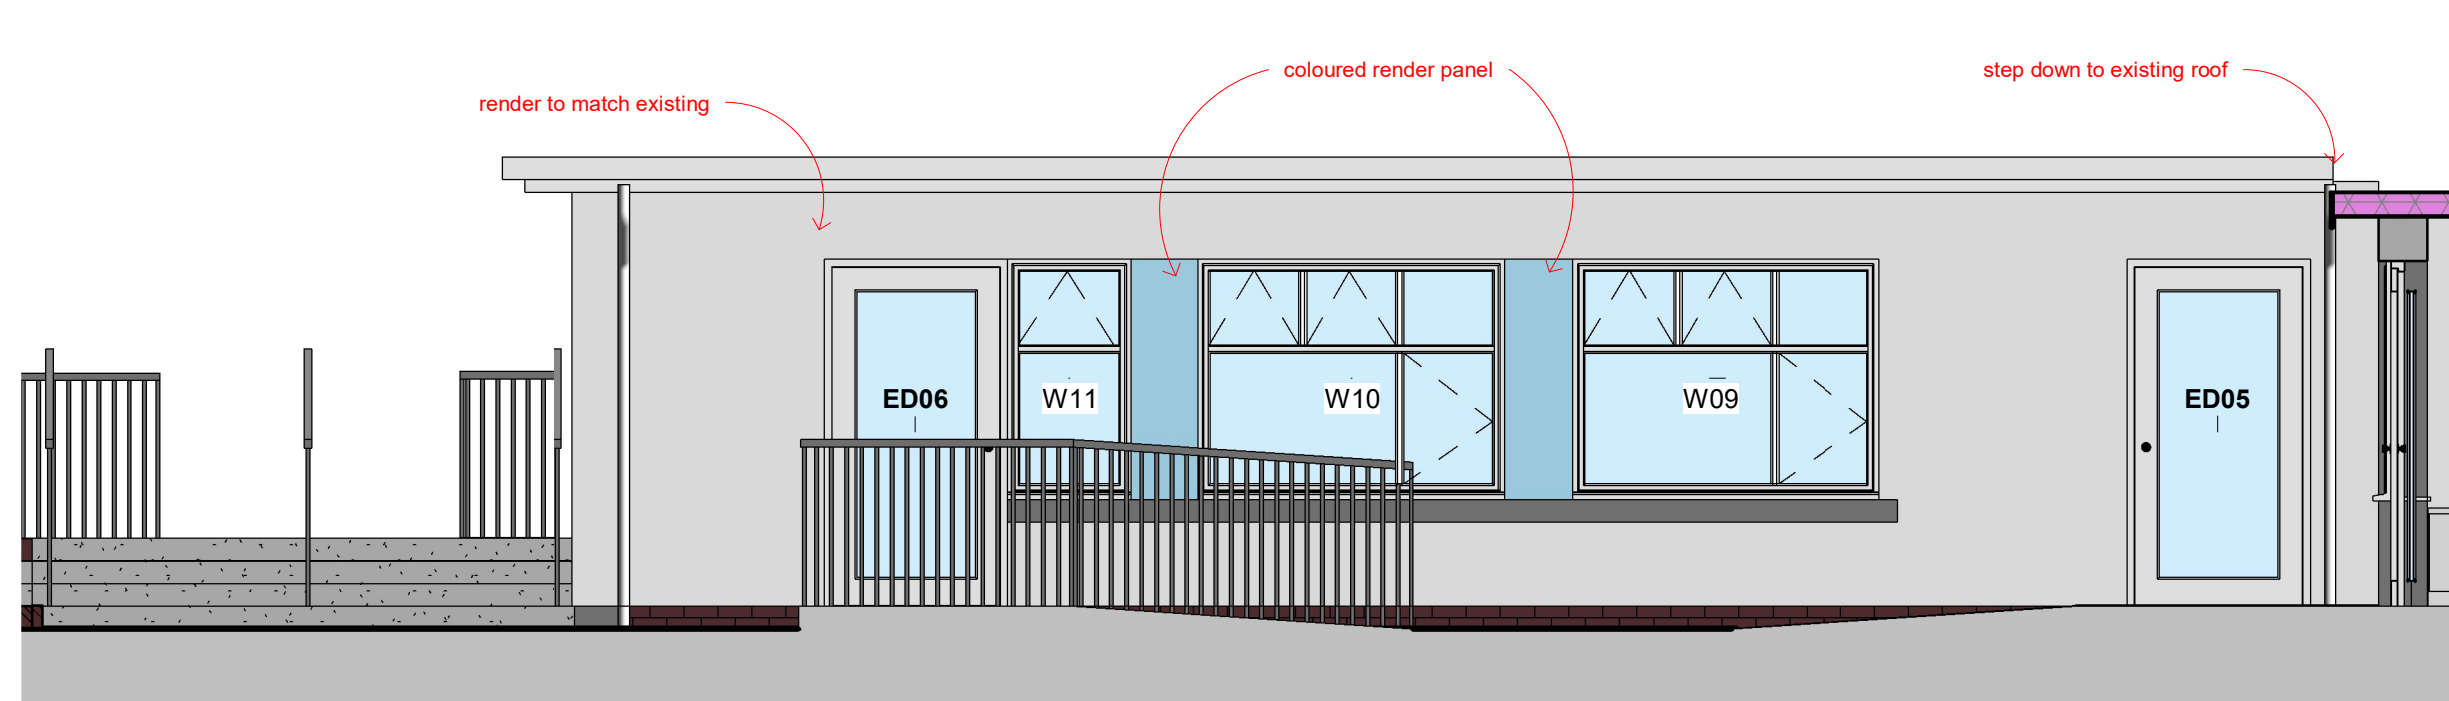


Classroom A
1 : 50




Classroom D showing side elevation to new canopy
1 : 50

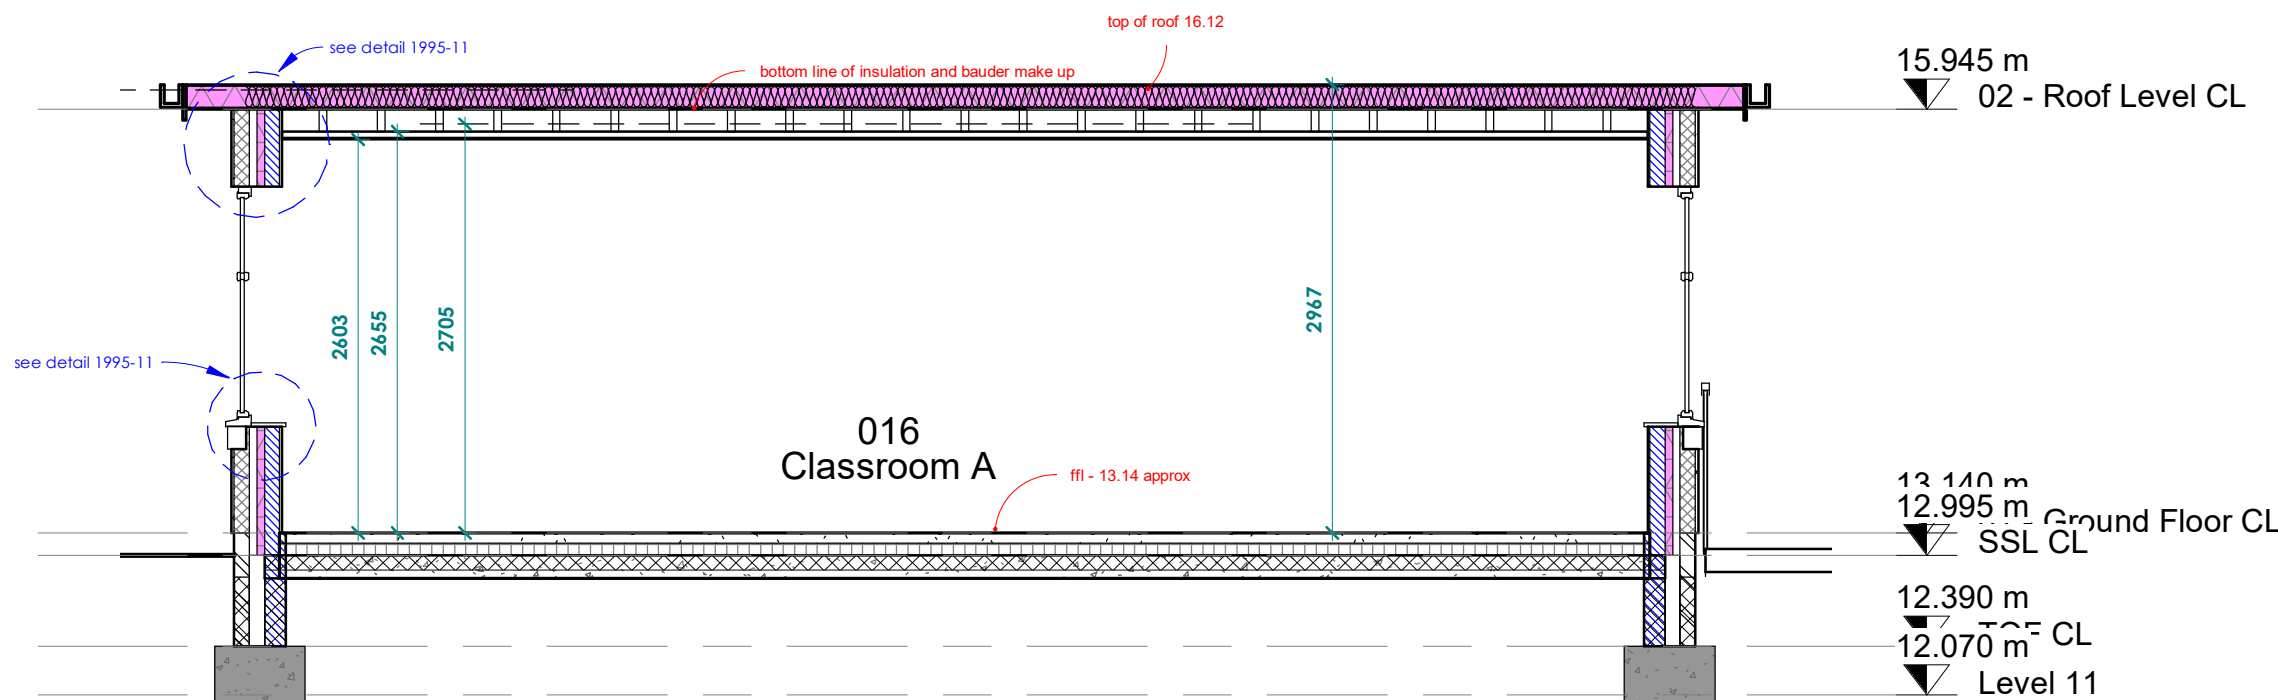

Section AA
1 : 50

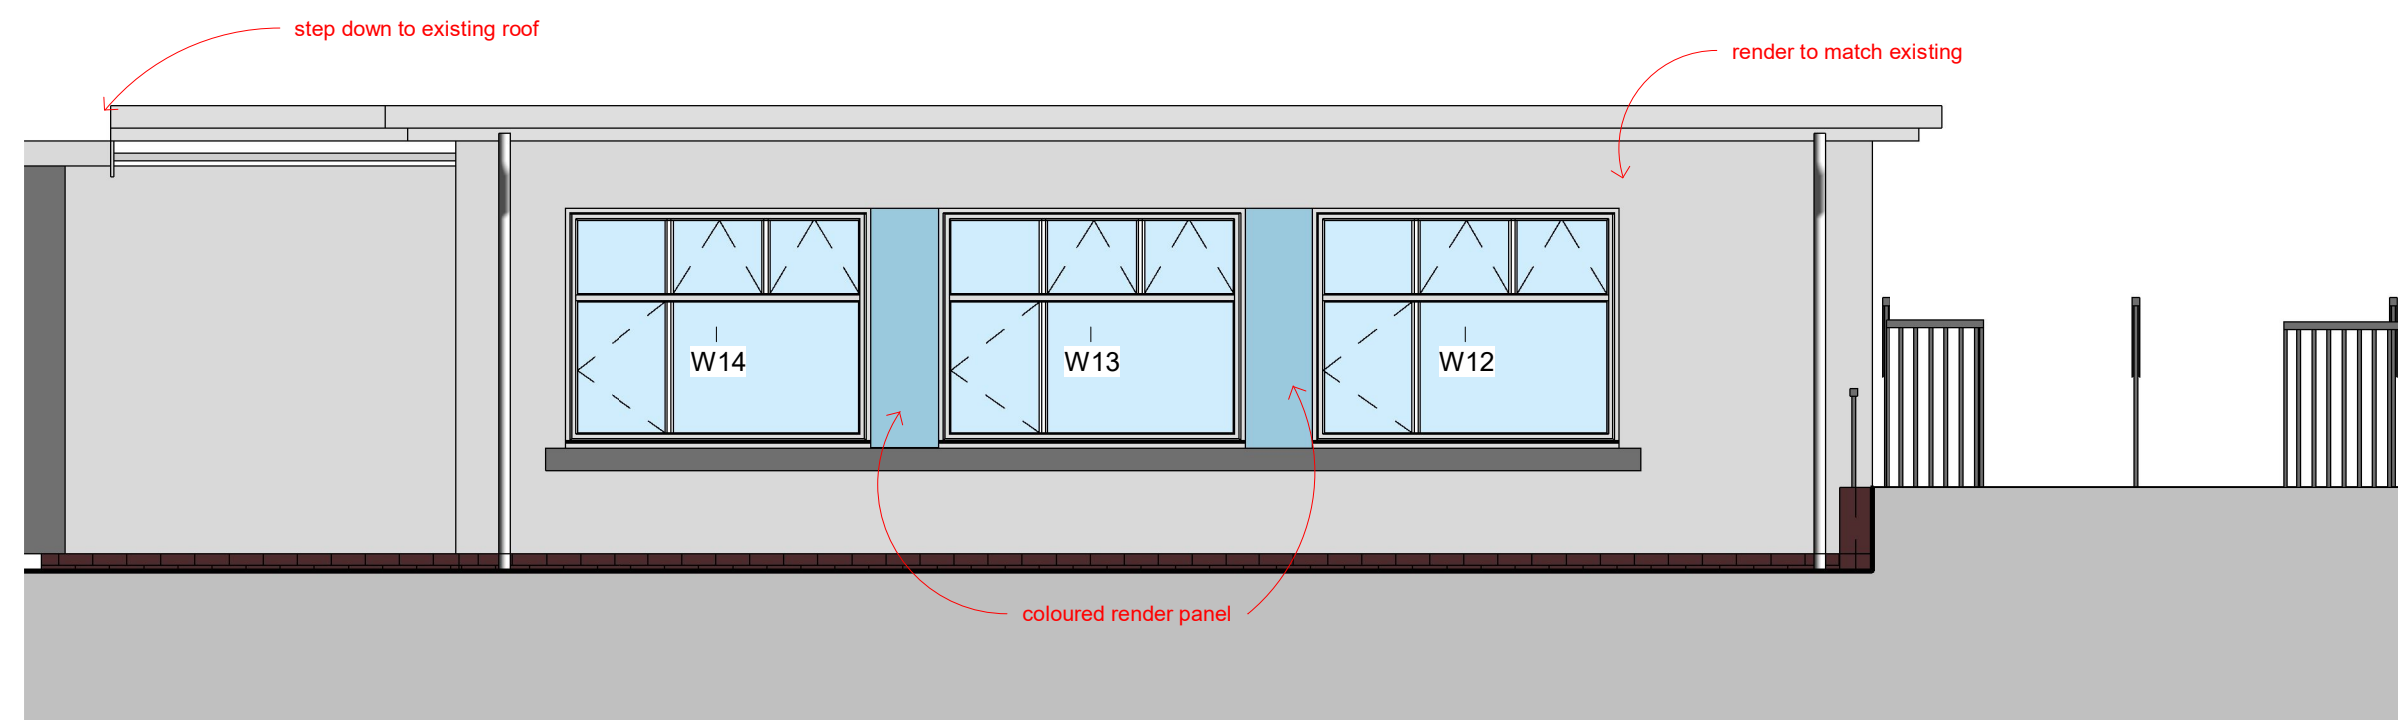

Classroom B
1 : 50

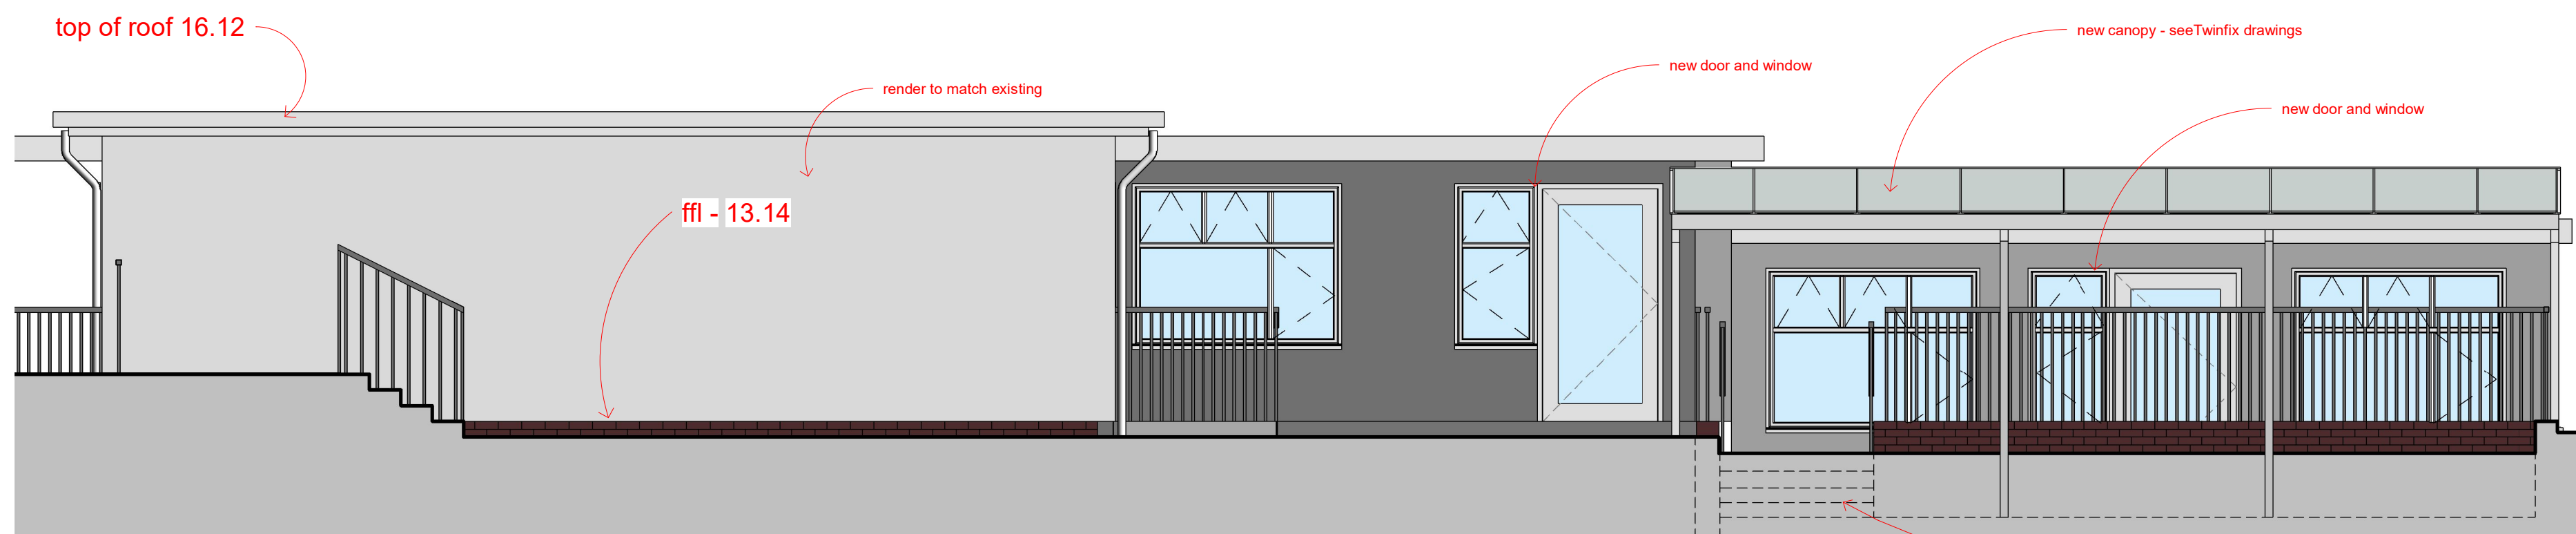

Classroom C
1 : 50

B.I.M. Drawing Reference

-03

Title
Classroom Extension Section & Elevations



Only use figured dimensions. Any discrepancies must be reported to Lewis Partnership Limited. The copyright of this drawing remains the property of Lewis Partnership Limited. Lewis Partnership Limited, registered in Wales, reg no. 3913005



13 Park Crescent LLANELLI Carmarthenshire SA15 3AE
01554 777998
enquiries@lewispartnership.co.uk
WWW.lewispartnership.co.uk



Rev	Amendments	Date	Ckd By
A	Various minor amendments	25/08/20	gp
B	Roof raised by 100mm	14/09/20	pl
C	Roof insulation changed to 140mm	29/09/20	pl



Rev	Amendments	Date	Ckd By
D	Canopy added	17/08/21	pl
E	Canopy added	17/08/21	pl

Project
Proposed Alterations & Extensions
Location : Ysgol Gynradd Gymraeg Tyle'r Ynn
Client : TAD Builders Ltd.

Project Number 1995 Drawing Number 03 Rev. E Scale 1 : 50

Status CONSTRUCTION

Date Drawn	By
07/20	pjl
Date Checked	By
24/07/20	gp

A1