


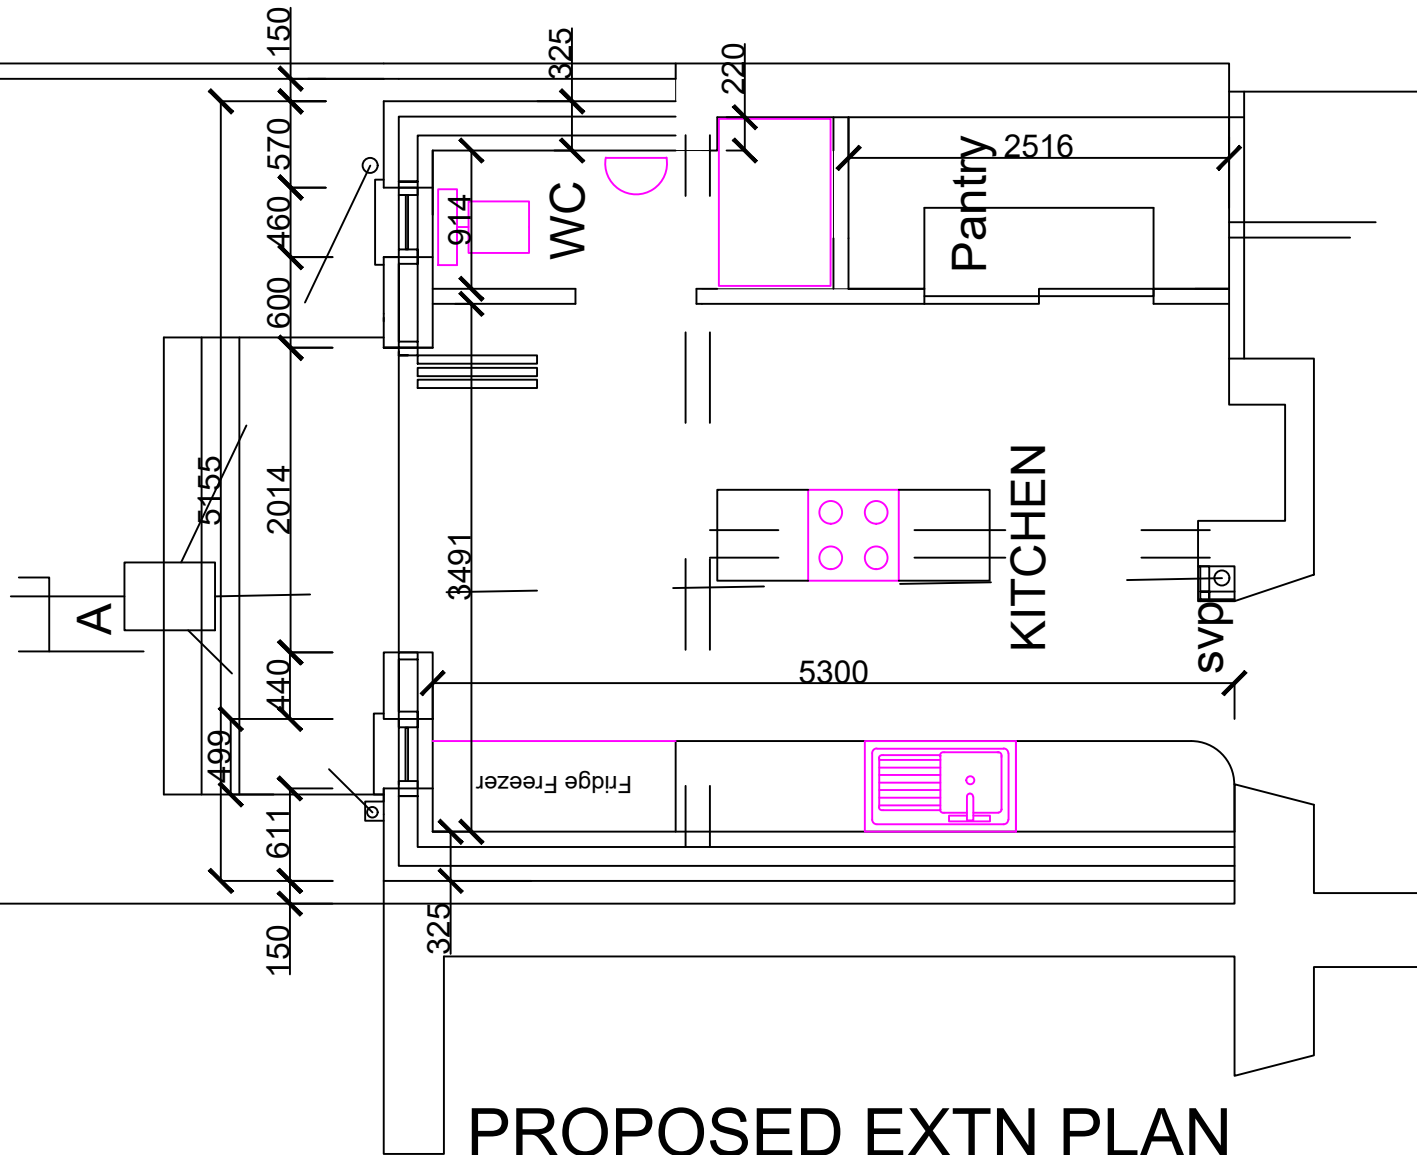

PROPOSED EXTN PLAN
Drg. No. B-04 1:50 Scale