


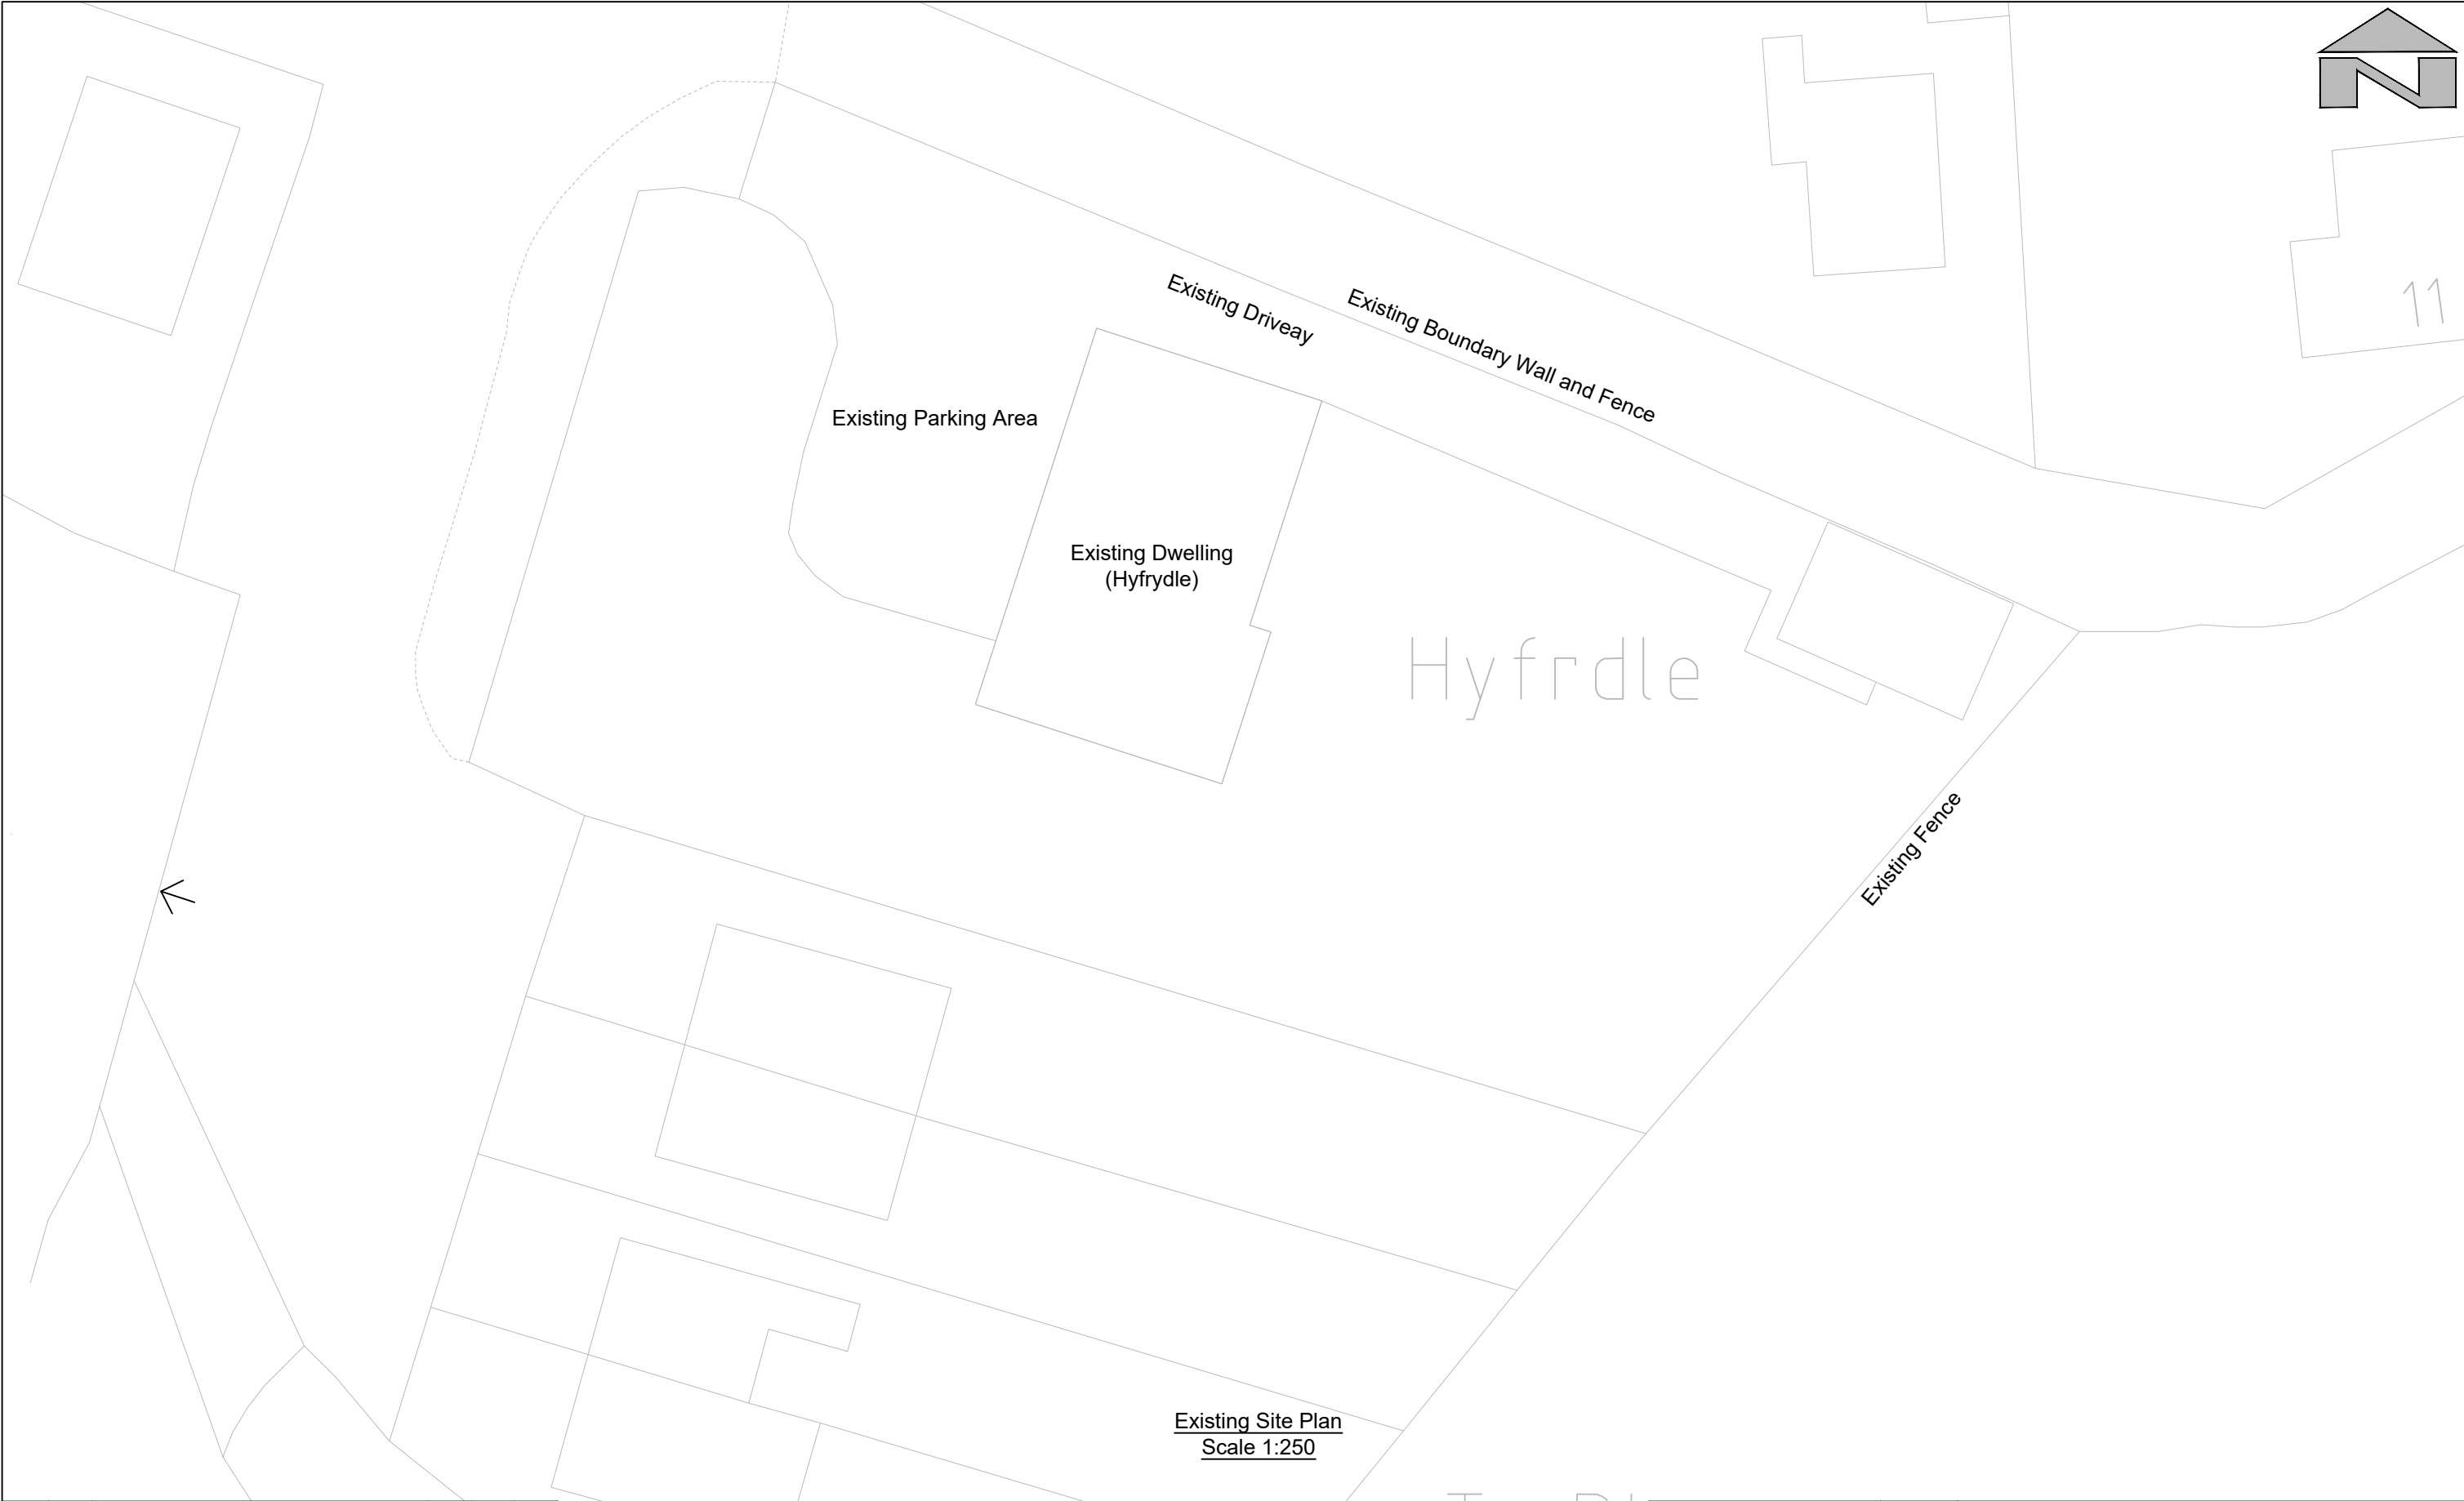

AMENDMENTS	REV	DETAILS	DATE	MADE BY	CHKD BY
	REF				

- Notes:
1. Dimensions are shown in millimeters unless otherwise shown.
 2. Drawings are scaled @ 1:100 on A3
 3. Existing services are to be marked and located prior to excavations
 4. All works are to comply with current building regulations
 5. All works to be in accordance with drg's 01-04 of job ref 2021/02.
 6. Proposed Upvc Windows, doors, roofing and render to match the existing property.

Drawn by: Gareth Davies		Date: 12.10.21	Project : Proposed New Resedential Annexe at Hyfrydle Camnant Road Banwen
Client:		Scale: As Shown Original drawing A3	
Job No.	2021/02		Title : Existing Details - Plan
Dwg No.	05	Rev	