


Superseded

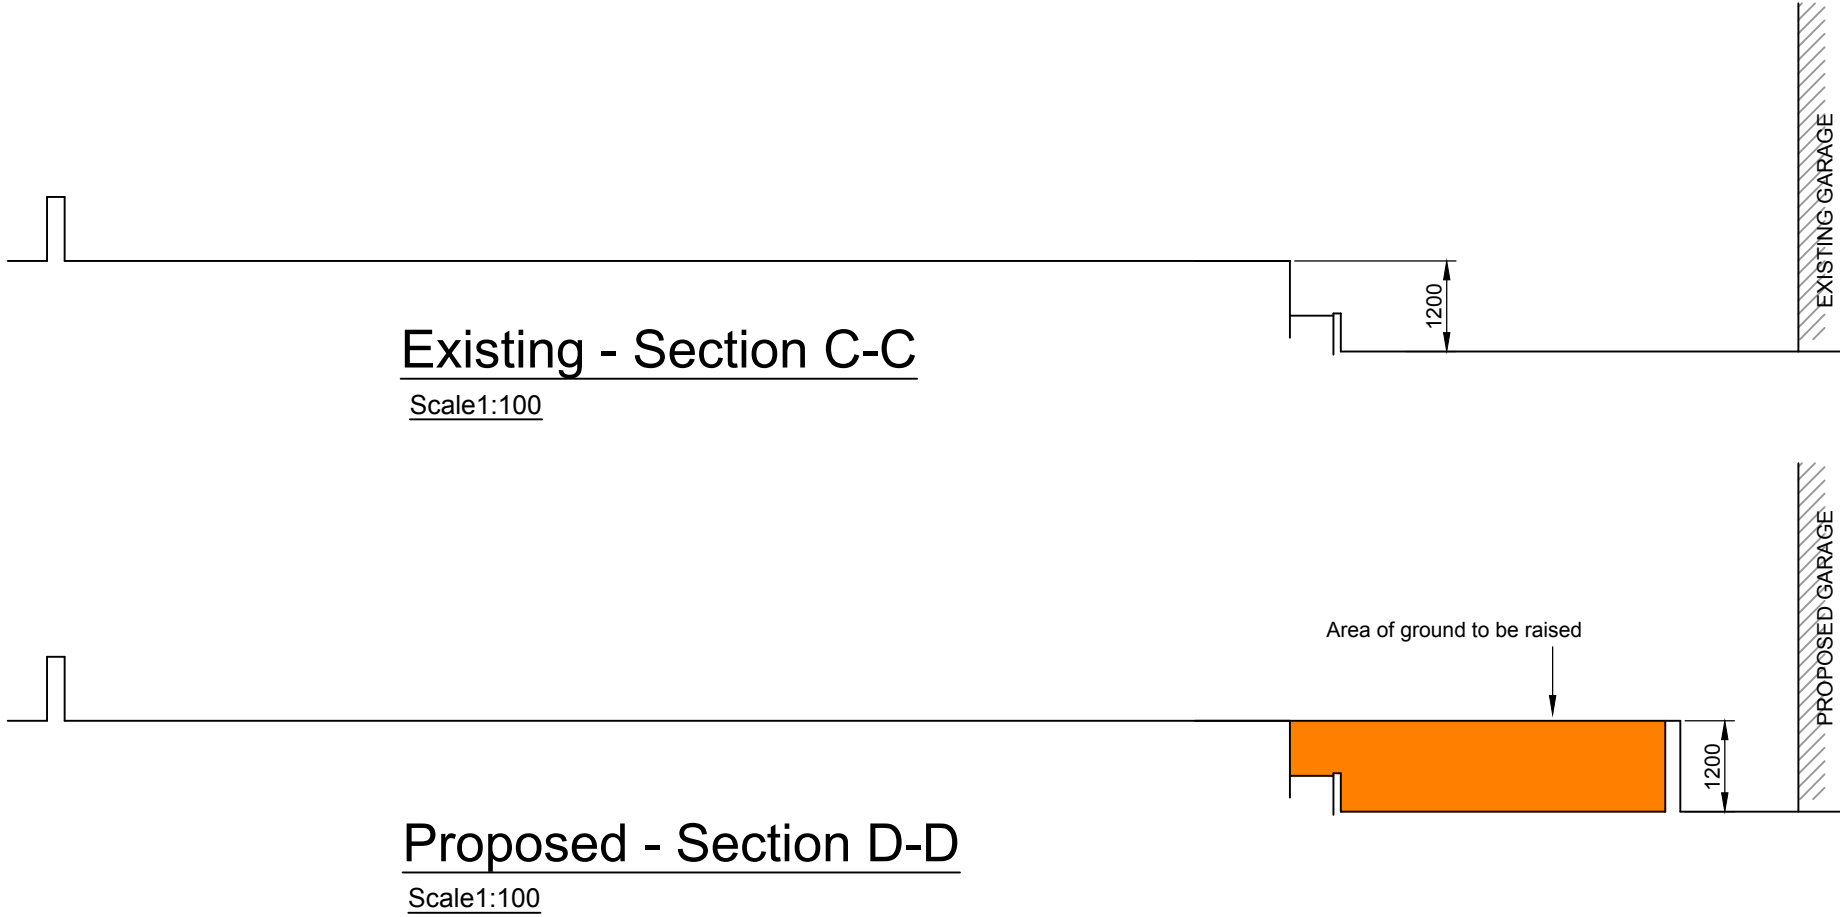

Demolition of 2No. existing
garages and construction of
new double garage

Rev	Description	Date

19 Wern Road,
Skewen,
Neath SA10 6DN

EXISTING & PROPOSED ELEVATIONS		
Date	Aug.'21	A678-05
Drawn by		
Scale	1:100	