




Superseded

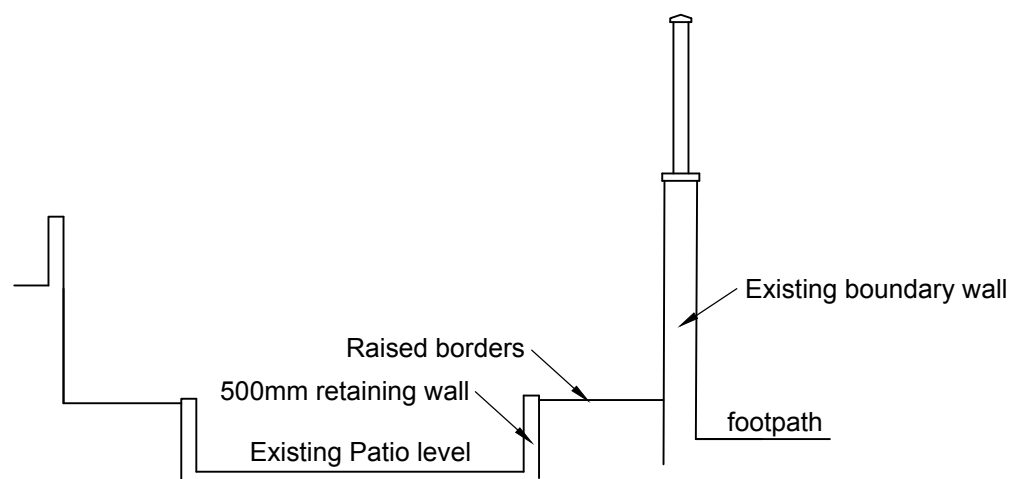

Existing - Section A-A
Scale 1:50

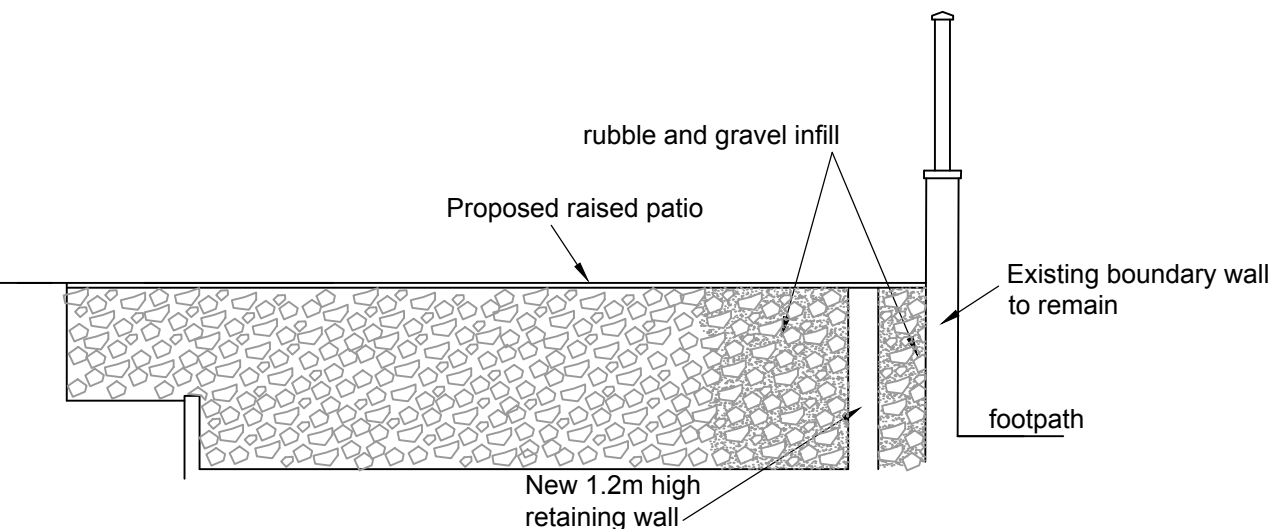

Proposed - Section B-B
Scale 1:50

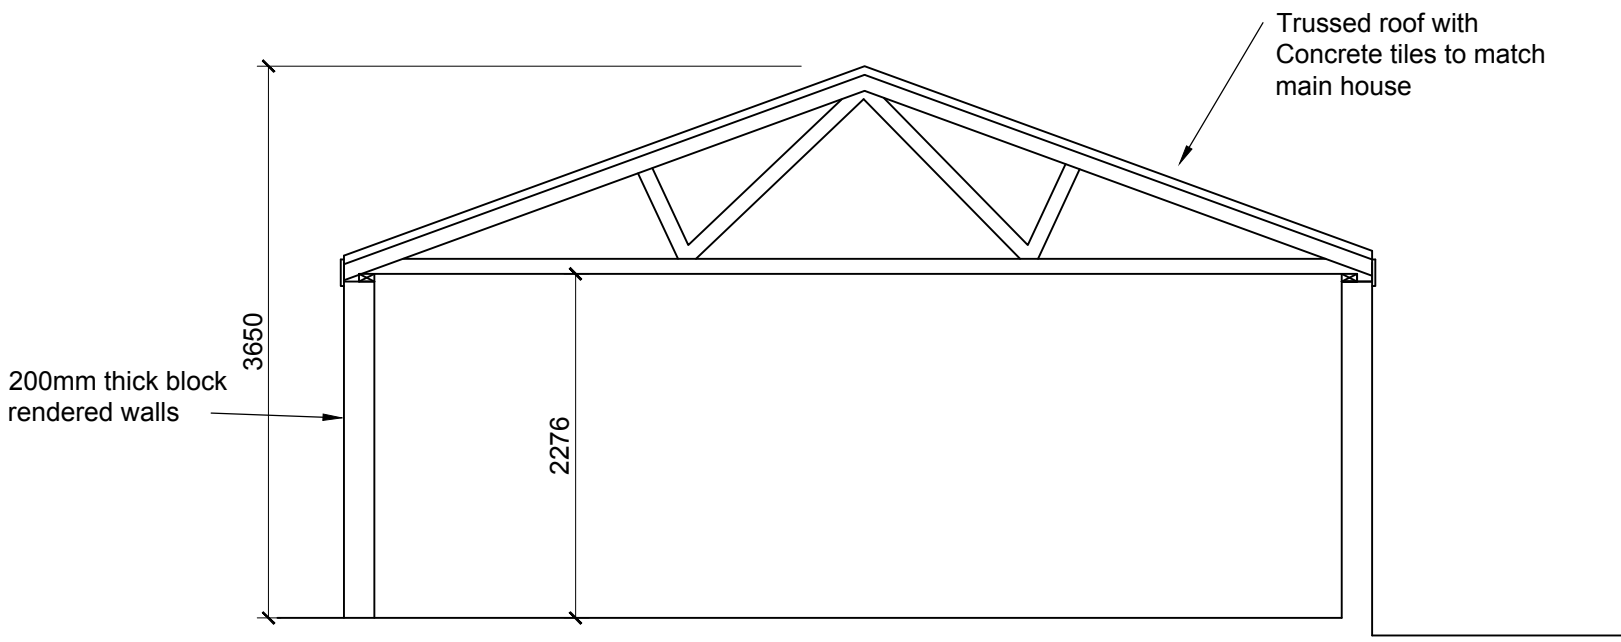

Section C-C
Scale 1:50

Rev A

Demolition of 2No. existing
garages and construction of
new double garage

Rev	Description	Date

19 Wern Road,
Skewen,
Neath SA10 6DN

SECTIONS		
Date	Aug.'21	A678-03
Drawn by		
Scale	1:50	