


REVISION 'A' 13/10/2021
 GARDEN STUDIO REDUCED IN SIZE
 AND SCREEN FENCES ADDED TO
 BOTH BOUNDARY LINES.
 REVISION 'B' 17/10/2021
 OFF-STREET PARKING BAY REMOVED.
 REVISION 'C' 19/10/2021
 RETENTION OF 2 STABLES, REAR EXTEN-
 SION REDUCED IN DEPTH.


EXISTING ASH TREE AFFECTED BY
 ASH DIEBACK TO BE REMOVED.
 NEW OAK PLANTED HERE.
 EXISTING SYCAMORE TREE RETAINED.
 1.8m HIGH SCREEN FENCE TO BOTH
 BOUNDARY LINES.

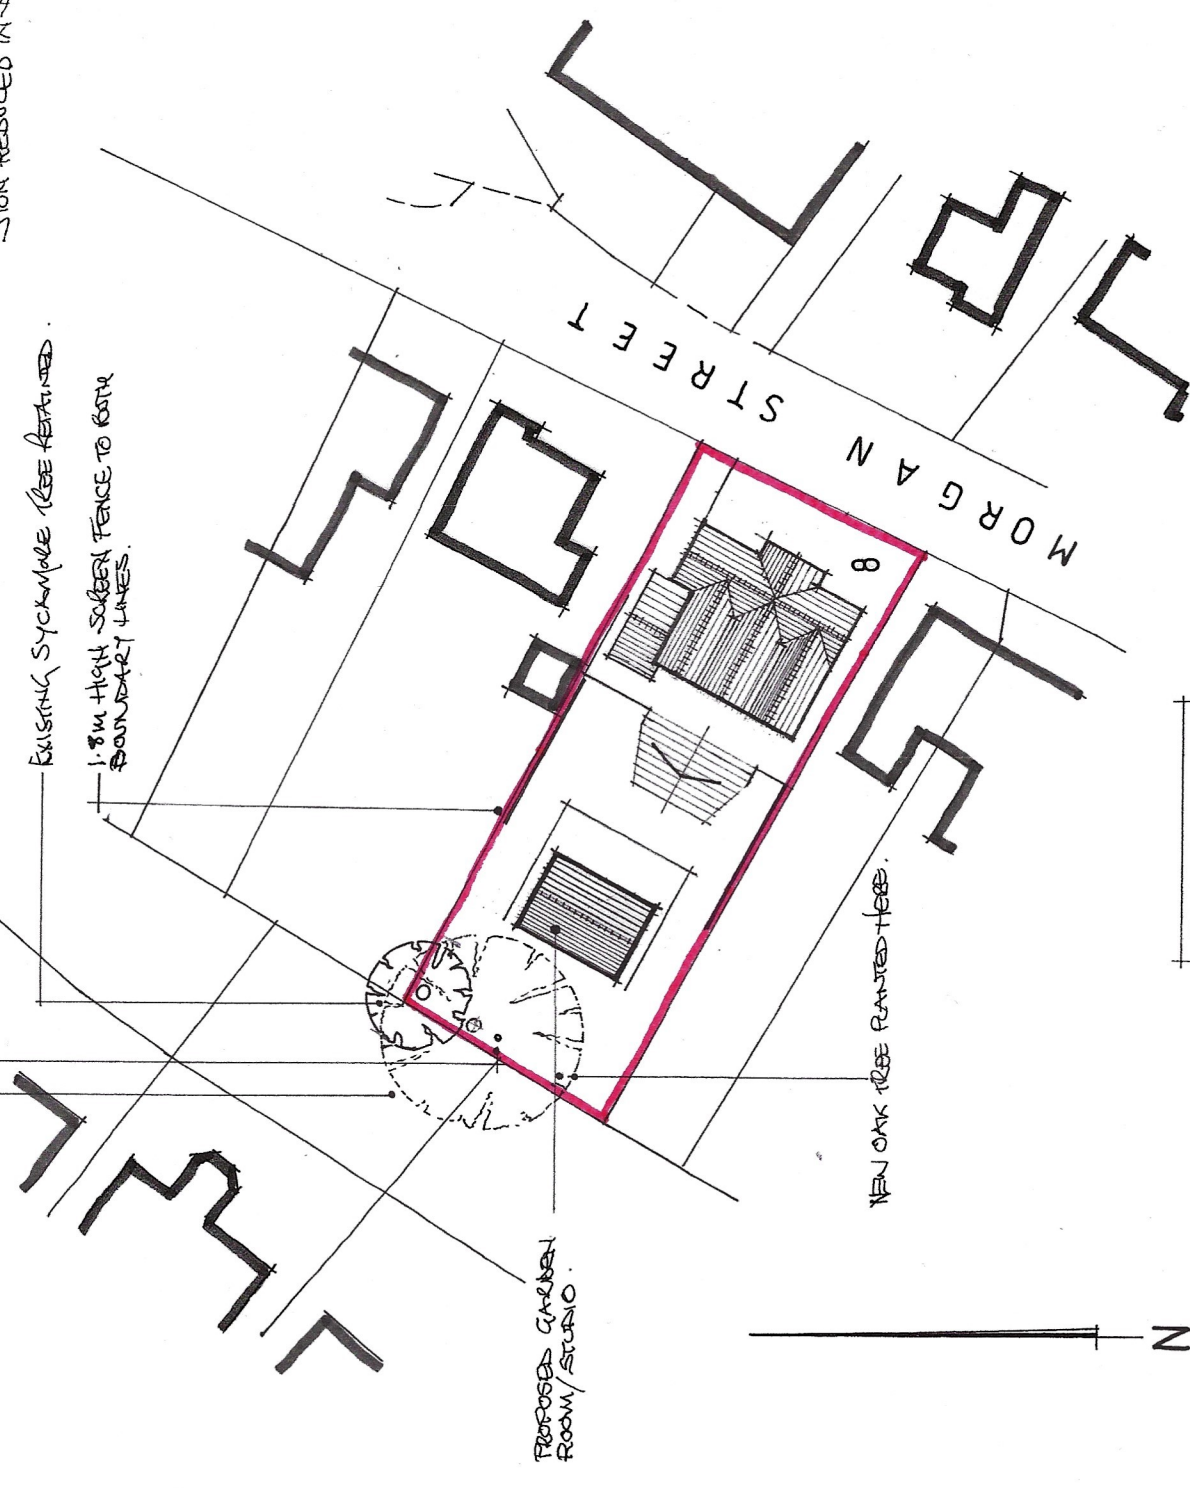

BLOCK PLAN 1:500 @ A3



LOCATION PLAN 1:1250 @ A3

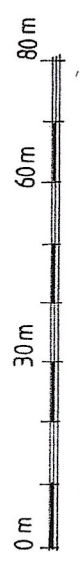

mjs designs (cymru) ltd
 architectural design-project management
 07530 134442

NOTES:
 All dimensions must be checked on site and
 not scaled from this drawing.

Client
 Paulette Eynon
Job Title
 8 Morgan Street, Trebanos, SA8 4DW

Scale
 As Noted
Drawn by
 Date 05.2021

Drawing Title
 LOCATION & BLOCK PLANS
Drg No.
 212202.06
Rev
 C