



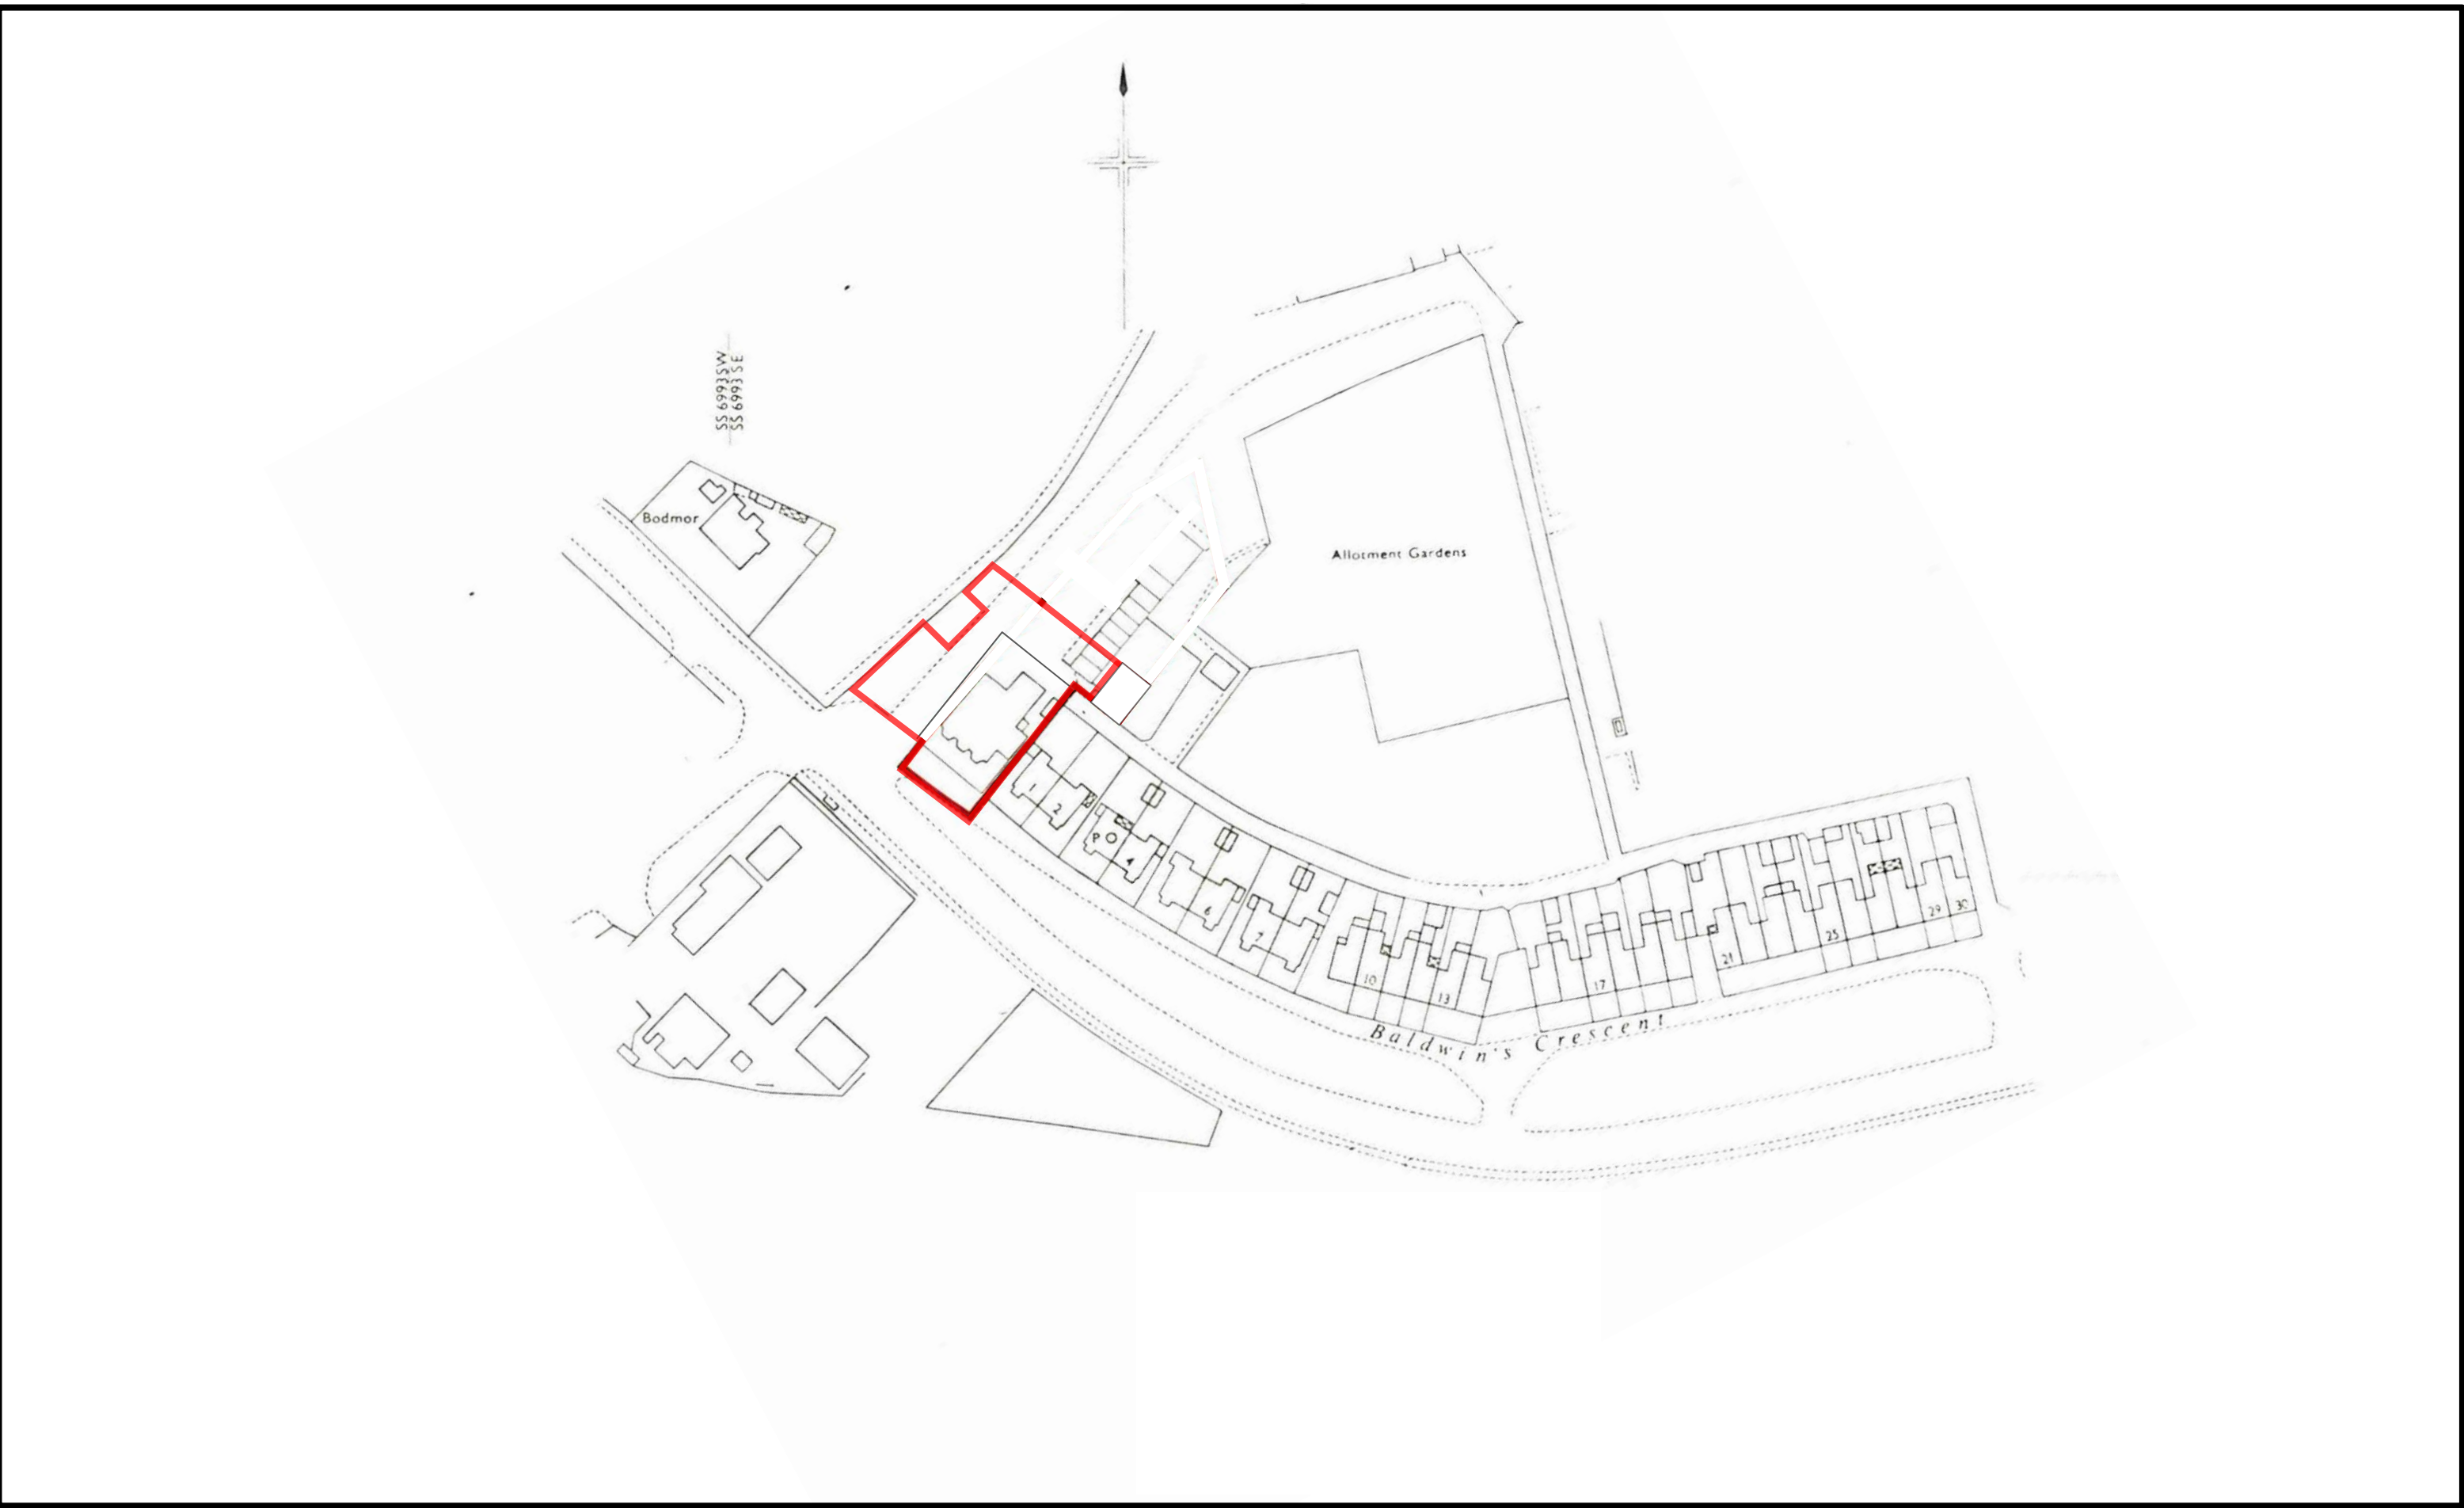

ONLY SCALE THIS DRAWING FOR PLANNING PURPOSES.
CHECK ALL DIMENSIONS ON SITE.

This drawing is to establish design intent.
The contractor is responsible for quantities, dimensions,
verification of site conditions, compliance with contract
documents for information that pertains to the fabrication
process or techniques of construction and for the co-
ordination of work with all trades. The drawings are not to
be scaled and all errors or omissions are to be reported to
the designers

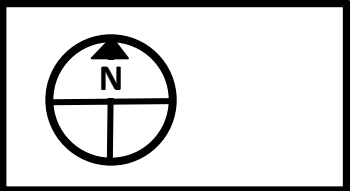

NOTES

Client	R H Properties Ltd		
Project	Compass House, Swansea Proposed Student Accommodation		
Title	Location Plan As Existing	Scale 1:1250 @ A3	
Status	PLANNING	Date Dec 2020	Drawn RLM Checked
Job No.	0319	Dwg. No D001	Rev. No 01

OGI